





PROPOSED FRONT ELEVATION


ROOF: Black concrete roof tiles
WALLS: Red Facing Bricks & White Render
WINDOWS: Black Aluminium Frames with black glass panels
DOORS: Oak front door and black Garage door.

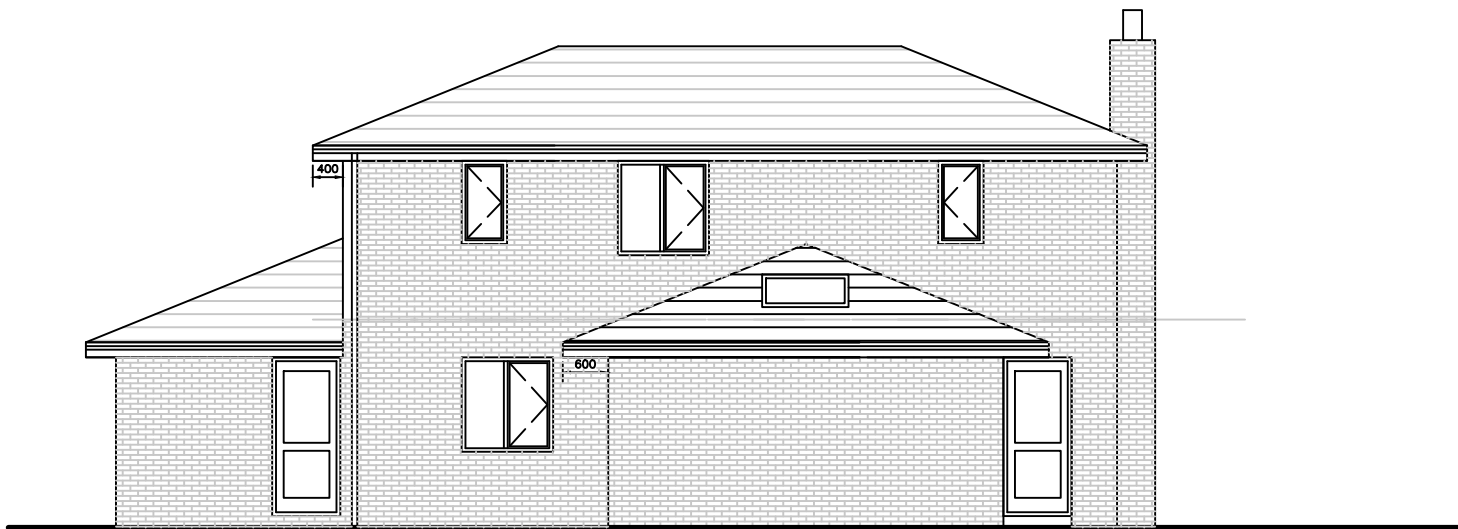


PROPOSED REAR ELEVATION

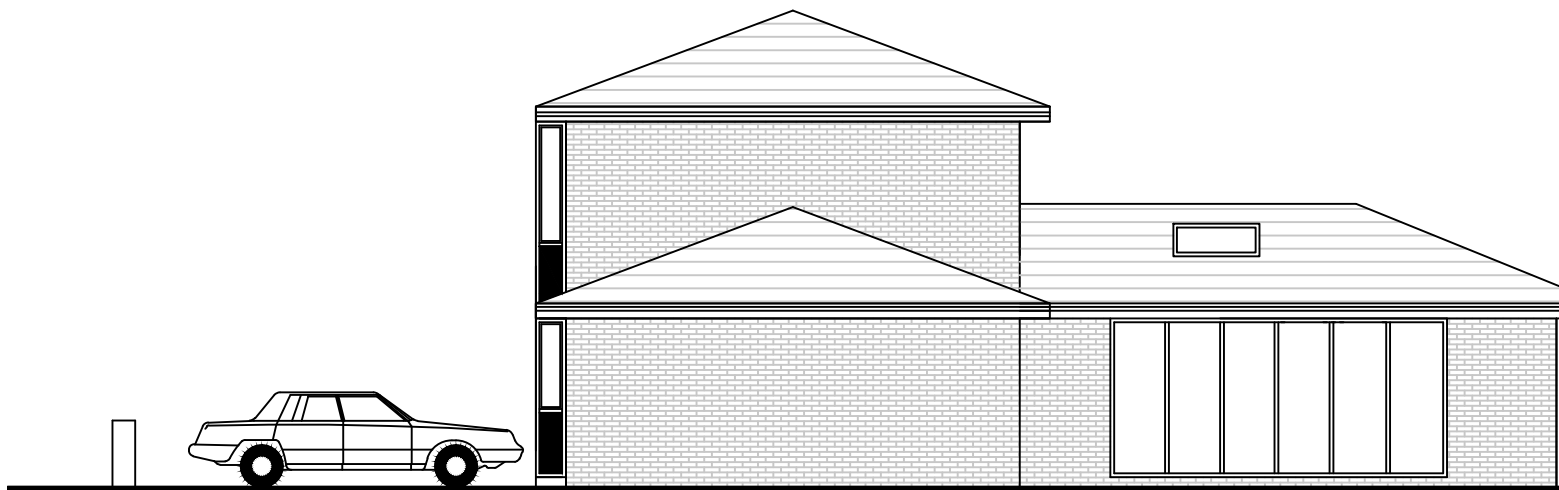


PROPOSED SIDE ELEVATION

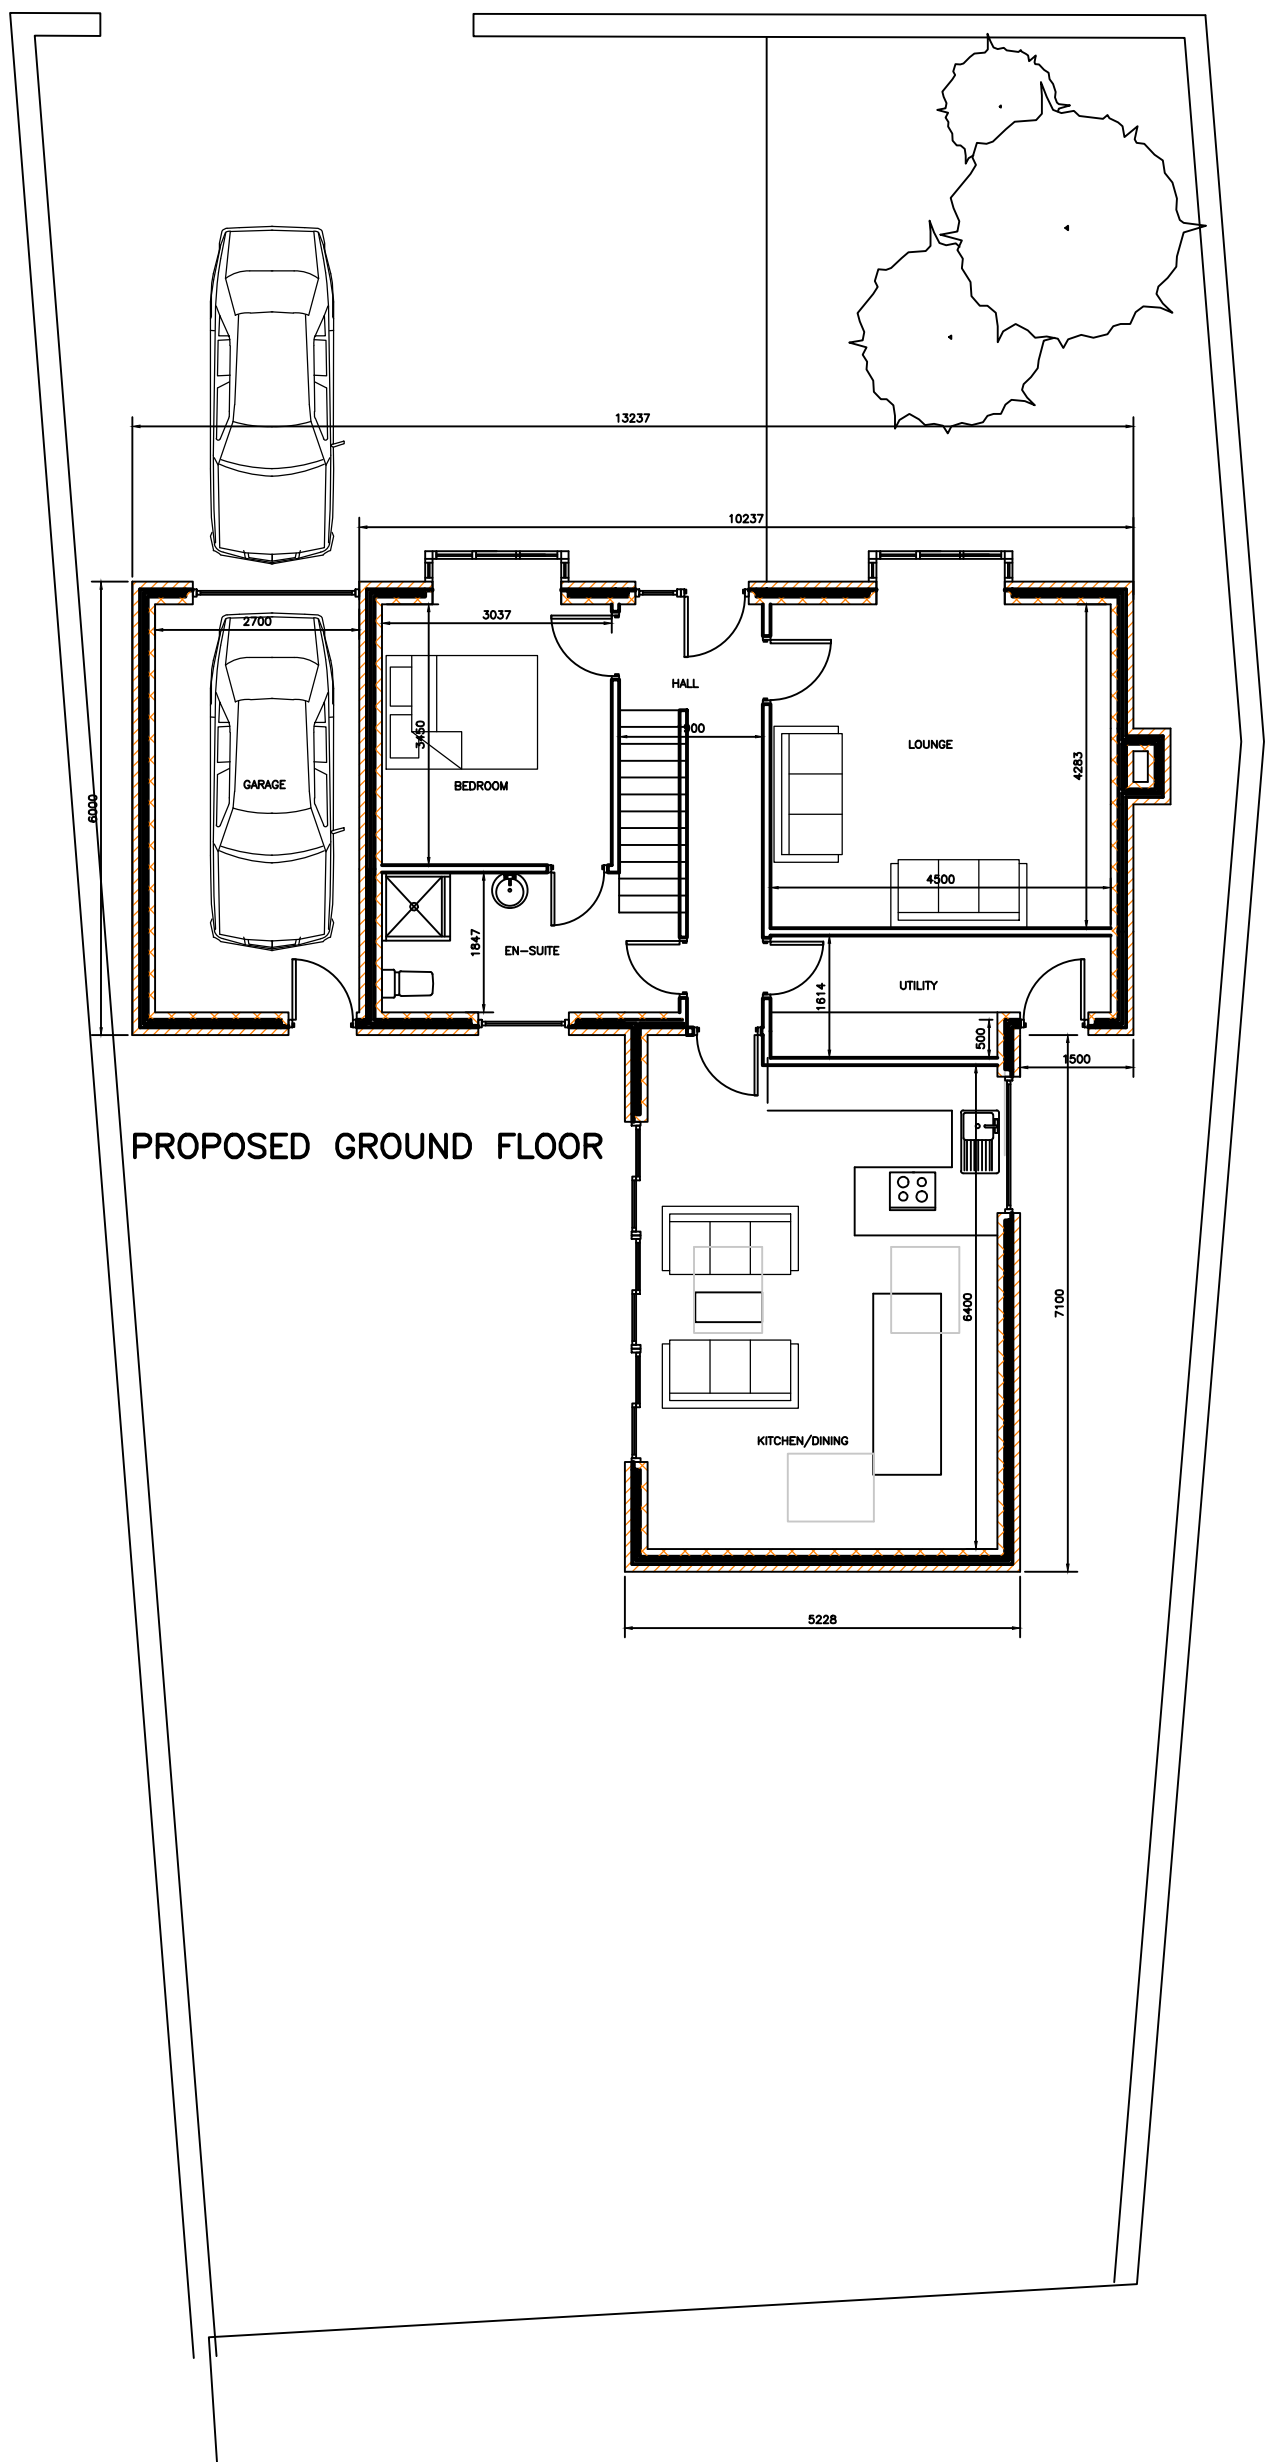


PROPOSED GROUND FLOOR

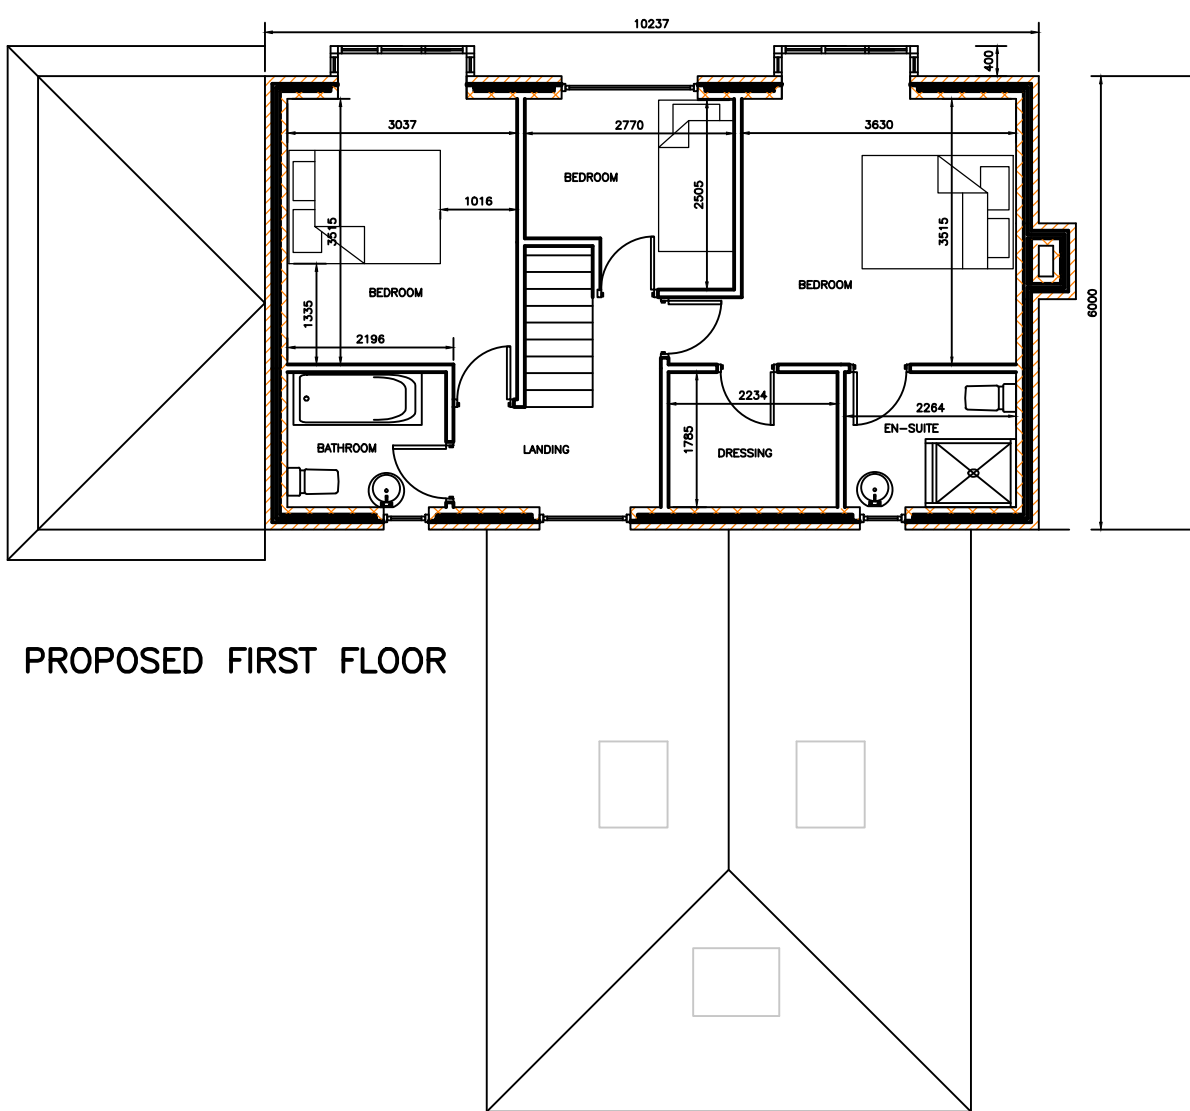

PROPOSED FIRST FLOOR

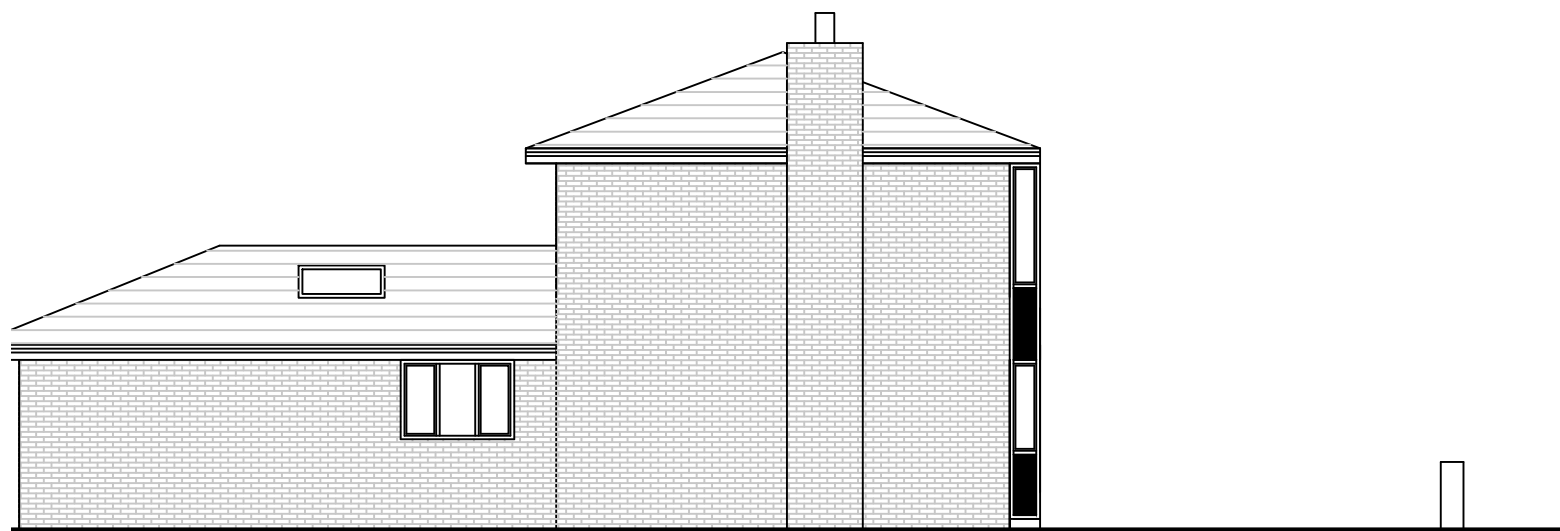

PROPOSED SIDE ELEVATION

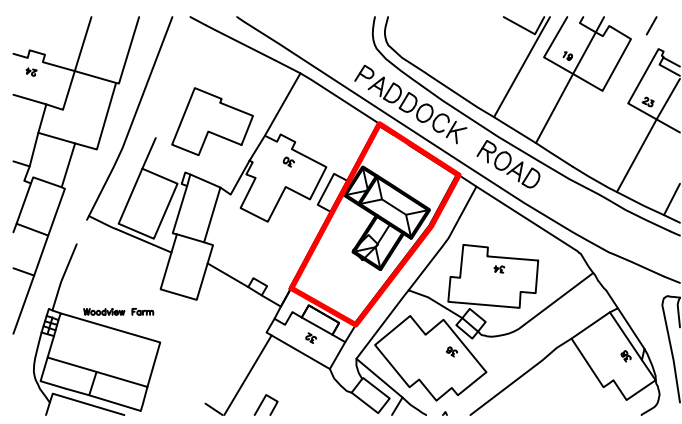

LOCATION PLAN

Actual depth of foundations to be determined on site.
All work to be to the satisfaction of the local authority.
All dimensions to be checked on site and any discrepancies must be notified immediately.
All dimensions are in millimetres unless otherwise stated.
Information given on this drawing is subject to local authority approval.
Do not scale this drawing.

PROJECT MANAGEMENT services

CHARTERED BUILDING CONSULTANTS

4 HUDDERSFIELD ROAD, BARNSELY, SOUTH YORKSHIRE S70 2LT
TELEPHONE (01226) 286276
FAX (01226) 731265 E-mail: info@prmsdesign.co.uk

CLIENT

MR & MRS T LAW

PROJECT

PROPOSED DWELLING
30 PADDOCK ROAD
STAINCROSS

FILE NAME	DWG.No	SCALE	DATE	DRAWN	REV.
LAW . DWG	2315/01	1:100 1:1250	20/06/11	DE	