


New solid masonry wall to be built off new — beam to support purlins. (to be confirmed by Engineer)

New beam (details to be confirmed by Engineer)

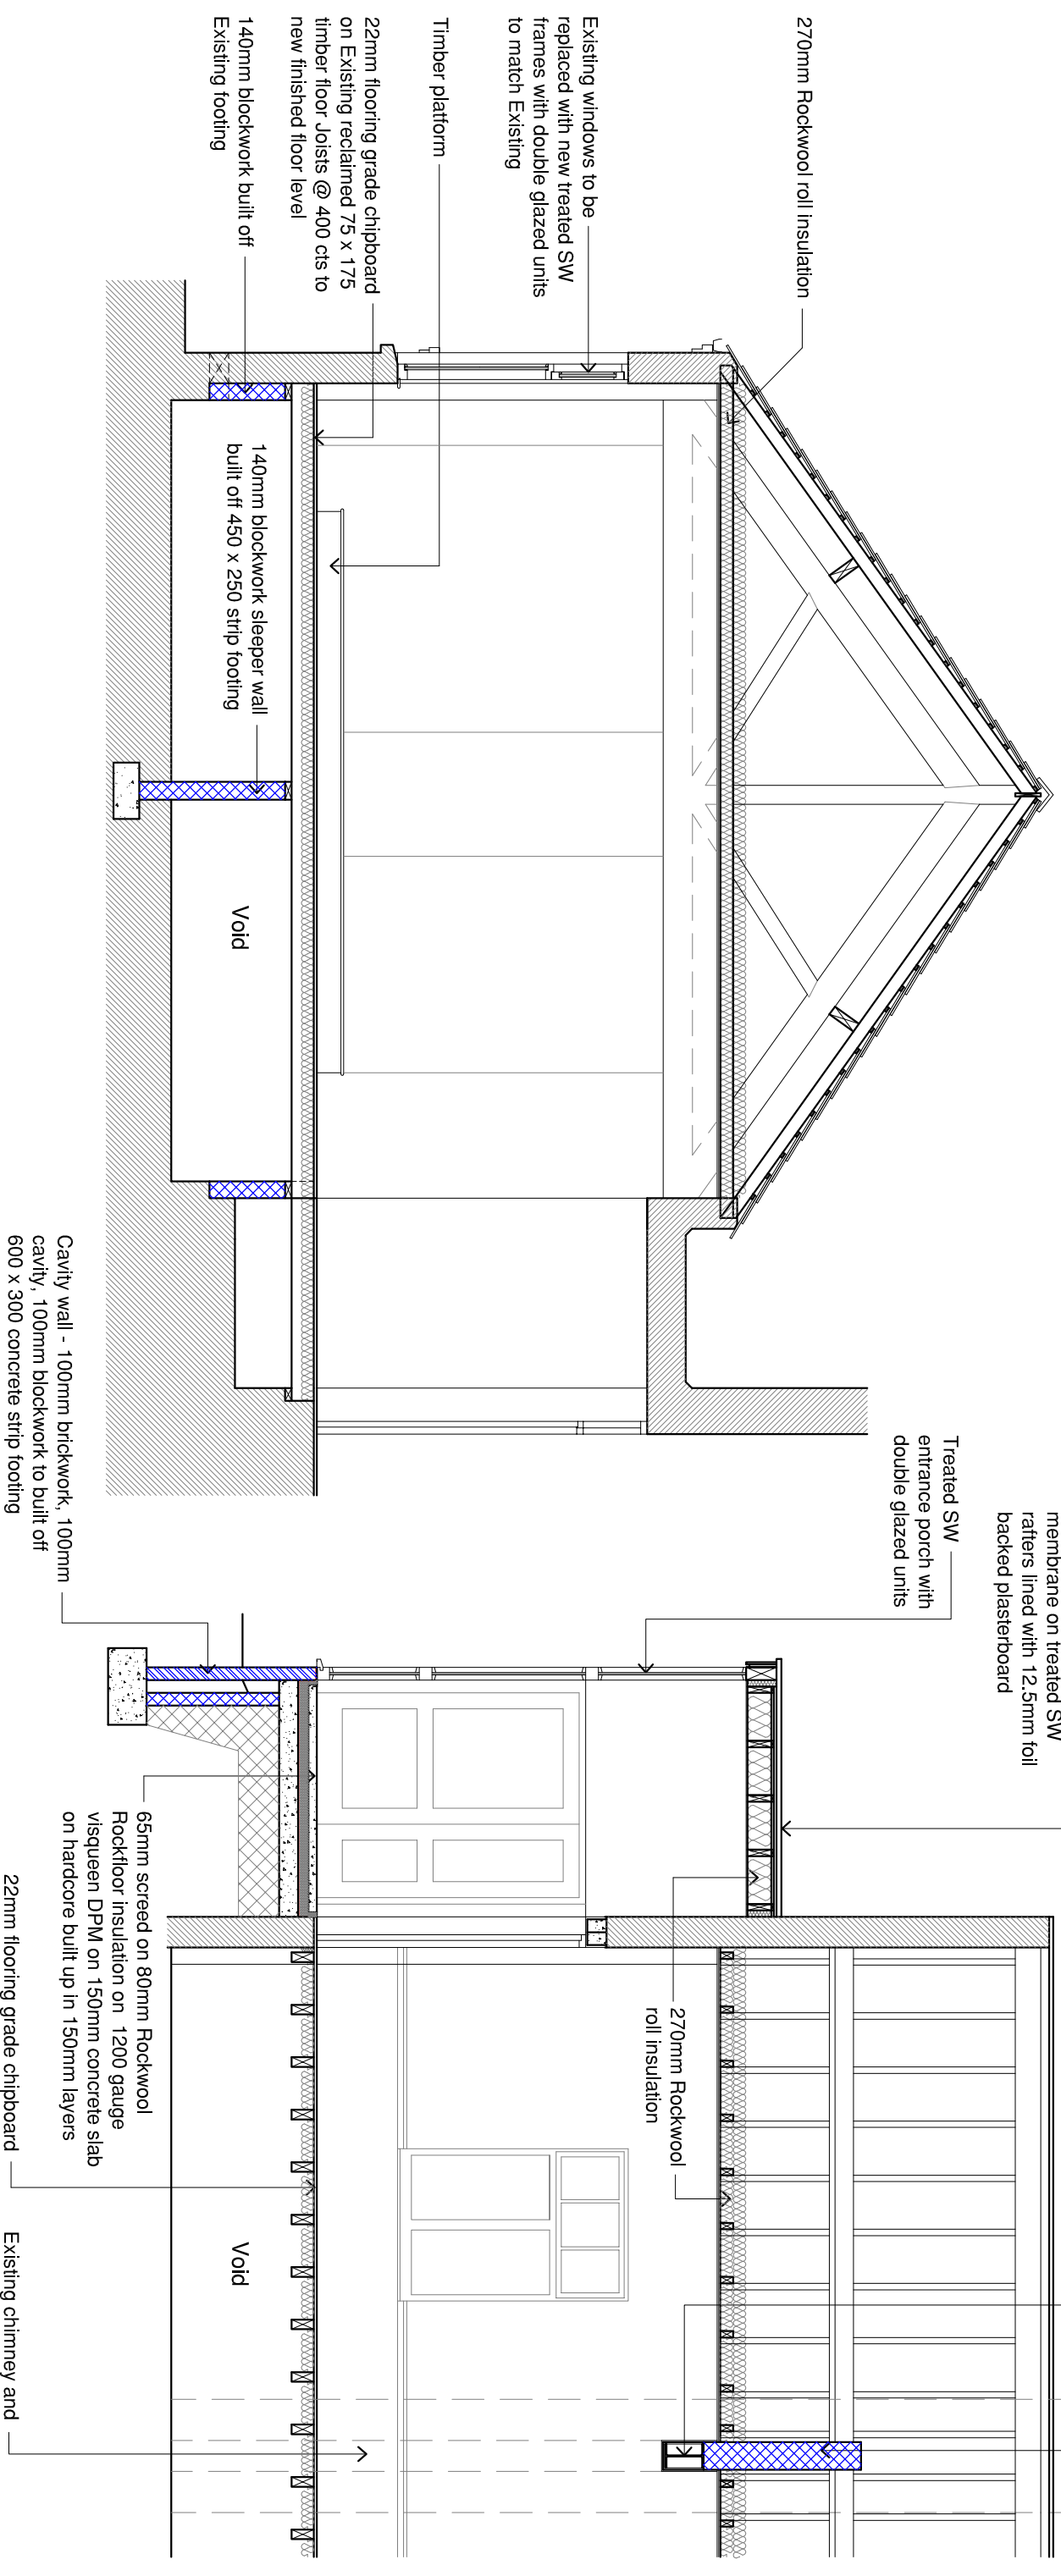

SECTION C-C AS PROPOSED - 1:50

SECTION B-B AS PROPOSED - 1:50

IMPORTANT THE OH HILL, HILL, AUSTIN, TEXAS, 78745-1234 John Niven Architects 101308 825287 / 0945 229 1182 e enquiries@johnnivenarchitects.co.uk 		NOTES 1. DO NOT SCALE FROM THIS DRAWING 2. All dimensions to be verified on site prior to any shop or site works being commenced. 3. Any discrepancies to be reported to the Architect BEFORE any work is put in hand. 4. This drawing must be read in conjunction with relevant consultants and specialists drawings. 5. This drawing is protected by Copyright.		date REVISIONS	
TITLE Sections B-B and C-C as Proposed		CLIENT Brierley Methodist Church		PROJECT Alterations	
SCALE 1:50 @ A3 date 10/09/2009 drawn M.P. checked dwg. no. (SK) 06.4/15/105		rev.			