



DEVELOPMENT SERVICES
16 FEB 2010
SHEFFIELD


coda

DRAWN	CHECKED	DATE	SCALE	REVISION
ME	-	01/10	1/100	-


Coda Studios Ltd
Hope Works, 25 Mowbray St, Sheffield, S3 8EL
t:0870 990 3095 f: 0870 990 3096
e:information@codastudios.co.uk

Client	Andrew Cleaver
Job	The Granary
Title	Site
Dwg. No.	1632-001


© COPYRIGHT EXISTS ON THE DESIGNS AND INFORMATION SHOWN ON THIS DRAWING
The Contractor must verify all dimensions on site before making shop drawings or commencing work of any kind. No dimensions to be scaled from this drawing. Architect to be notified of any discrepancies in dimensions immediately.

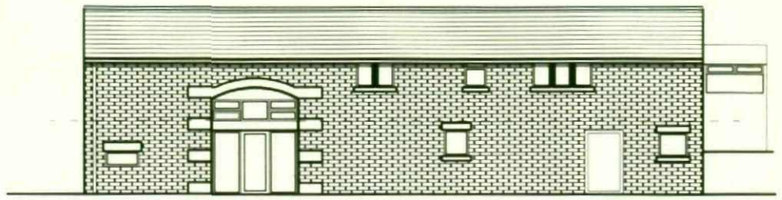


ELEVATION C-EXISTING

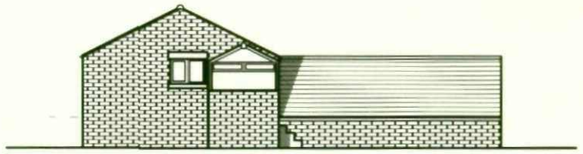


ELEVATION A-EXISTING

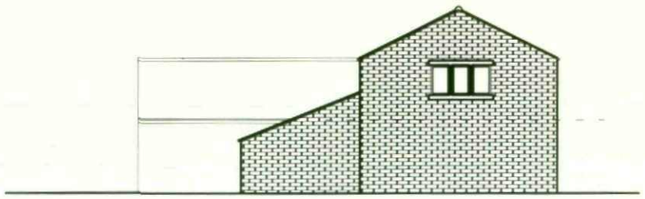


ELEVATION D-EXISTING

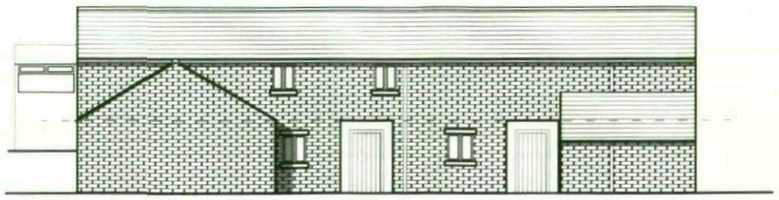

ELEVATION B-EXISTING

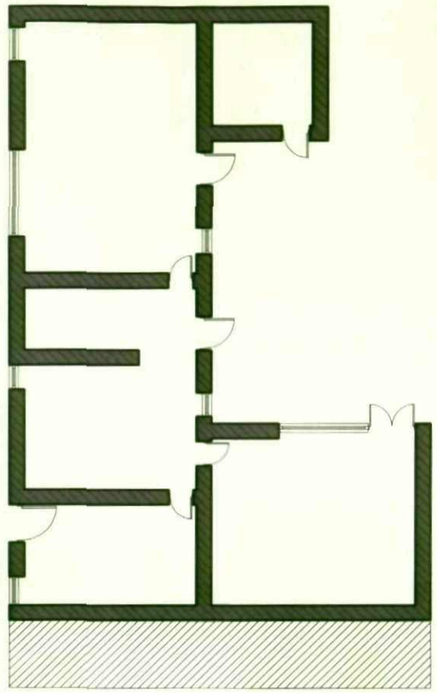

GROUND FLOOR

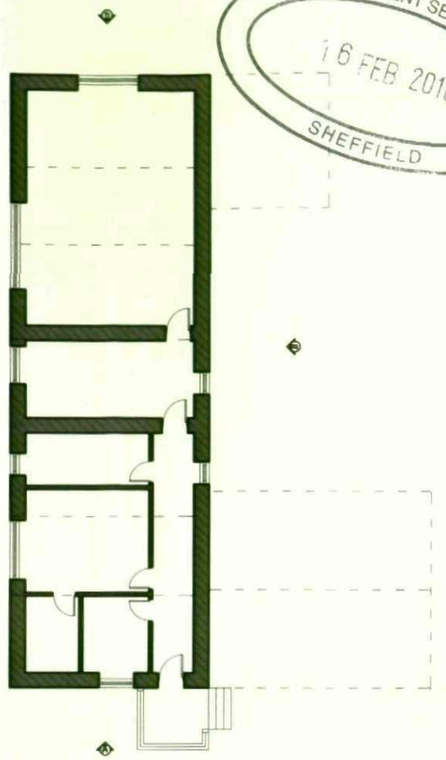

FIRST FLOOR

DEVELOPMENT SERVICES
16 FEB 2010
SHEFFIELD

coda


Coda Studios Ltd
Hope Works, 25 Mowbray St, Sheffield, S3 8EL
t:0870 990 3095 f: 0870 990 3096
e:information@codastudios.co.uk

DRAWN	CHECKED	DATE	SCALE	REVISION
ME		04/09	1/100	-


Client	Andrew Cleaver
Job	Avice Royd
Title	Plans-Existing
Dwg. No.	1632-002

© COPYRIGHT EXISTS ON THE DESIGNS AND INFORMATION SHOWN ON THIS DRAWING
The Contractor must verify all dimensions on site before making shop drawings or commencing work of any kind. No dimensions to be scaled from this drawing. Architect to be notified of any discrepancies in dimensions immediately.

A PORCH LOCATION ALTERED 04/02/10

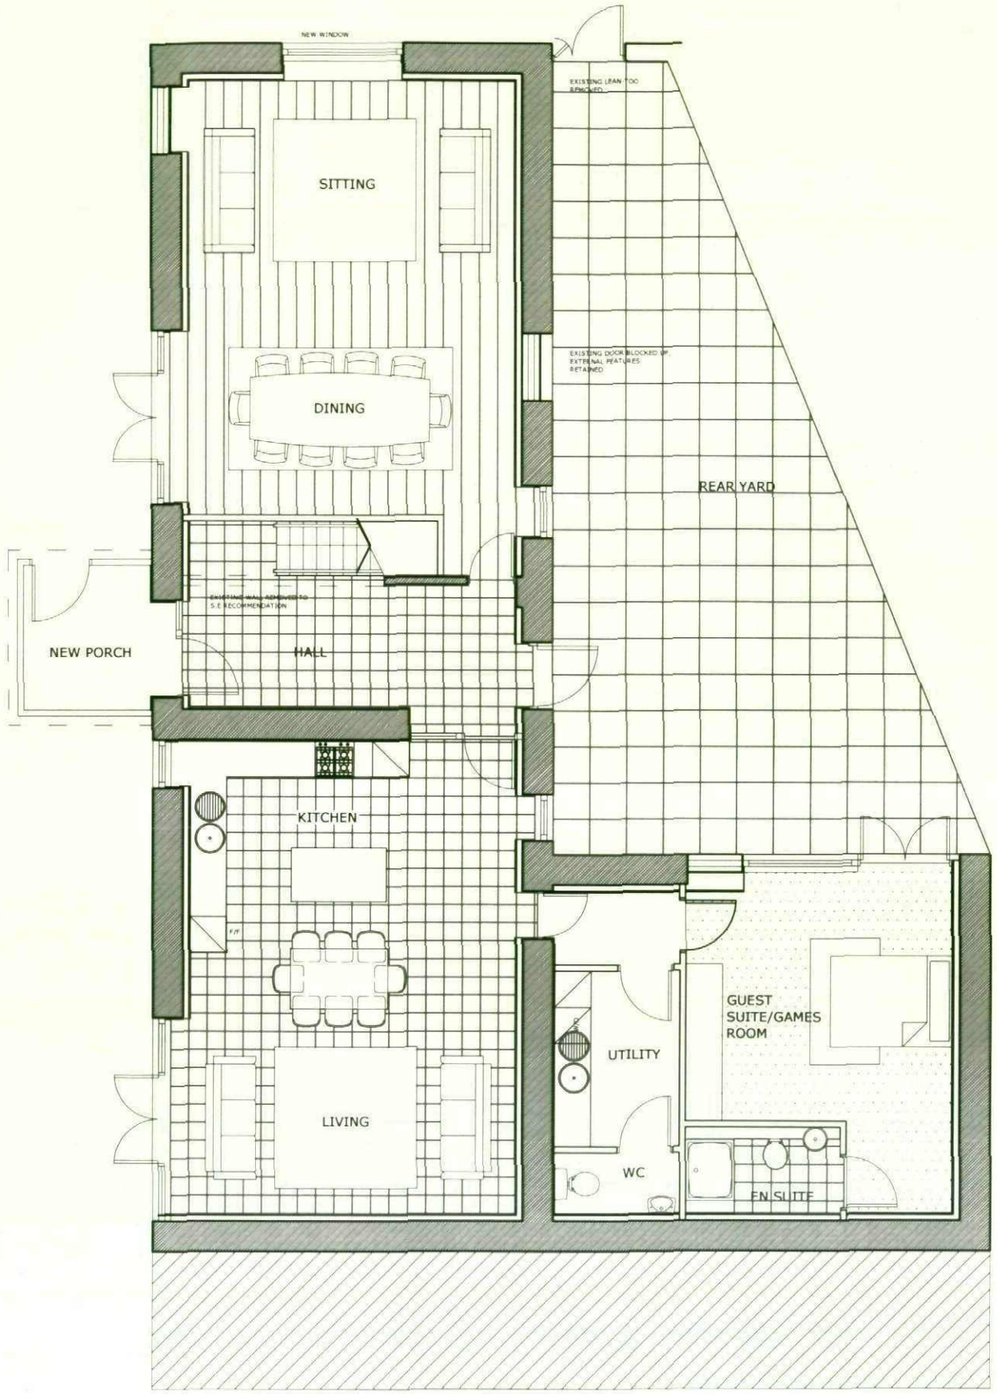

GROUND FLOOR

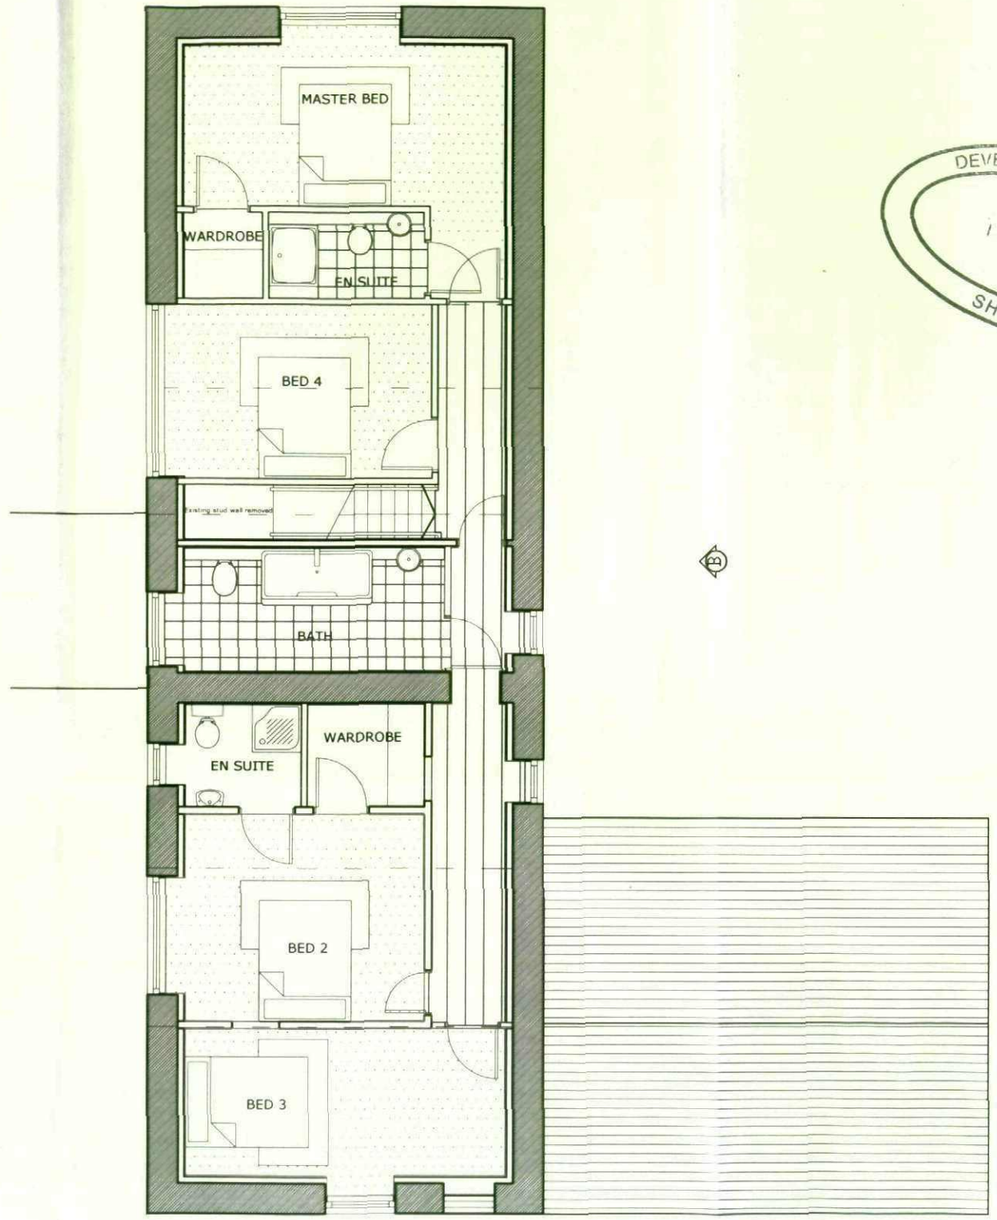

FIRST FLOOR

DEVELOPMENT SERVICE
SHEFFIELD

coda


Coda Studios Ltd
Hope Works, 25 Mowbray St, Sheffield, S3 8EL
t:0870 990 3095 f: 0870 990 3096
e:information@codastudios.co.uk

DRAWN	CHECKED	DATE	SCALE	REVISION
ME	-	01/10	1/100	A


Client	Andrew Cleaver
Job	The Granary
Title	Plans-opt 02
Dwg. No.	1632-003

© COPYRIGHT EXISTS ON THE DESIGNS AND INFORMATION SHOWN ON THIS DRAWING
The Contractor must verify all dimensions on site before making shop drawings or commencing work of any kind. No dimensions to be scaled from this drawing. Architect to be notified of any discrepancies in dimensions immediately.


A PORCH LOCATION ALTERED 04/02/10

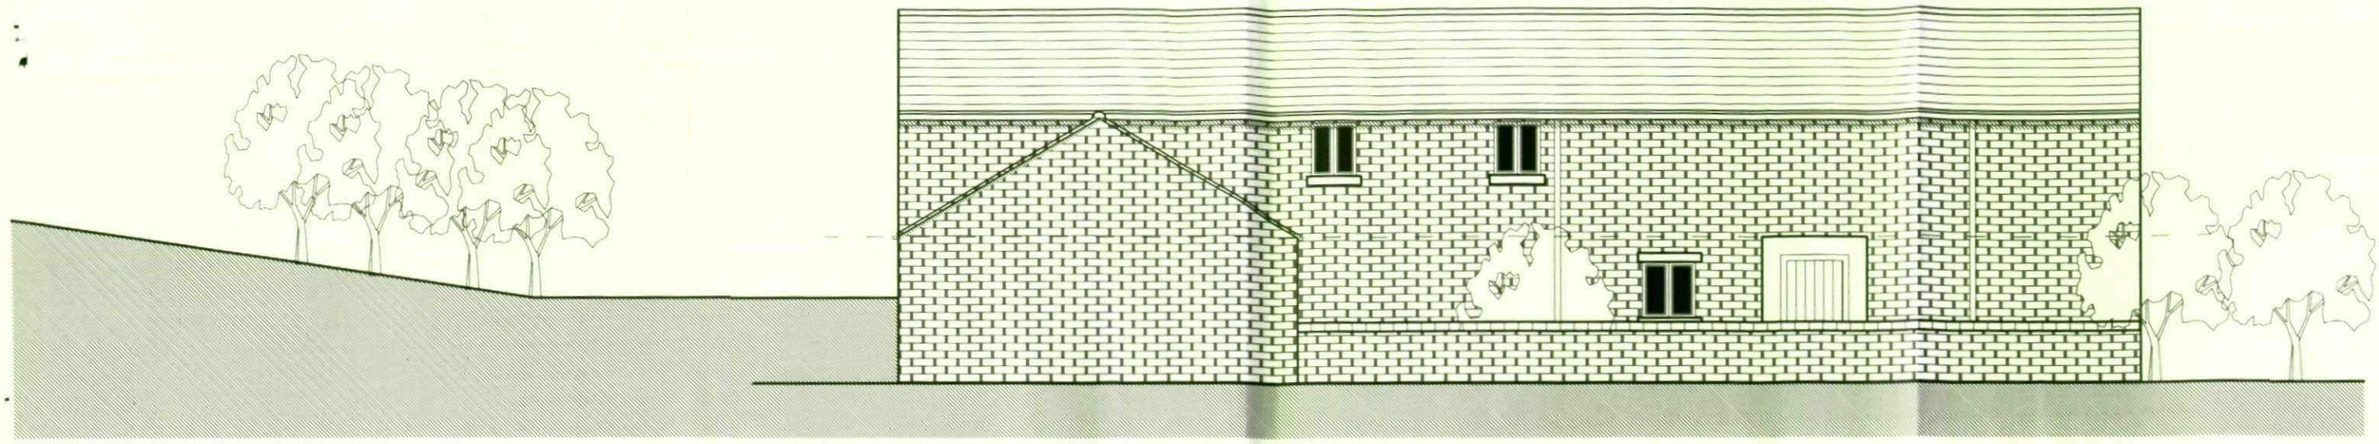

ELEVATION B-PROPOSED

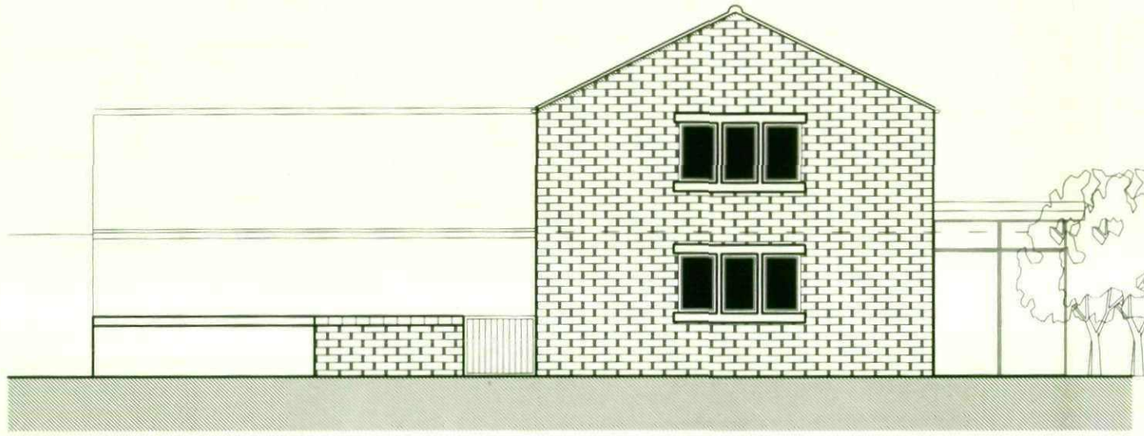


ELEVATION D-PROPOSED

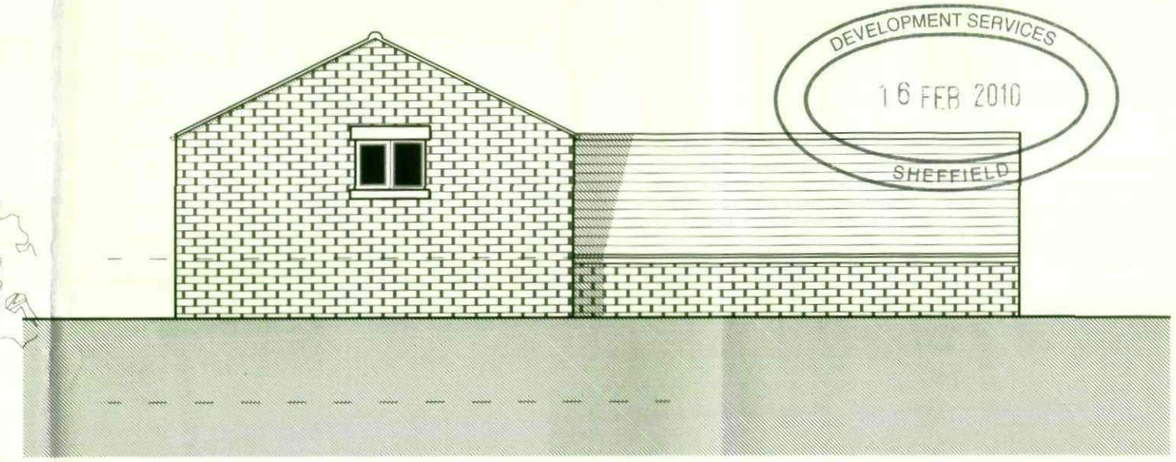

ELEVATION A-PROPOSED

DEVELOPMENT SERVICES
16 FEB 2010
SHEFFIELD

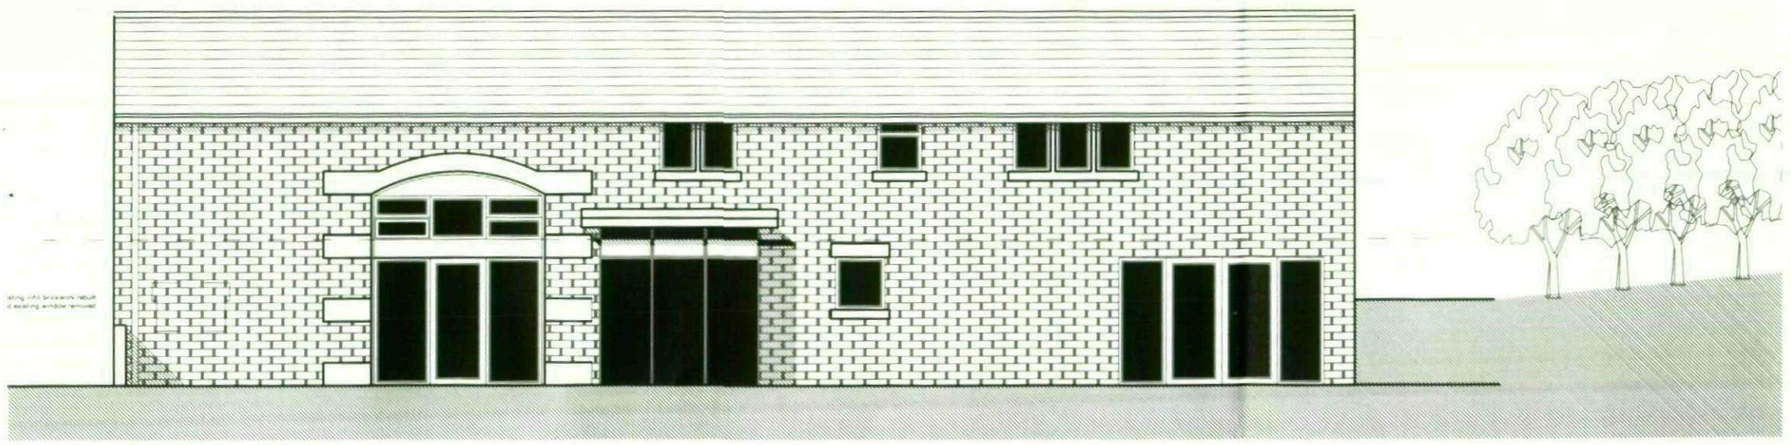

ELEVATION C-PROPOSED

coda

Coda Studios Ltd
Hope Works, 25 Mowbray St, Sheffield, S3 8EL
t:0870 990 3095 f: 0870 990 3096
e:information@codastudios.co.uk

DRAWN	CHECKED	DATE	SCALE	REVISION
ME	-	04/09	1/100	A

Client	Andrew Cleaver
Job	The Granary
Title	Elevations
Dwg. No.	1632-004

© COPYRIGHT EXISTS ON THE DESIGNS AND INFORMATION SHOWN ON THIS DRAWING
The Contractor must verify all dimensions on site before making shop drawings or commencing work of any kind. No dimensions to be scaled from this drawing. Architect to be notified of any discrepancies in dimensions immediately.