Location Plan

Site Address: **Tesco Supermarket, Wombwell Lane, Stairfoot, Barnsley, S70 3NS**

PlanningPortal

Date Produced: **16-Oct-2025**

Scale: **1:2500 @A4**

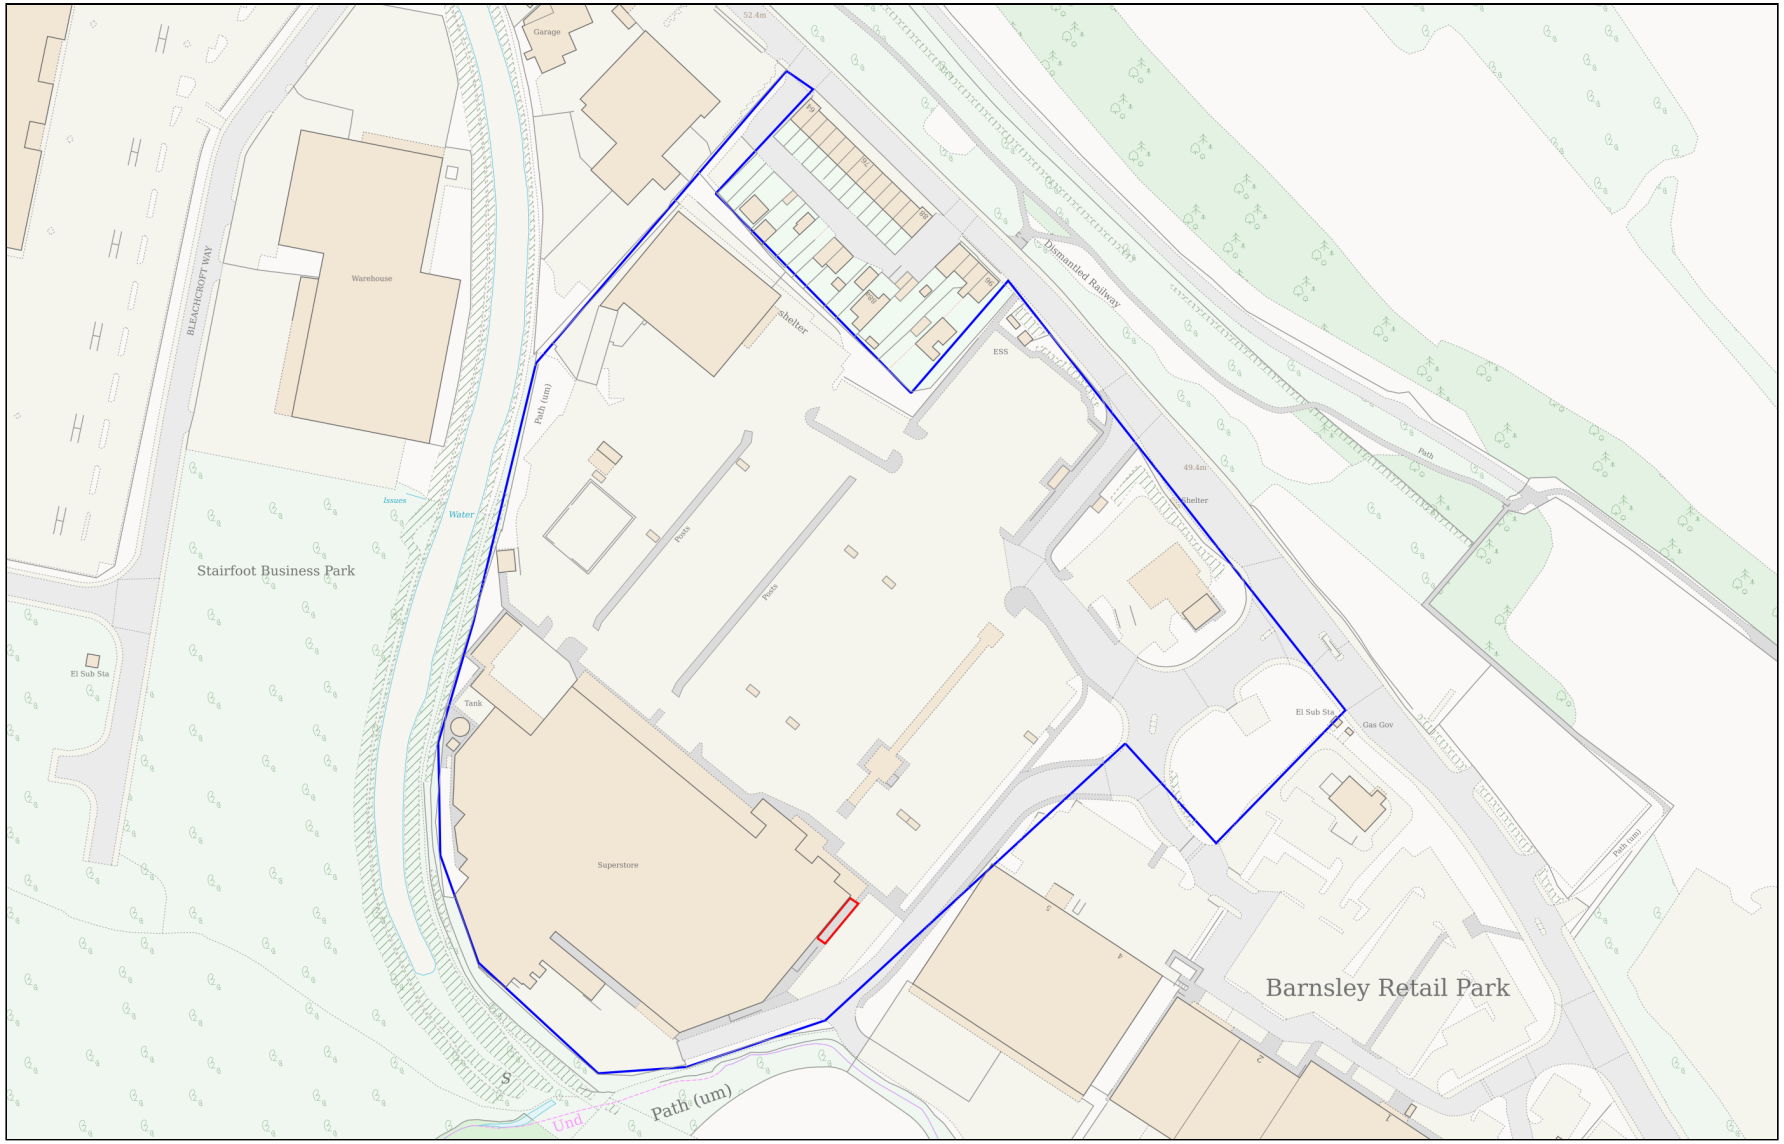

Planning Portal Reference: **PP-14360901v1**

0 100

Metres

Powered By TerraQuest

© Crown copyright and database rights 2025 OS 100042766