
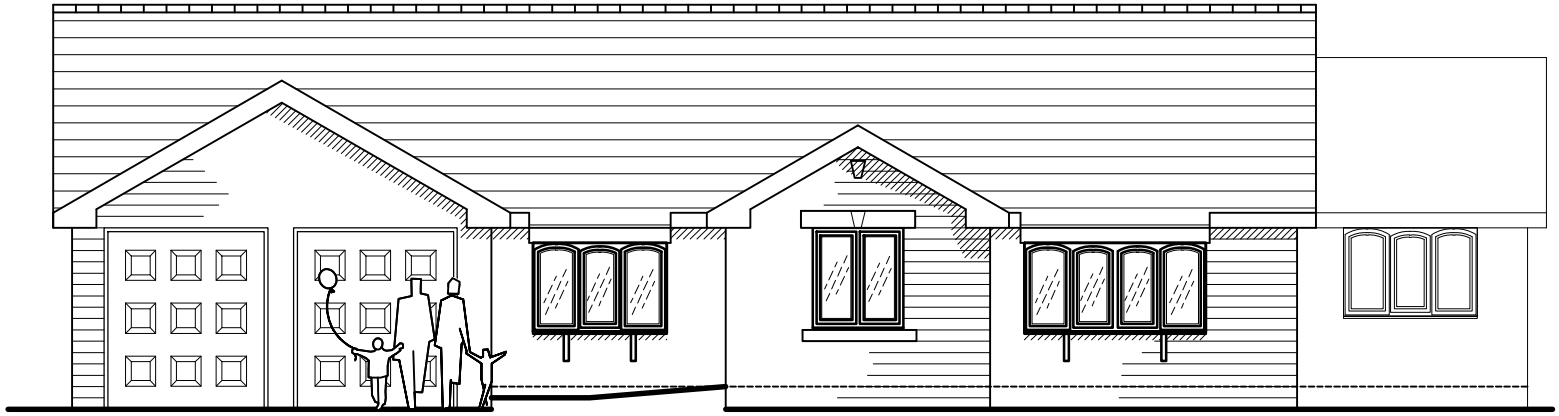


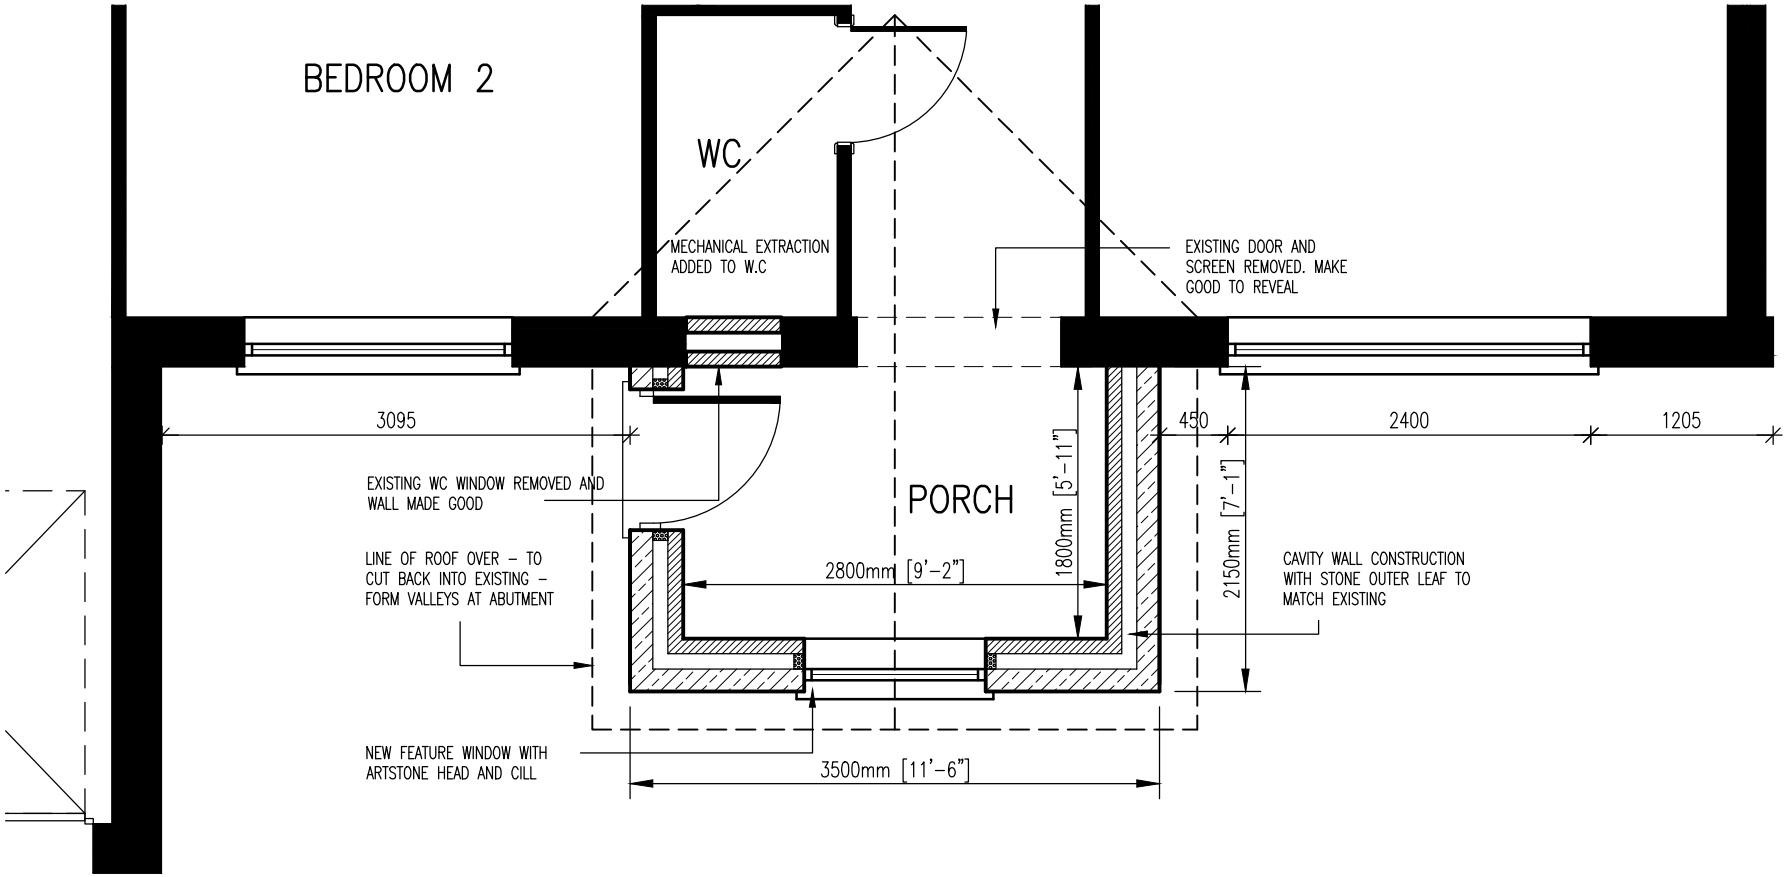

Creation Date Jan '11	Job	PROPOSED NEW PORCH - 104b UPPER HOYLAND ROAD	Dwg No 003
By	Client	Mr. AND Mrs. WEST	
Scale 1:50 Size A4	Title	PROPOSED PLAN AND ELEVATION	Rev: