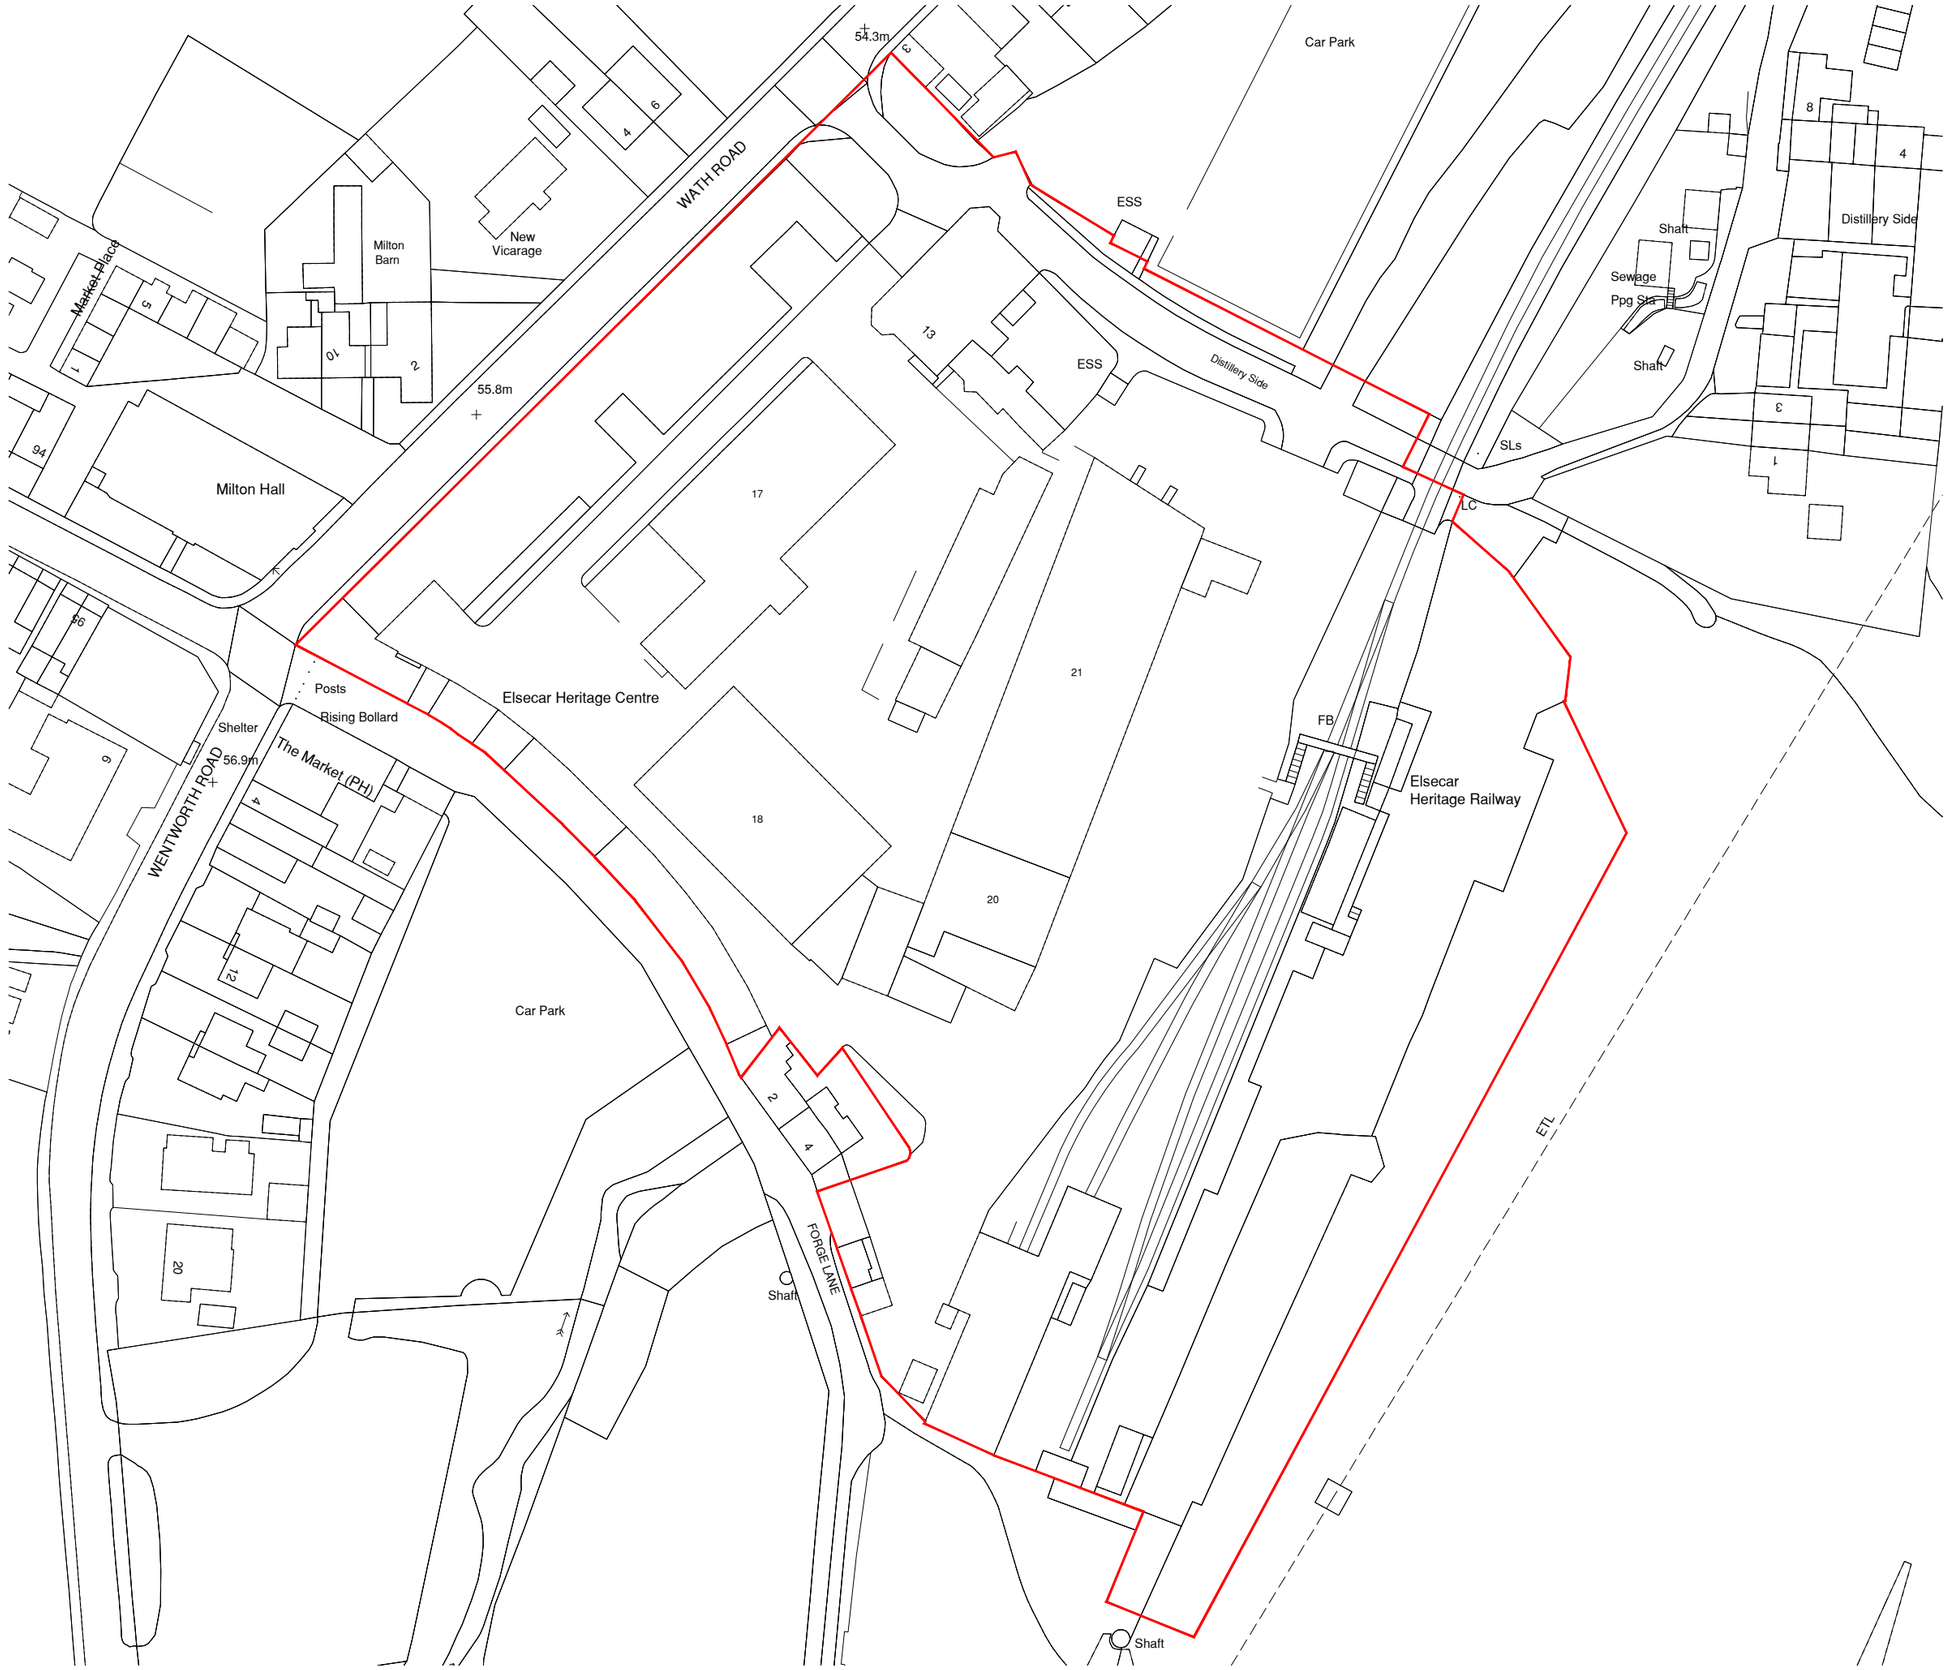


DO NOT SCALE FROM THIS DRAWING. ALL DIMENSIONS TO BE CHECKED ON SITE BY CONTRACTOR. REPORT ANY DISCREPANCIES TO DRAWING AUTHOR AND PROPERTY SERVICES TEAM. DRAWING OR CONTENTS SHOULD NOT BE DUPLICATED WITHOUT PRIOR CONSENT.

DRAWING TO BE READ IN CONJUNCTION WITH ALL OTHER PROJECT DOCUMENTS INCLUDING BUT NOT LIMITED TO DRAWINGS, SPECIFICATIONS, SCHEDULES

0m 10 20 30 60m

1:1000

NOTES

© Crown Copyright & Database Rights (2021). 100022264.

Rev	Notes	Date	Issued By
P1	First Issue	14/10/26	BST

BARNSLEY
Metropolitan Borough Council
PROPERTY SERVICES

SERVICE

Property Services

PROJECT

Elsecar Heritage Centre
Fibre Infrastructure Works

TITLE

Site Location Plan

PROJECT REF	DRAWING REFERENCE	REV
	002	P1
SCALE	DISCIPLINE	SHEET SIZE
1:1000	ARCHITECTURE	A3
PURPOSE OF ISSUE	INFORMATION	Drawn BST / Checked