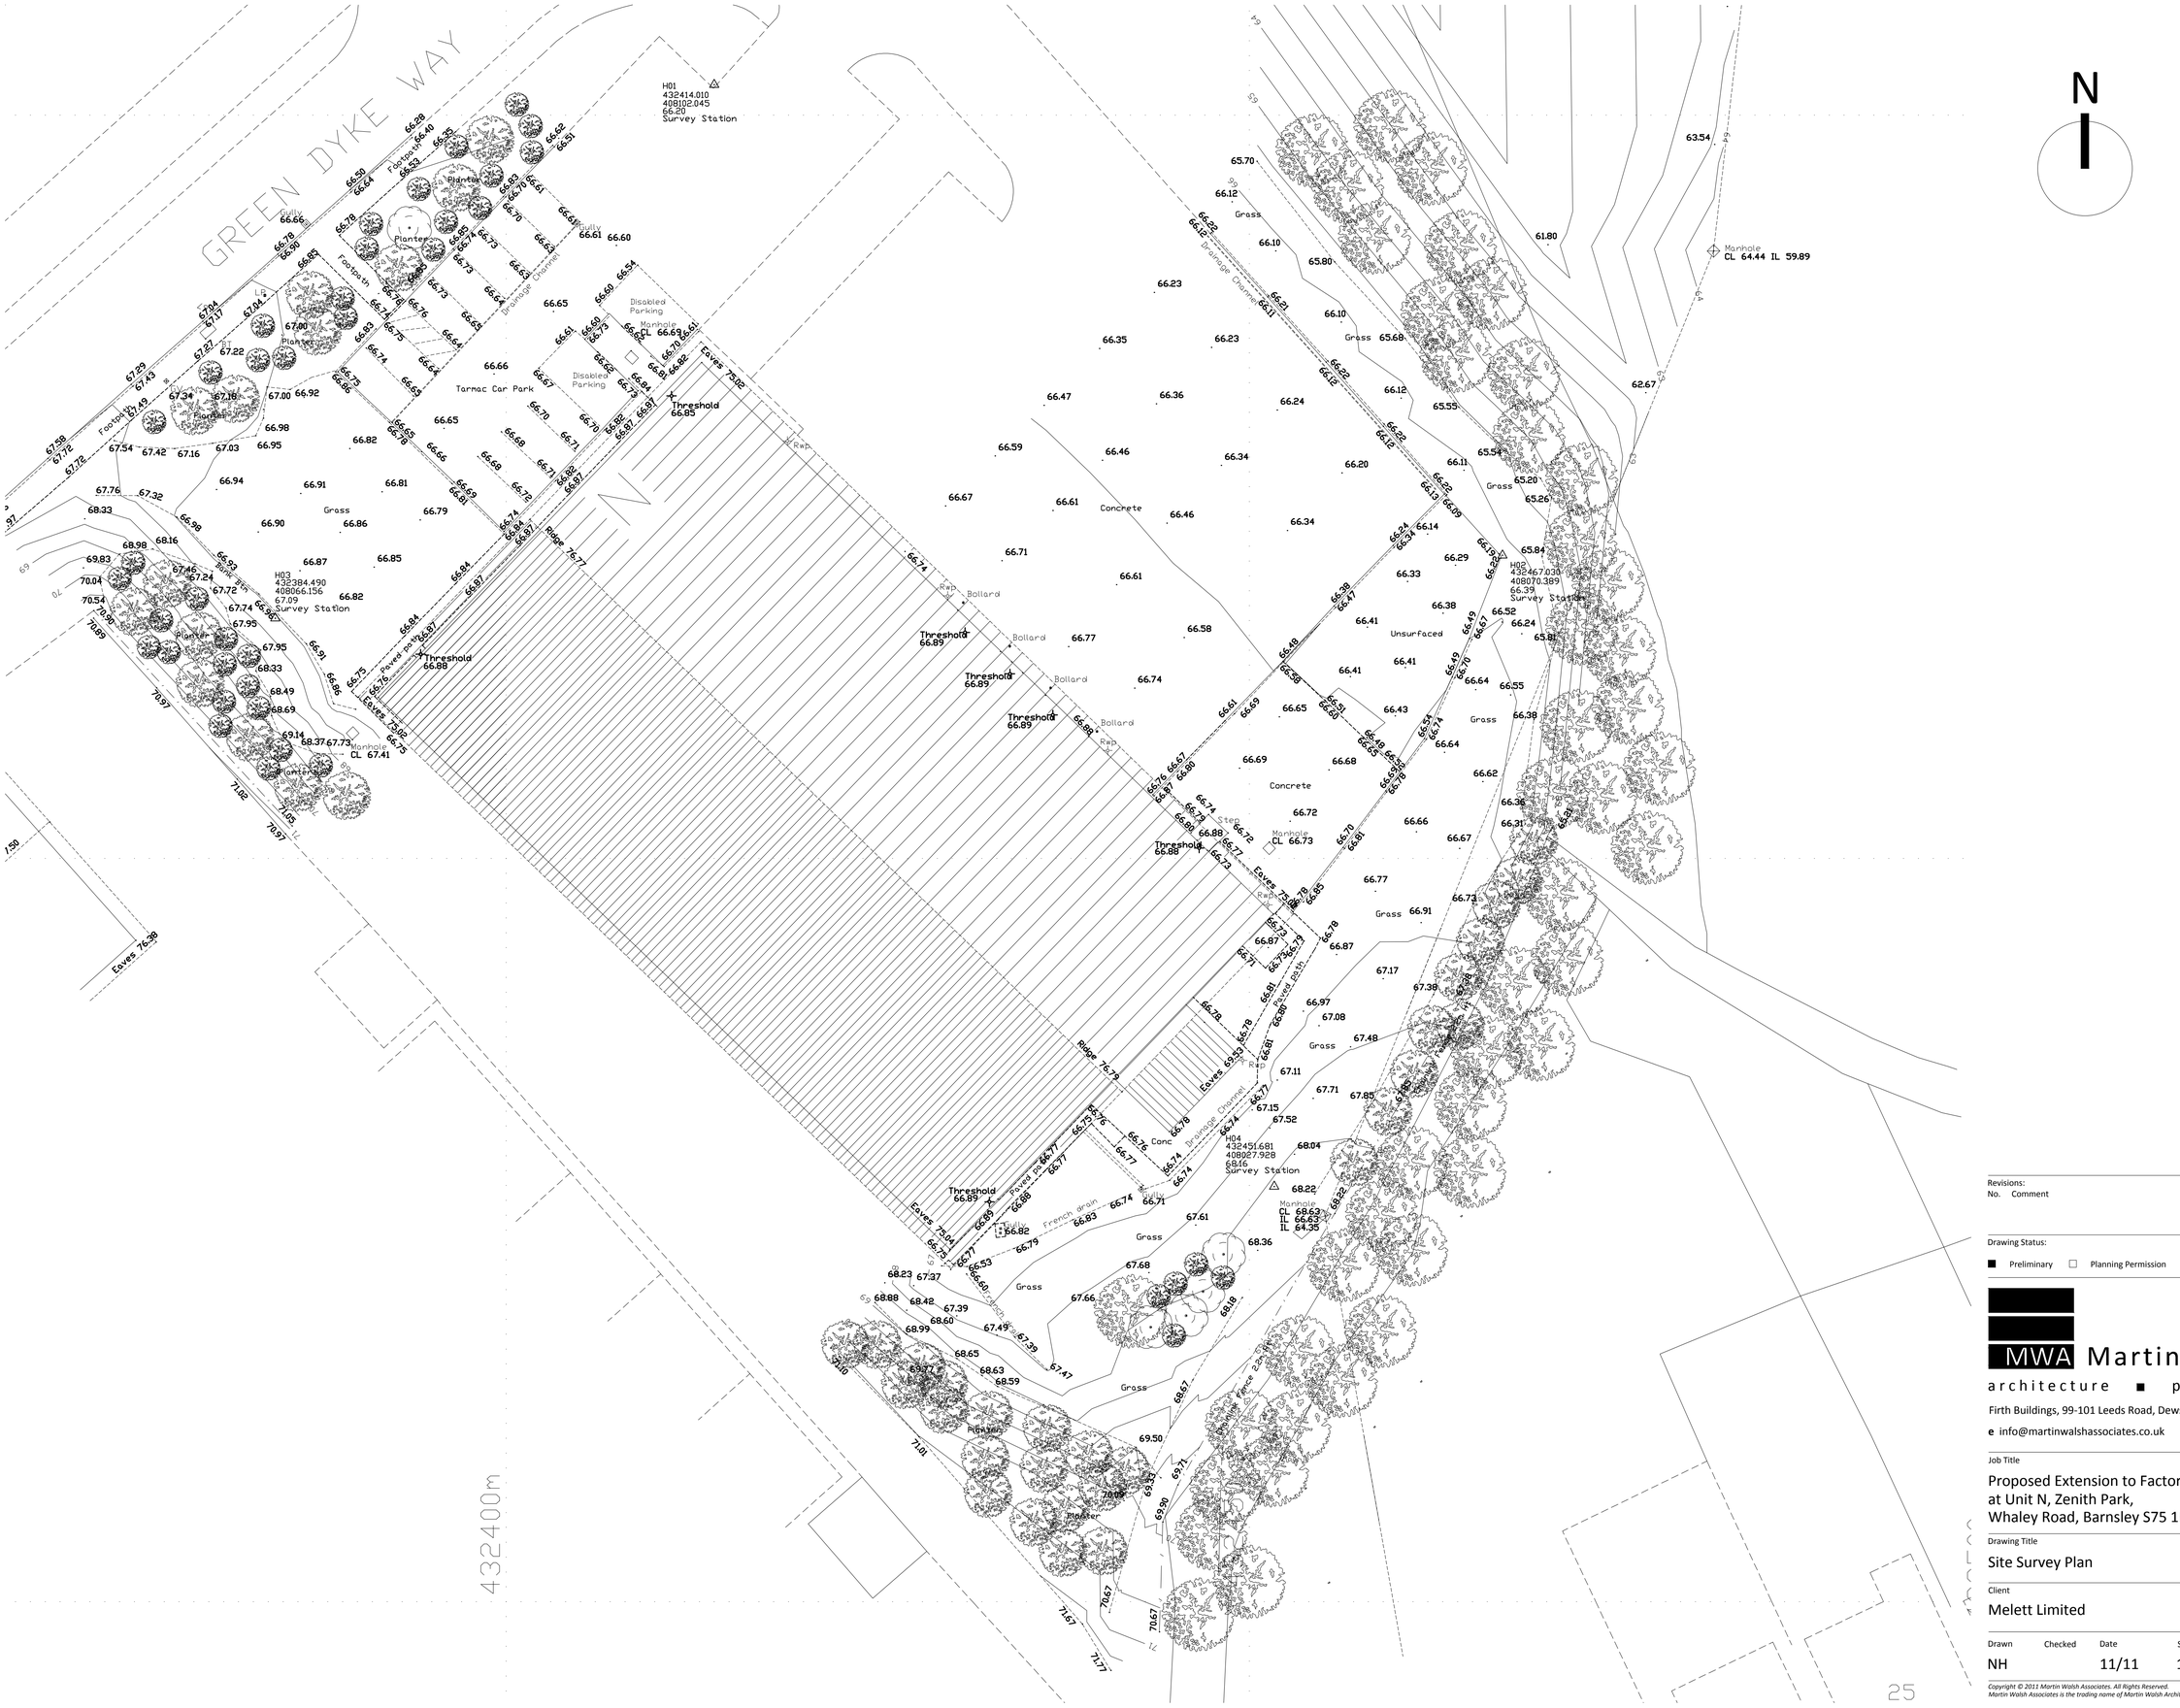


Revisions:

No.	Comment	Date	By

Drawing Status:

■ Preliminary ☐ Planning Permission ☐ Building Regulation ☐ Tender ☐ Construction

MWA Martin Walsh Associates

architecture ■ planning ■ engineering

Firth Buildings, 99-101 Leeds Road, Dewsbury, WF12 7BU **t** 01924 464342 **f** 01924 450662

e info@martinwalshassociates.co.uk **w** info@martinwalshassociates.co.uk

Job Title

Proposed Extension to Factory
at Unit N, Zenith Park,
Whaley Road, Barnsley S75 1HT

Drawing Title

Site Survey Plan

Client

Melett Limited

Drawn	Checked	Date	Scale	Sheet Size	Drawing No.	Rev.
NH		11/11	1:200	A1	B11/5509/03	

Copyright © 2011 Martin Walsh Associates. All Rights Reserved.
Martin Walsh Associates is the trading name of Martin Walsh Architectural Limited. Registered in England Number 4496049