


© Crown Copyright 2013. All rights reserved. Licence number 100020449

© Peter Wade Consultancy

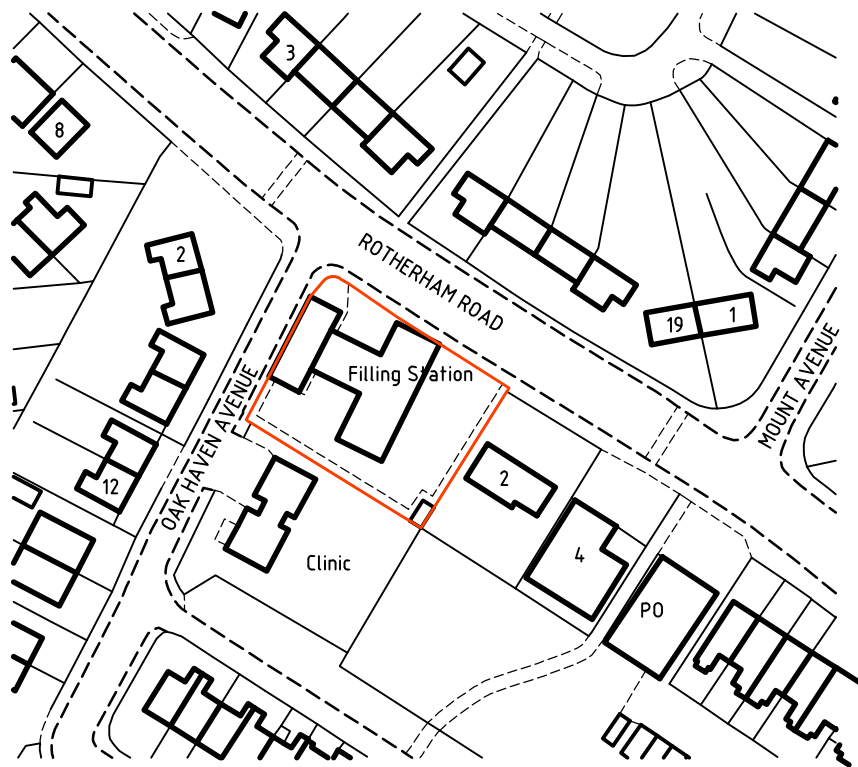

Peter Wade Consultancy

CDM (SI 1994/3140) Certified Designer

Telephone (01977) 654300 Fax (01977) 647823

E-mail : mail @ peterwadeconsultancy.co.uk

PROJECT

GREAT HOUGHTON SERVICE STATION
ROTHERHAM ROAD
GREAT HOUGHTON, BARNSELY.

DATE JUNE 13

SCALE 1 : 1250

DRAWN DCW

DRG. No. 2332/LP