



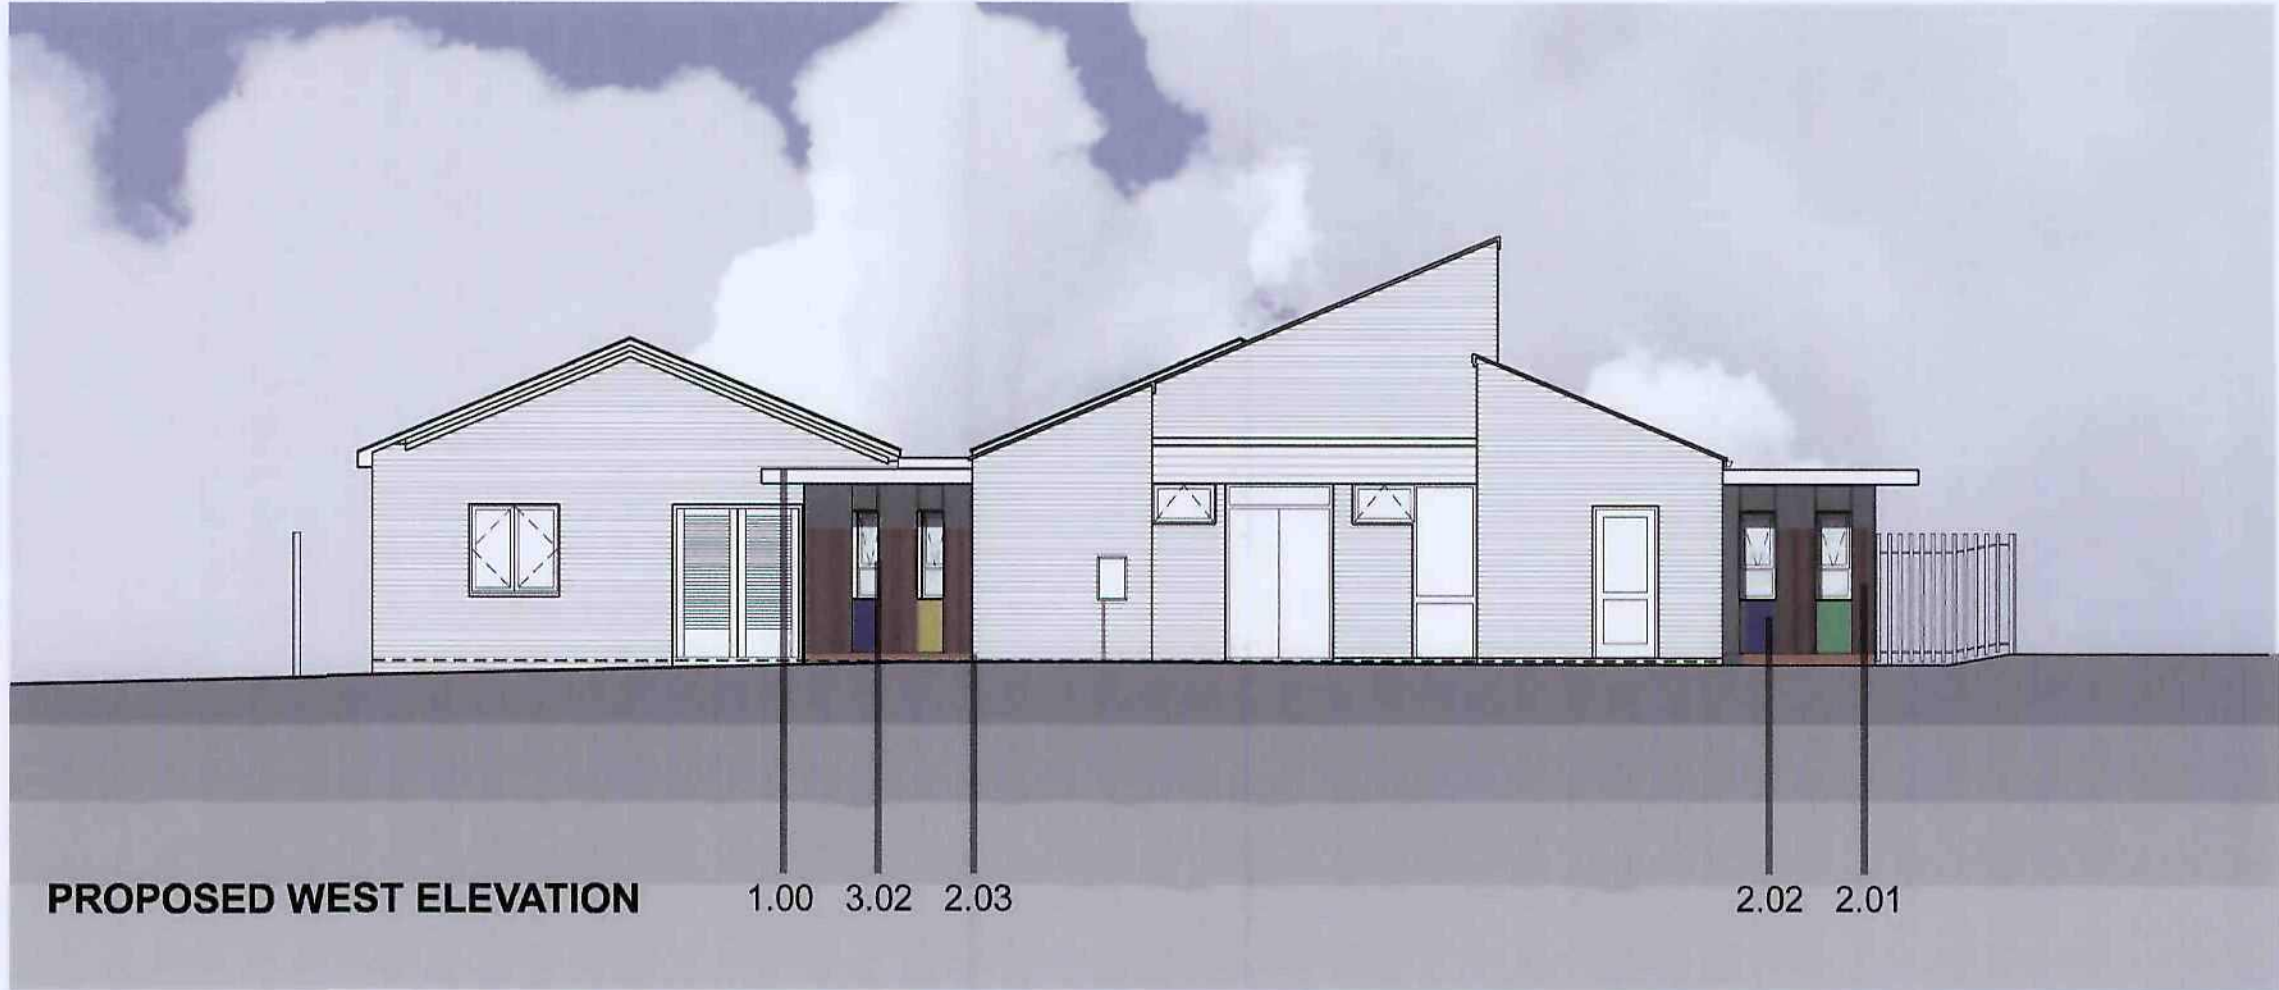

- 1.00 Roof
- 1.01 Dark grey single ply membrane
- 2.00 Facade
- 2.01 Vertical timber cladding
- 2.02 Coloured cladding panels
- 2.03 Pale brick to match existing
- 3.00 Other
- 3.01 Coloured aluminium doors
- 3.02 White uPVC/aluminium windows
- 3.03 Satin stainless steel signage

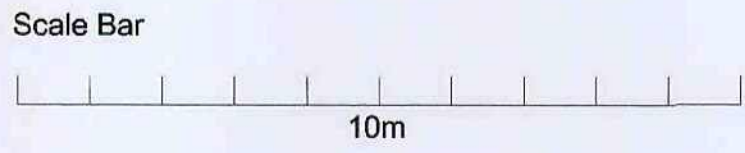

DO NOT SCALE OFF DRAWING

MICHAEL HYDE AND ASSOCIATES LIMITED
established architects

REGISTERED OFFICE
 51 BARTON ARCADE
 DEANSGATE
 MANCHESTER M2 2BU
 TEL 0161 834 1018
 FAX 0161 834 4798
 Manchester@MHA
 architects.com

ALLIANCE HOUSE
 LEOPOLD STREET
 SHEFFIELD S1 2GY
 TEL 01142 789888
 FAX 01142 757751
 Sheffield@MHA
 architects.com

REV A: 18-02-2010 Render updated and replaced with vertical timber cladding.

REVISIONS
 ALL SAINTS DARFIELD CHILDRENS CENTRE
 DARFIELD, BARNSELEY

TITLE			
PROPOSED ELEVATIONS			
DRAWN	DATE	SCALE	
AD	OCT 2009	1:100 @ A1	
JOB NO	DRAWING	REVISIONS	
3BS13	P07	A	