
Plan Referred to:
Chesnut Park
Scale 1:500
11 WISELEY CROFT
Proposed extension
Hawthorne Hedge
Brickwall
Stonewall
31
18
19
20
21
22
17
16
15
14
12a
12
11
10
9
8
7
30
29
28
27
26
25
24
23
62
63
Jas
Jop
Cop
Cas
Aop
Las
NTop
Mop
Abs
DG
Oop
N
BEN BAILEY HOMES LTD

TITLE NUMBER

SYK523358


SOUTH YORKSHIRE : BARNSLEY

N

ORDNANCE SURVEY MAP REFERENCE: SE4109NW

SCALE 1:1250 Enlarged from 1/2500

©CROWN COPYRIGHT. Produced by HMLR. Further reproduction in whole or in part is prohibited without the prior written permission of Ordnance Survey. Licence Number GD 272728.

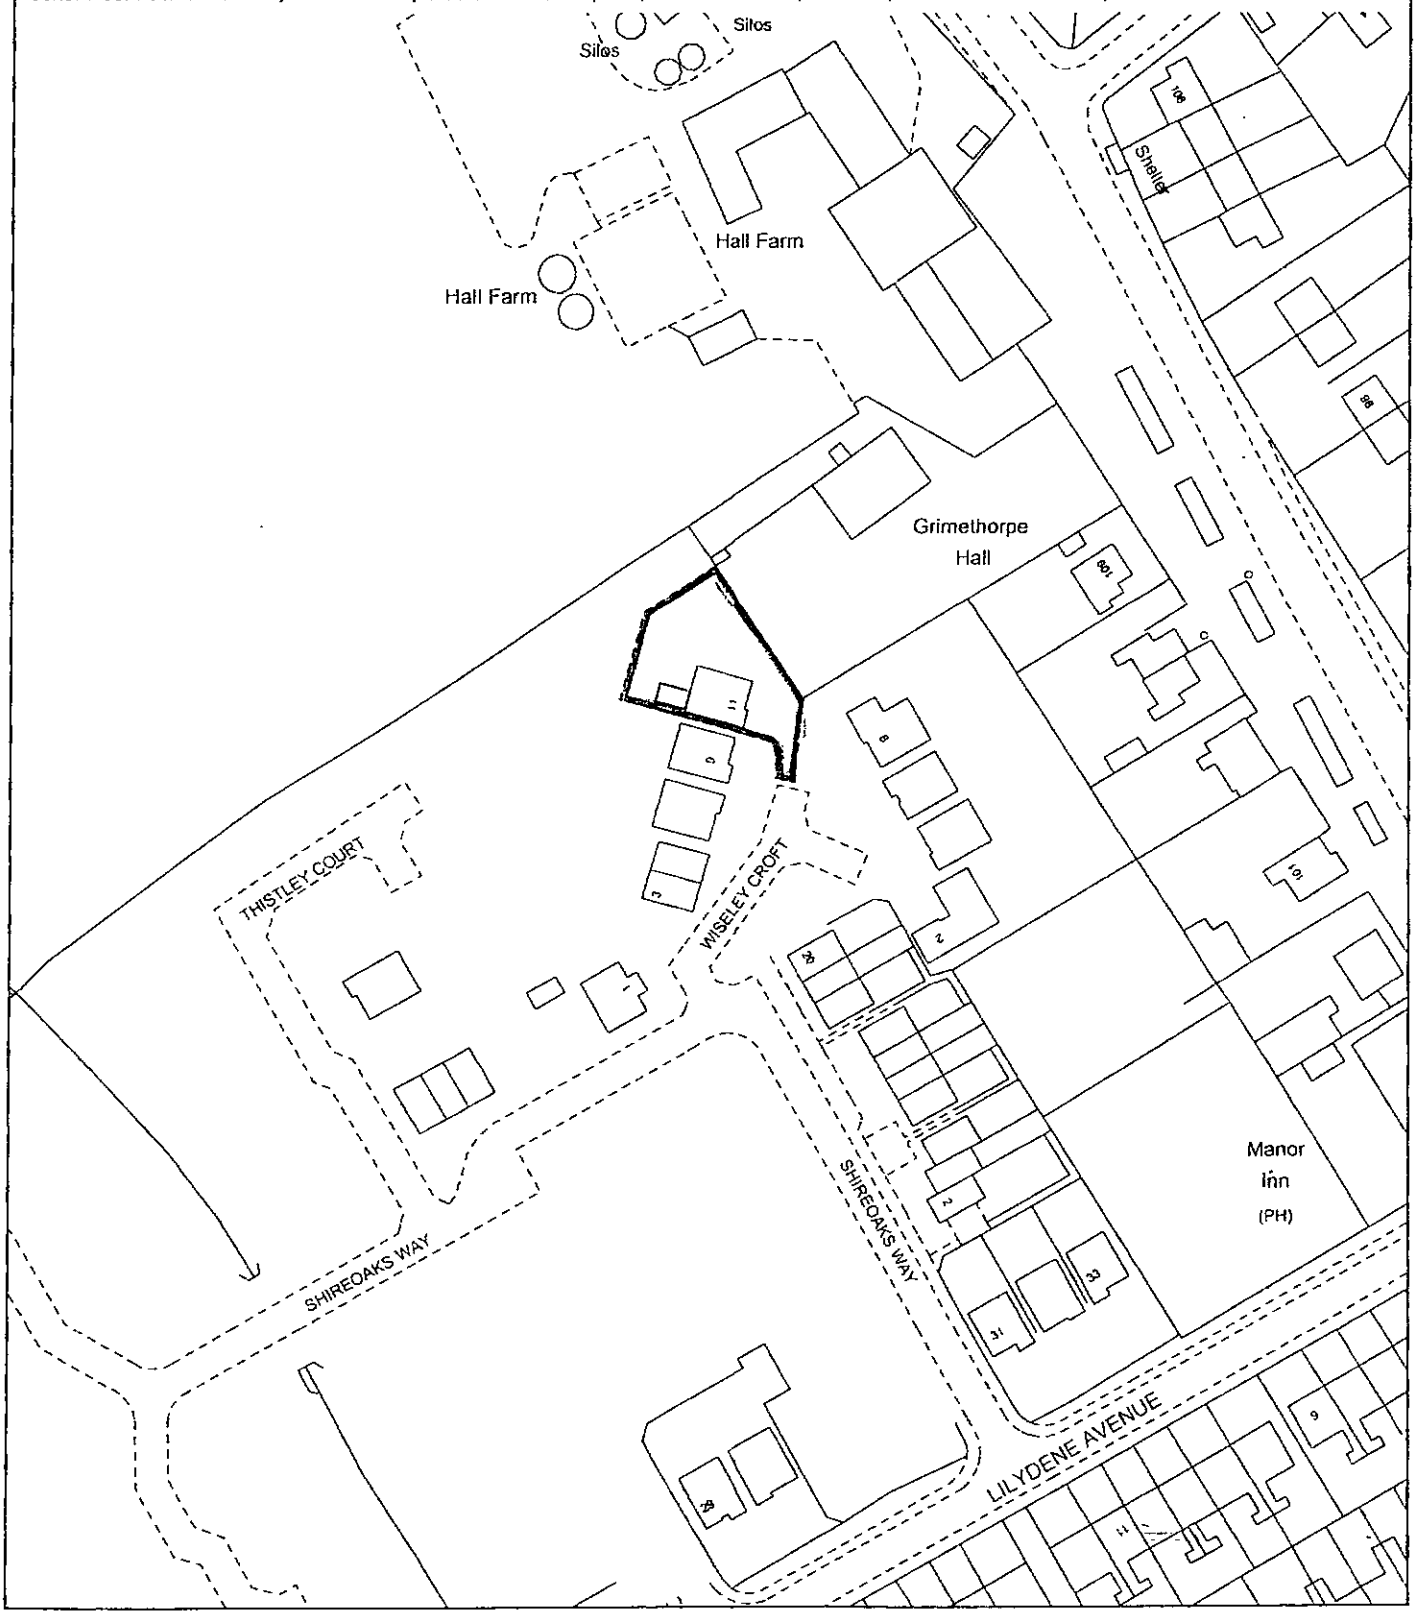

This title plan shows the general position of the boundaries: it does not show the exact line of the boundaries. Measurements scaled from this plan may not match measurements between the same points on the ground. For more information see Land Registry Public Guide 7 - *Title Plans*.

This official copy shows the state of the title plan on **17 August 2006** at **14:32:17**. It may be subject to distortions in scale. Under s.67 of the Land Registration Act 2002, this copy is admissible in evidence to the same extent as the original.

Issued on 17 August 2006.

This title is dealt with by the Nottingham (East) District Land Registry.

H.M. LAND REGISTRY JL 08/2006