


section a-a, relative levels, house and garage in relation to site and drive arrangement

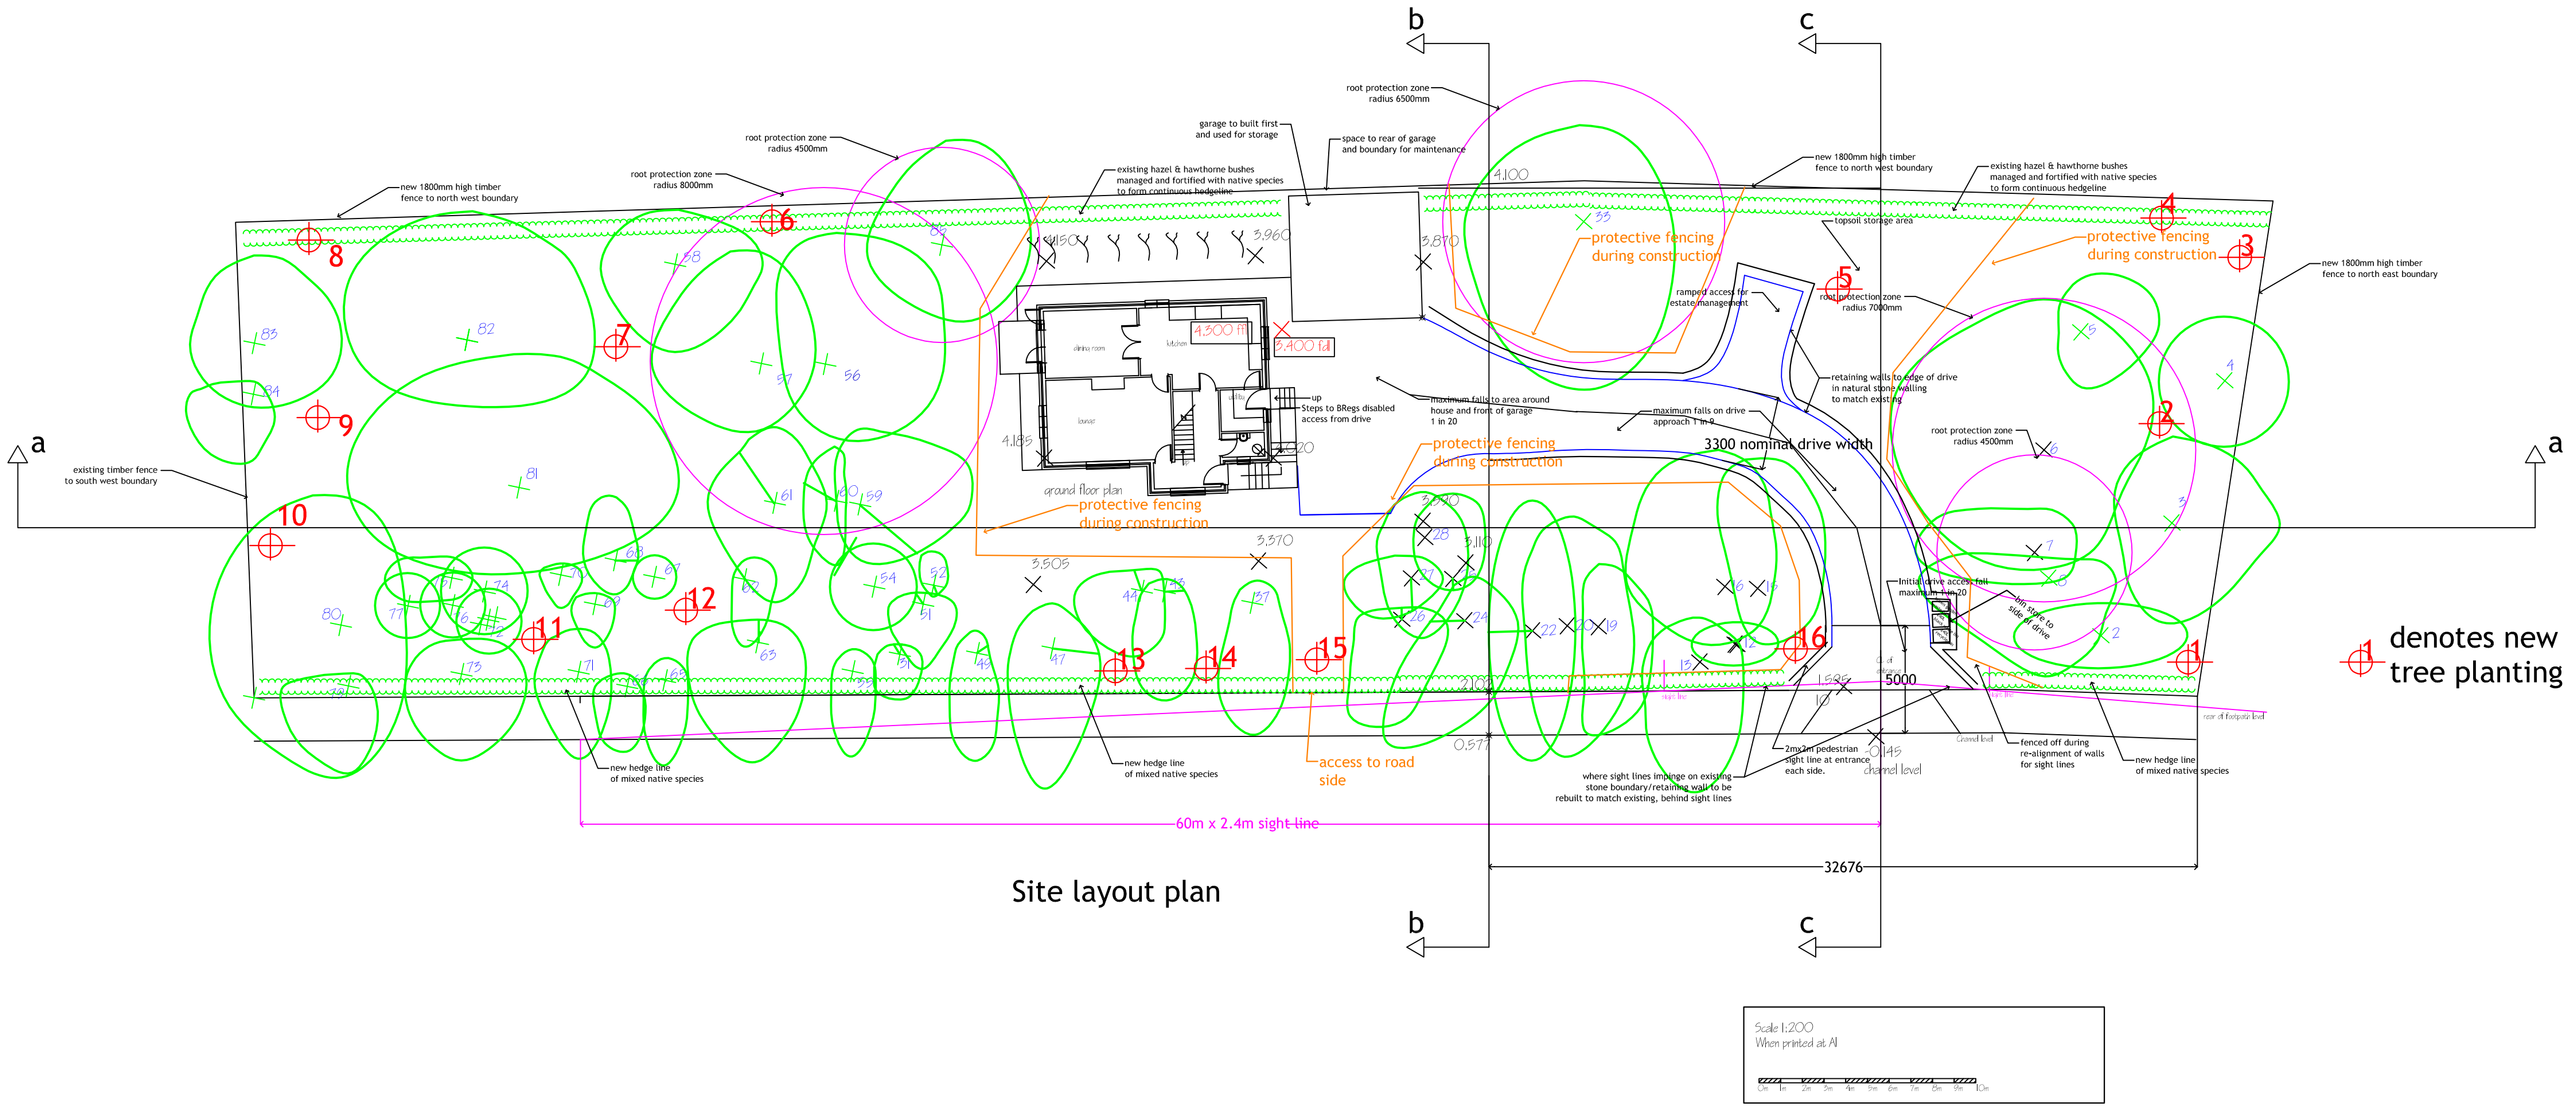

Site layout plan

denotes new tree planting proposals

Scale 1:200
When printed at A1

Copyright WJOssitt FCIOB

Do Not Scale

Revisions:

b: house moved 1m forward from rear boundary, space shown for maintenance behind garages.

a: entrance changed for 2m pedestrian sight lines, new planting proposed added, elevation added to show tree relationship with dwelling and entrance.

a: 1.02.2010	
b: 24.02.2010	

WILLIAM OSSITT FCIOB
Building Surveyor &
Chartered Builder
34 Dalleside
Thornhill Edge
Dewsbury WF12 0PJ
e-mail: bill@williamossitt.com
Tel.
Mob. 07966 577595

Client: AGC Plant Services Ltd

Proposed development at Common Road Brierley

Proposed
Site Layout
and Section a-a

WO	Dwg No WO.025.02b
Oct 2009	Scale: 1:200 at A1