


DO NOT SCALE DRAWING

ALL DIMENSIONS IN MILLIMETRES

IF IN DOUBT ASK

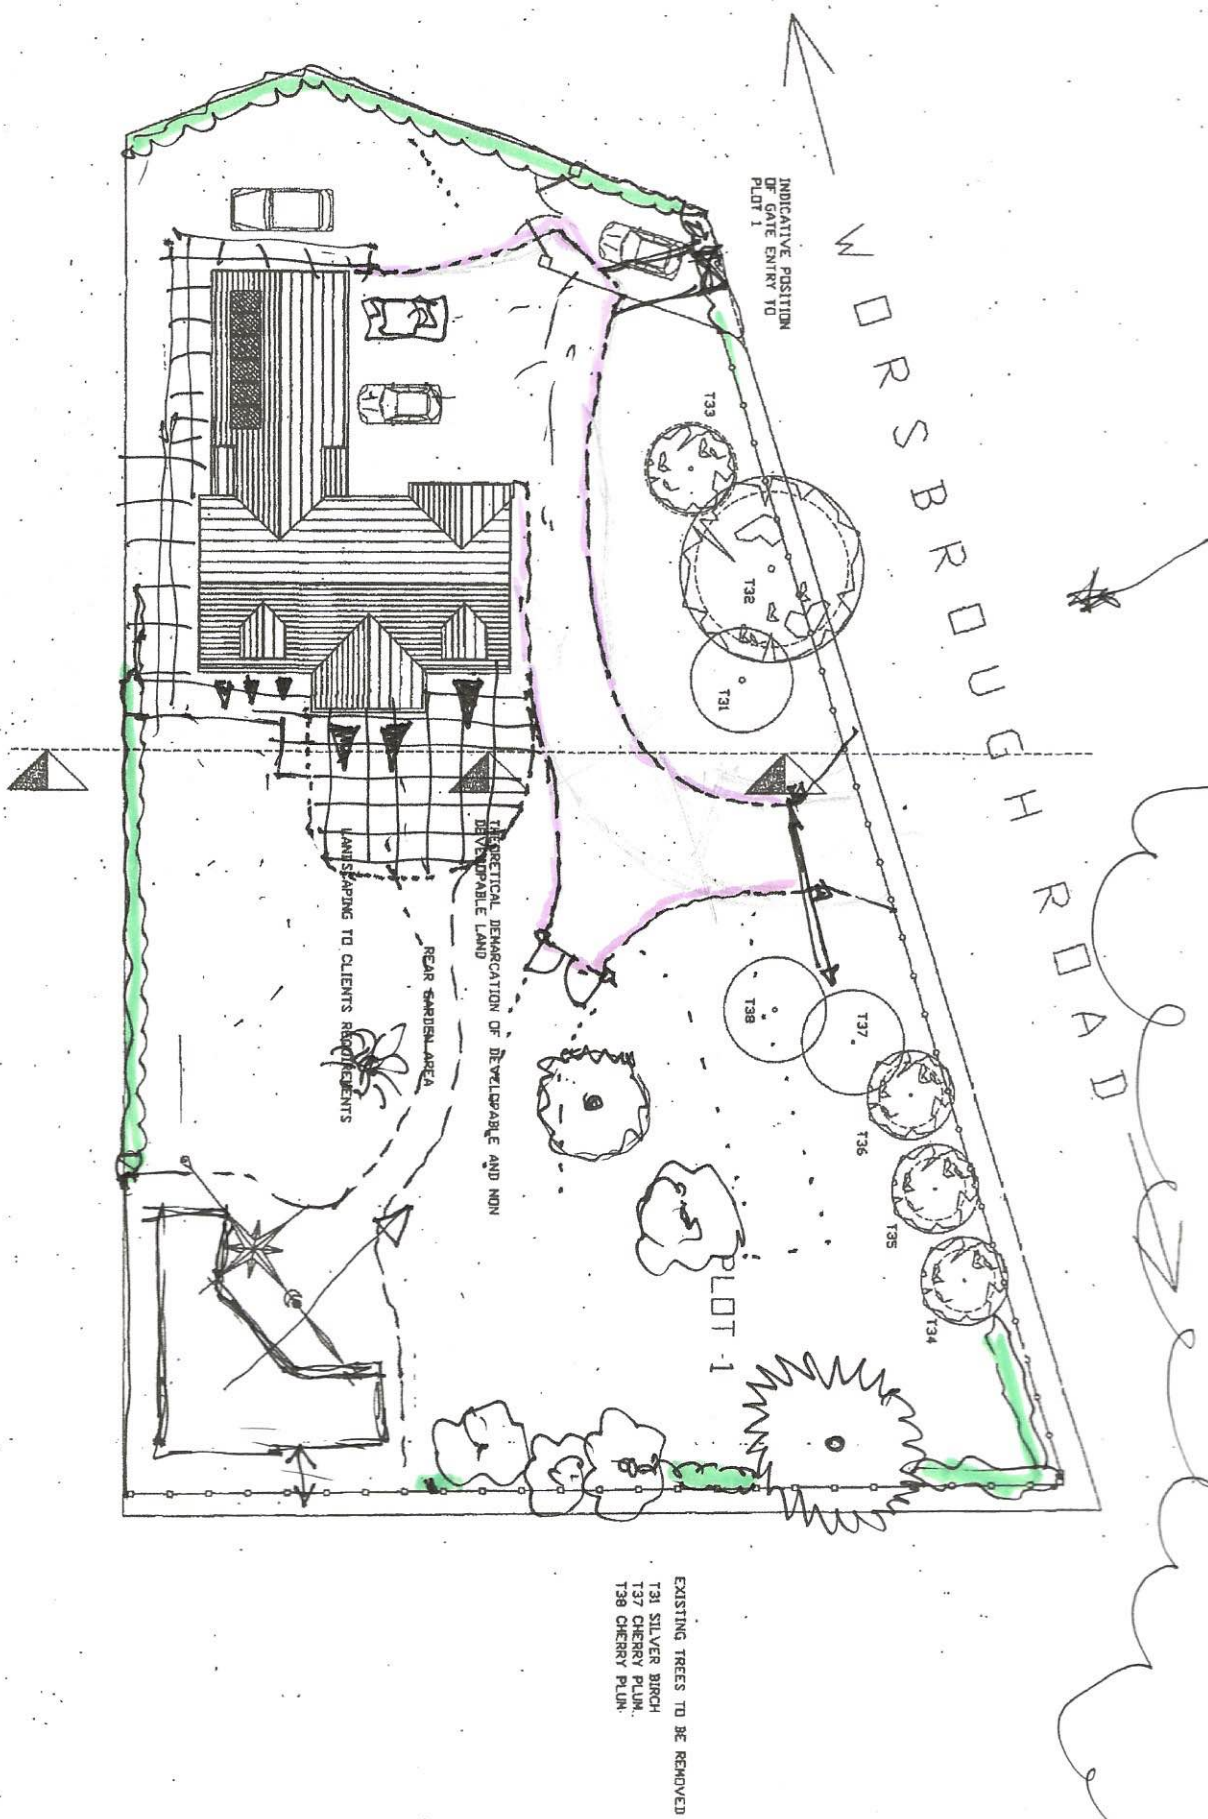

CLIENT
MR & MRS P GLOVER
PLOT 1
WORSBROUGH ROAD, BIRDWELL

TITLE
DRAWING SHOWING INDIVIDUAL SITE PLOT 1 WITH 3NO
EXISTING TREES TO BE REMOVED. T31, T37, T38

Quill
ARCHITECTURE ©

THIS DRAWING IS COPYRIGHT AND MUST NOT BE USED OR
DISCLOSED IN ANY WAY EXCEPT WHERE AUTHORIZED IN
WRITING BY QUILL ARCHITECTURE.
TELEPHONE (01226) 755446 REG No 5210984

SCALE 1 : 250	DRAWN AD
DATE 16/06/15	REV
DRG No CAD/04/1501	