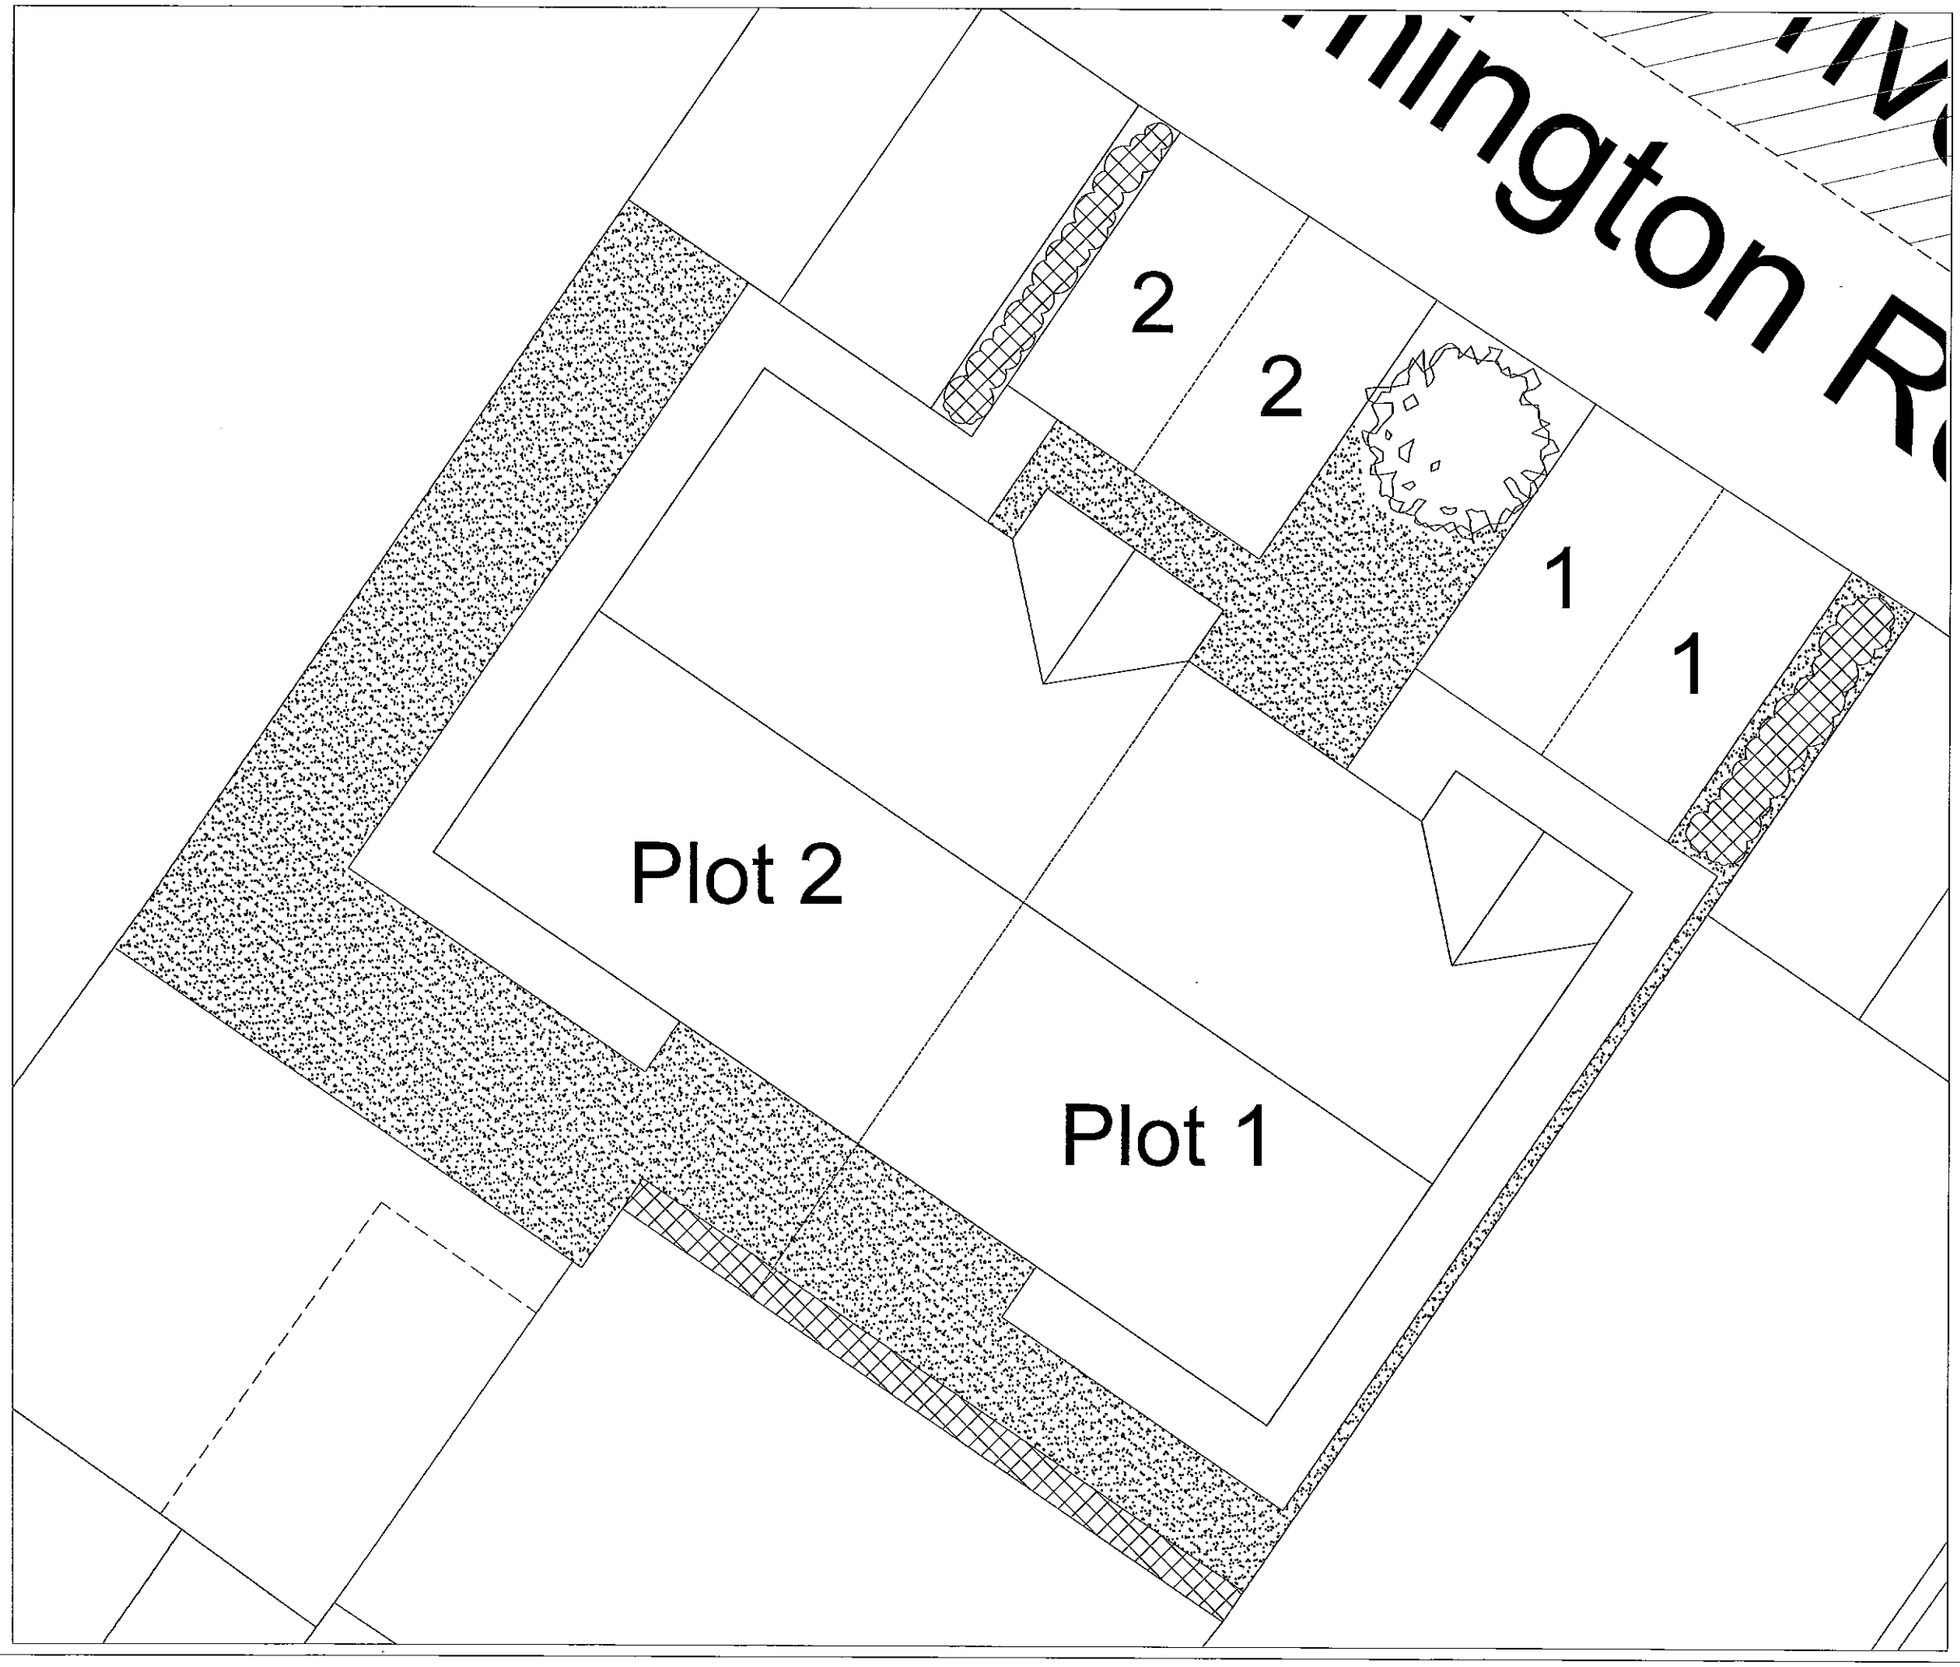


Key

Proposed Shurbs

Proposed Grass

Proposed Tree

Rev A 24/02/09: Extent of Rimmington Road Revised

Revision :

Scale : 1:100 @A3

Date : 13/02/09

Drawn by : SB

Project :
Proposed Development at Rimmington Road, Wombwell

Title :

Landscape Plan

Drg No : RR/03 Rev :A