


Elevations

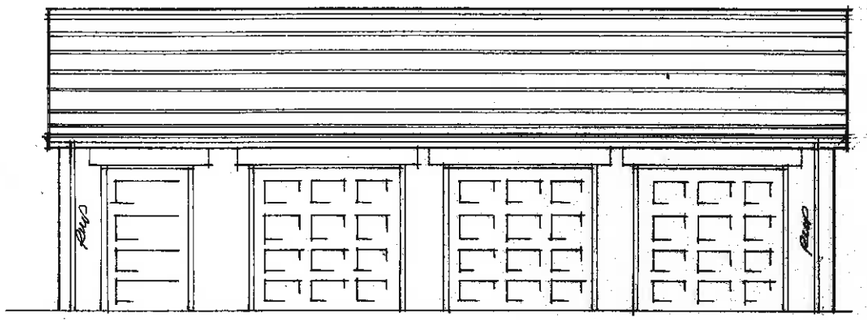


Front

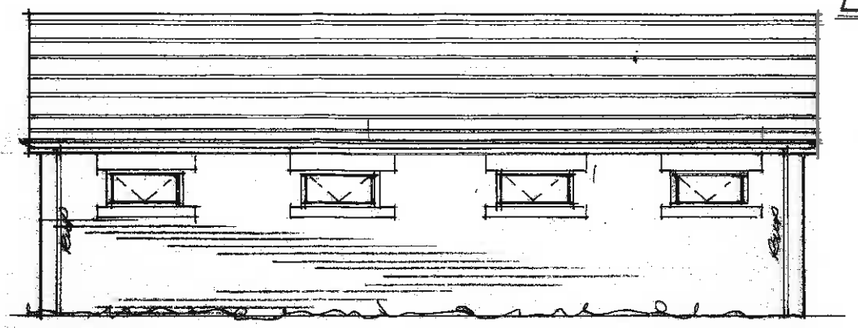


Rear

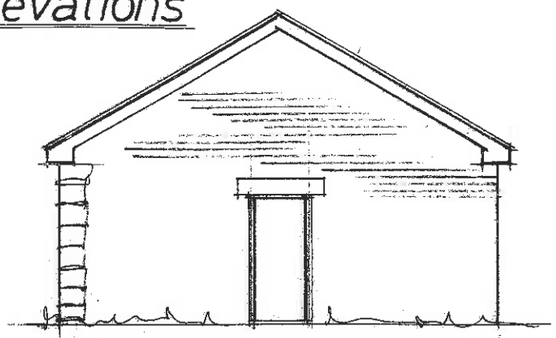

Side

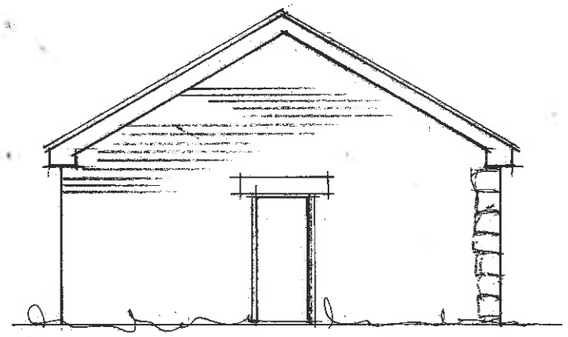

Side

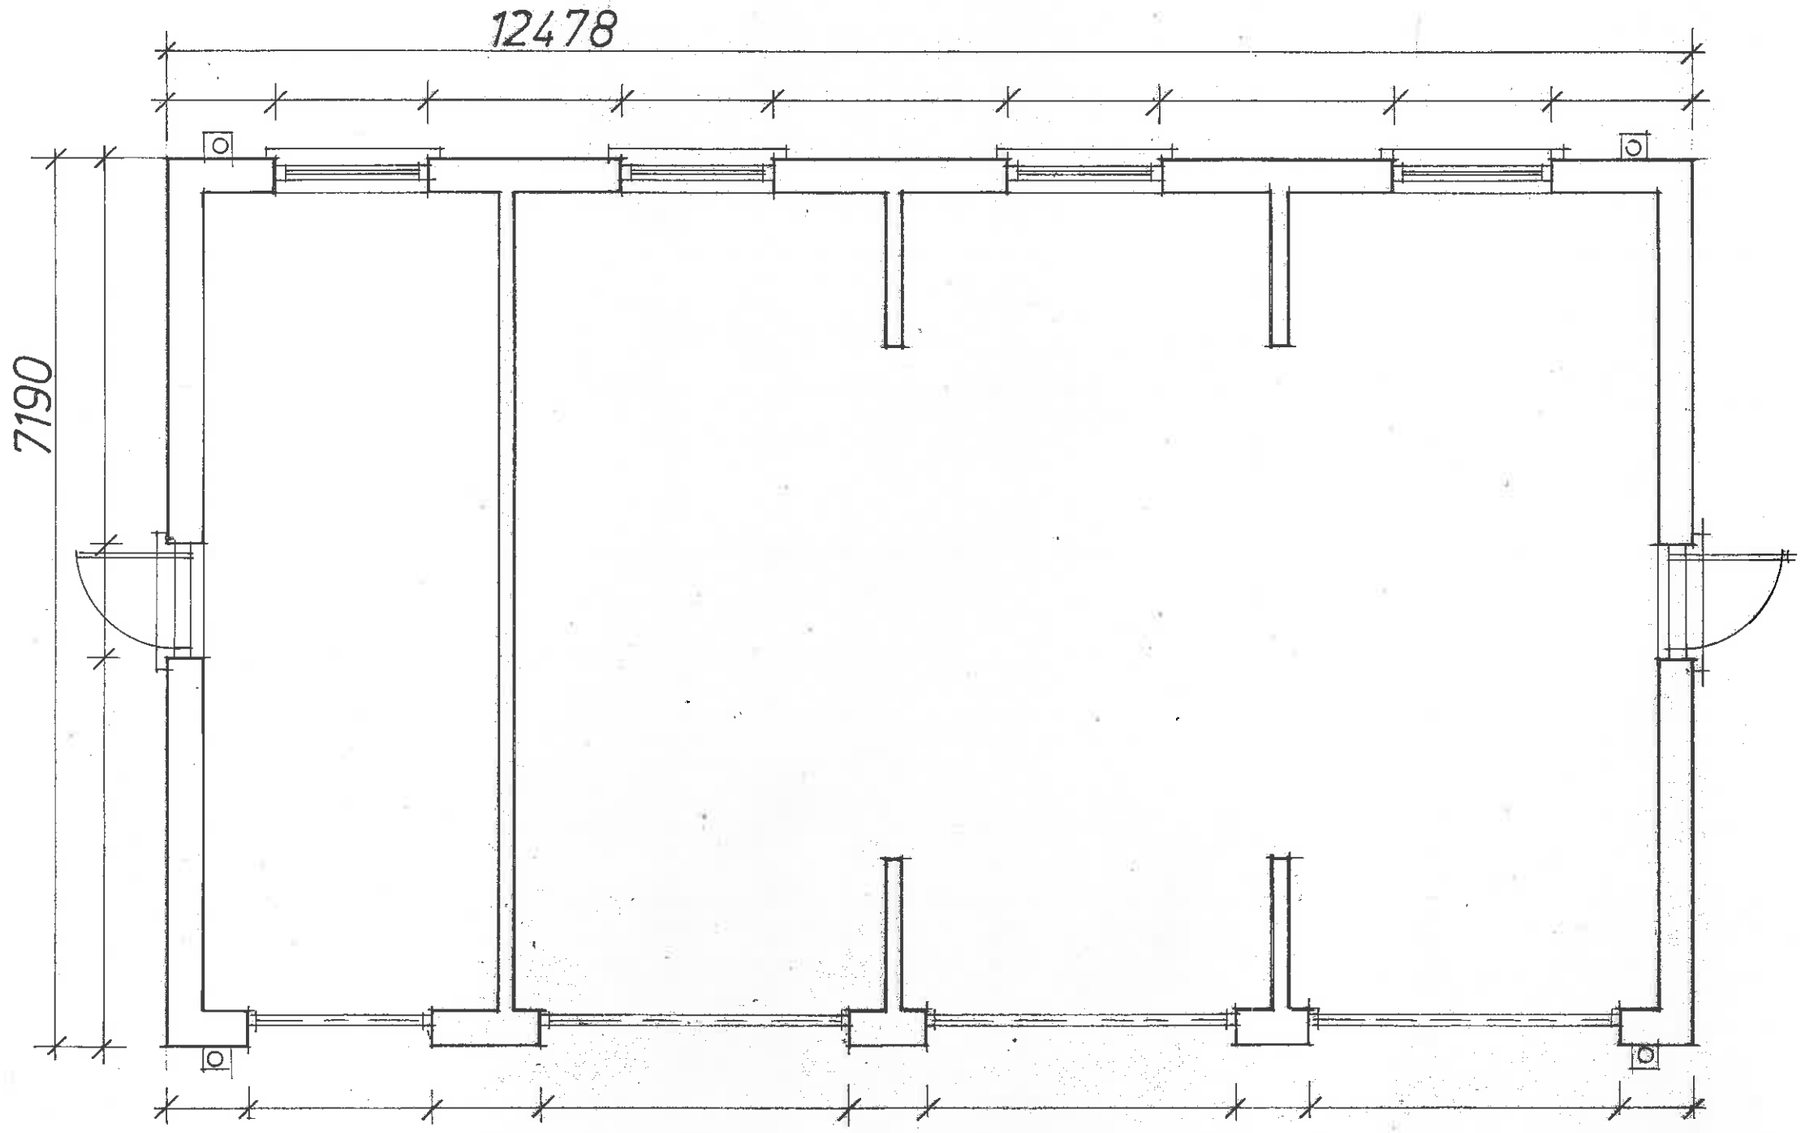

Layout

Rev	Notes	Date
A	RE-DRAWN.	8/17

Garry Greetham Associates
Residential Design Consultant
Westwood House
18 Carr Lane
Tankersley
Barnsley S75 3BE
Tel(01226)746573

PROJECT	Residential Dwelling
CLIENT	Addy Builders
TITLE	Garage Elevations/Layouts
ADDRESS	108 Church Street, Gawber, Barnsley. S75 2RL
DRAWN BY	ggg
SCALE	1:50; 1:100
DATE	Mar 17
DRAWING No	851-10
REV	A

Member of the Chartered Institute of Architectural Technologists