



ACCESS ROAD TIE-IN Scale 1:25

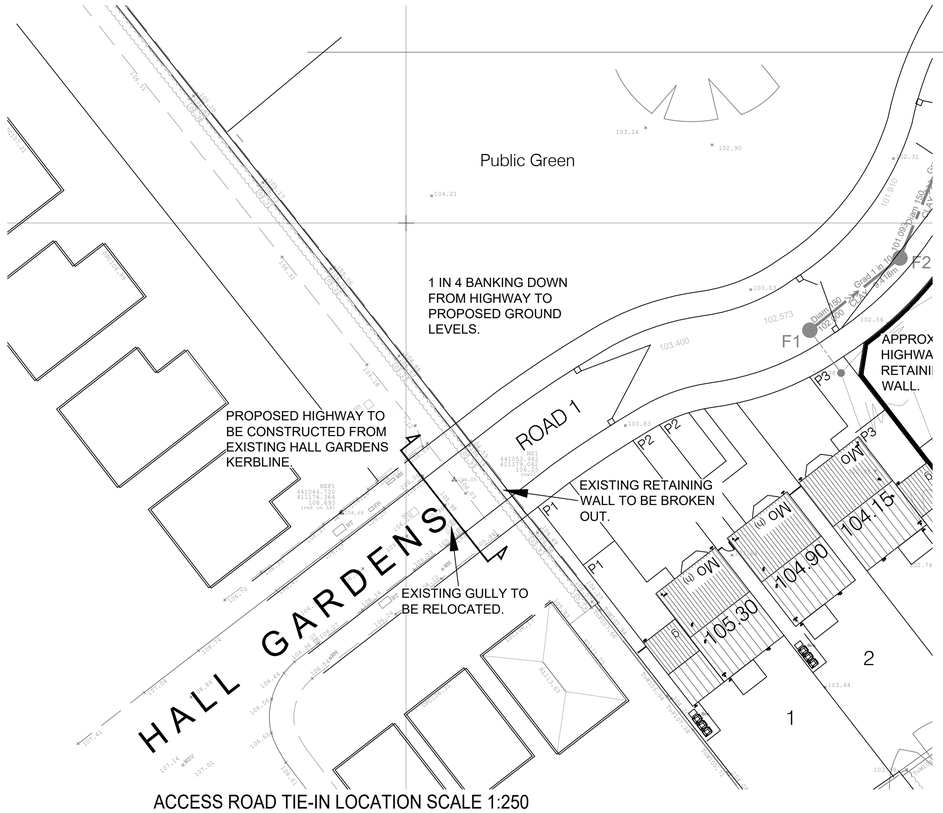

ACCESS ROAD TIE-IN LOCATION SCALE 1:250

EXISTING JUNCTION / ROAD WIDENING 'TIE IN' DETAIL

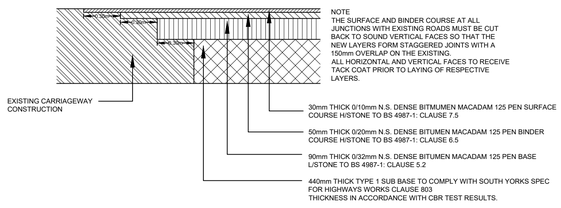

NOTE
THE SURFACE AND BINDER COURSE AT ALL JUNCTIONS WITH EXISTING ROADS MUST BE CUT BACK TO SOUND VERTICAL FACES SO THAT THE NEW LAYERS FORM STAGGERED JOINTS WITH A 150mm OVERLAP ON THE EXISTING.
ALL HORIZONTAL AND VERTICAL FACES TO RECEIVE TACK COAT PRIOR TO LAYING OF RESPECTIVE LAYERS.

Haigh Huddleston & Associates
Civil Structural Engineering Consultants
Firth Buildings, 99 - 101 Leeds Rd, Dewsbury, WF12 7BU t 01924 464342 f 01924 450662
e trevor.haigh@haighhuddleston.co.uk

Client
SAUL CONSTRUCTION

Project
HALL GARDENS, BRIERLEY - PHASE 2

Detail
ROAD CONSTRUCTION DETAILS - SHEET 2

Dwn	Chkd	Date	Scale	Dwg No.
MD		Apr'21	as shown@A1	E18/7318/09/02

PRELIMINARY