


SAFETY, HEALTH AND ENVIRONMENTAL
IN ADDITION TO THE HAZARDS OR RISKS NORMALLY ASSOCIATED WITH THE TYPES OF WORK DETAILED ON THIS DRAWING, THE FOLLOWING SIGNIFICANT RESIDUAL RISKS SHOULD BE NOTED.
CONSTRUCTION:
MAINTENANCE, CLEANING AND OPERATION :
DECOMMISSIONING OR DEMOLITION :

KEY



CAR PARK CONSTRUCTION

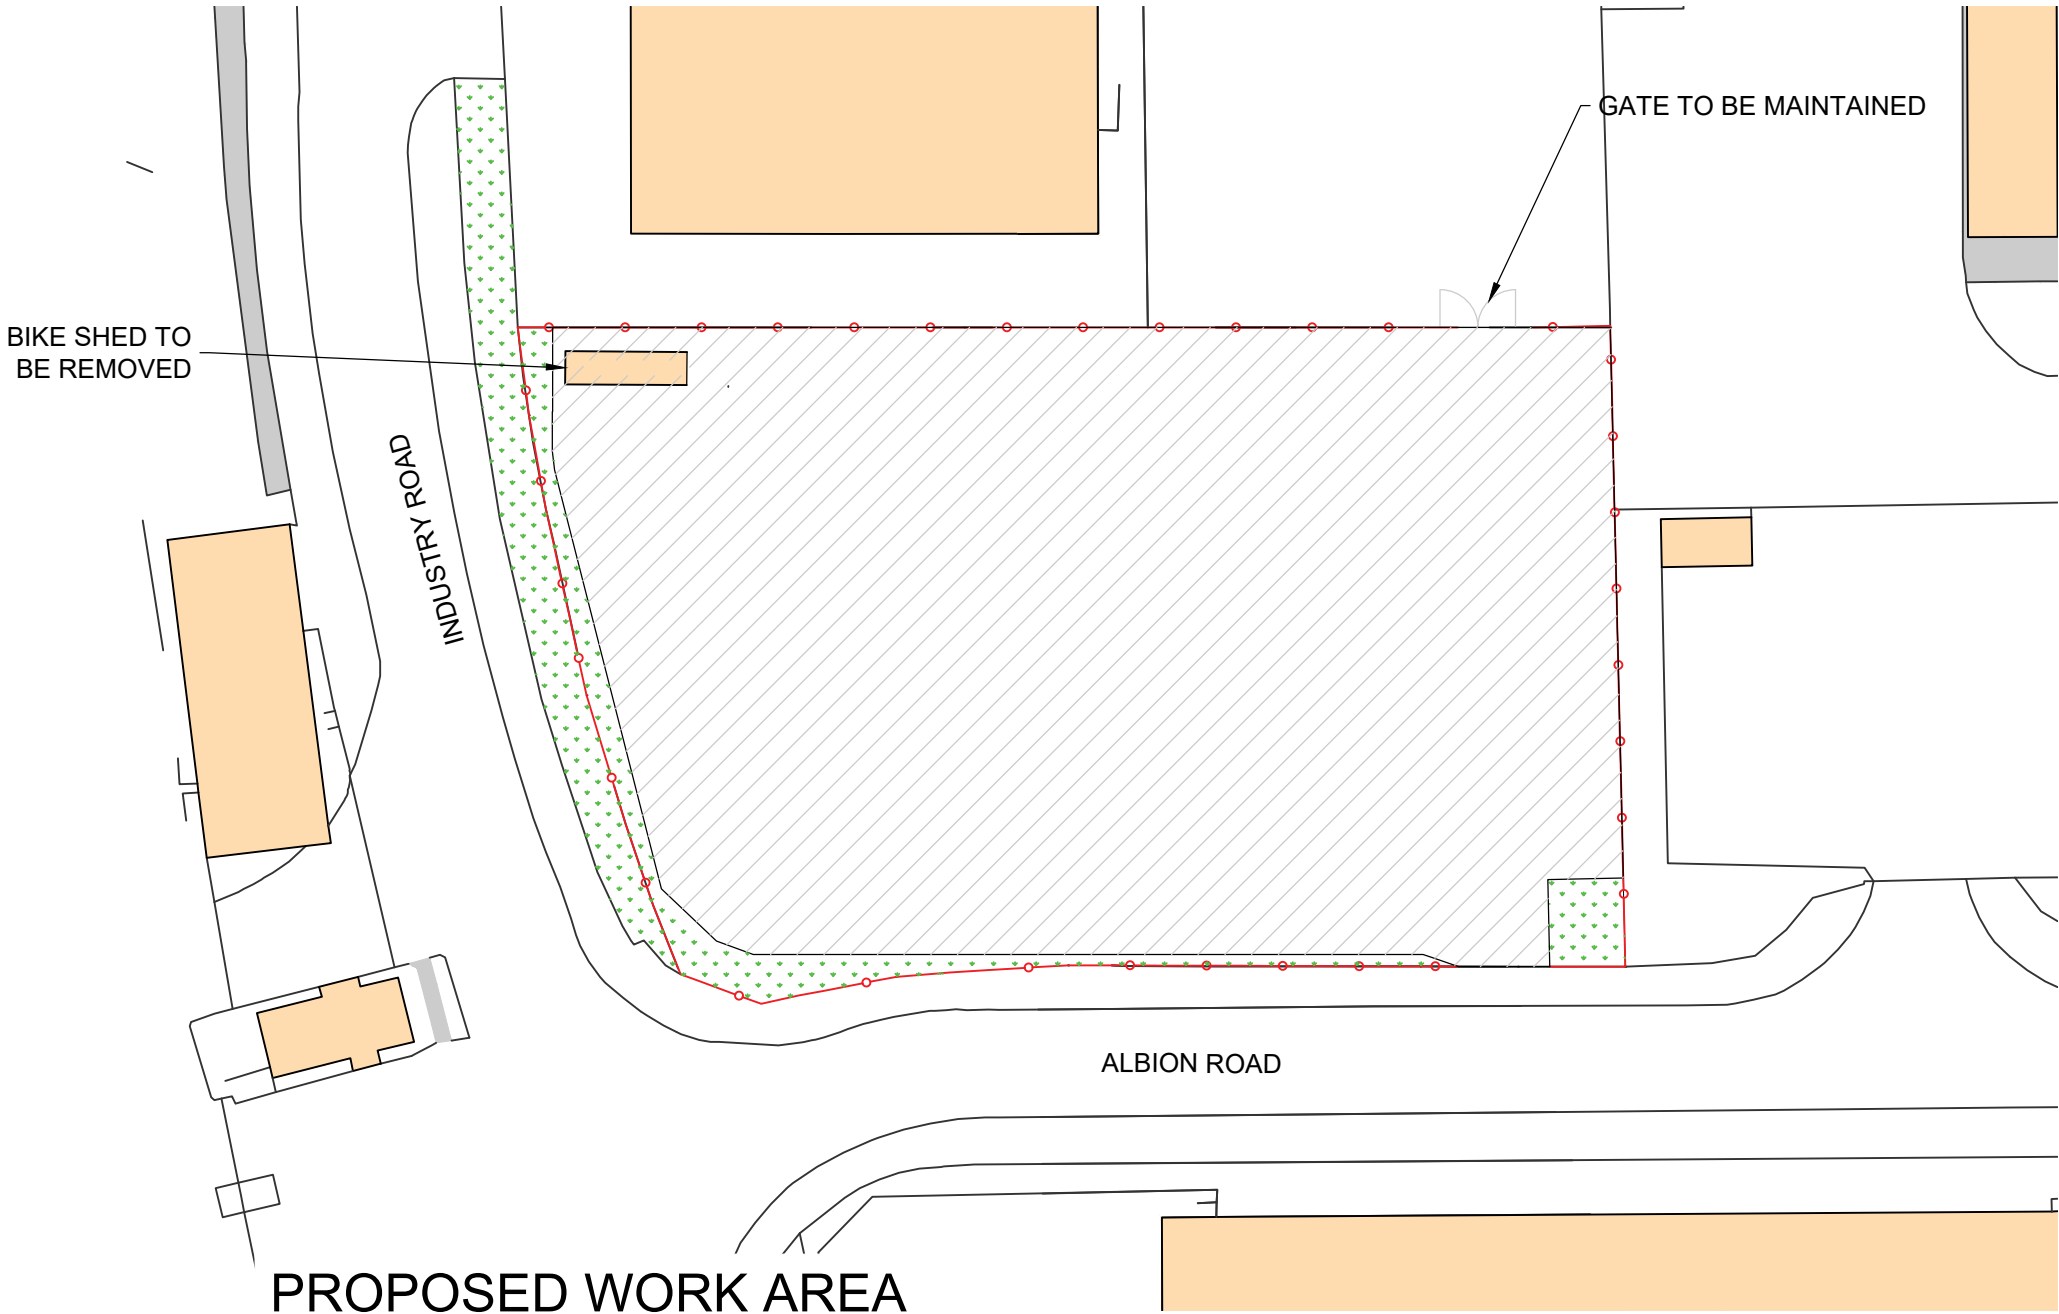

PROPOSED WORK AREA

SCALE 1:500

OPTION 1:

CONSTRUCTION LAYER:	MATERIAL	THICKNESS
SURFACE COURSE	HRA 30/14 SURF PD6691 ANNEX C COATED CHIPPINGS BINDER GRADE 40/60	40mm
BINDER COURSE	HRA 60/20 BIN PD6691 ANNEX C BINDER GRADE 40/60	60mm
BASE	TYPE 1 STONE	150mm
SUBGRADE	EXISTING STONE SUBGRADE GRADED AND COMPACTED	

OPTION 2: PERMEABLE ASPHALT

CONSTRUCTION LAYER:	MATERIAL	THICKNESS
SURFACE COURSE	PA10 SURF BSEN 13108 BINDER 70/100	35mm
BINDER COURSE	AC20 OPEN BIN PD6691 ANNEX B 60 BINDER 160/220	60mm
BASE	TYPE 3 STONE	150mm
SUBGRADE	EXISTING STONE SUBGRADE GRADED AND COMPACTED	

- NOTES
1. SHOULD THERE BE ANY CONFLICT BETWEEN THE DETAILS INDICATED ON THIS DRAWING AND THOSE INDICATED ON OTHER DRAWINGS THE ENGINEER SHOULD BE INFORMED PRIOR TO CONSTRUCTION ON SITE.
 2. ALL DRAWINGS ARE IN MILLIMETRES UNLESS OTHERWISE STATED.
 3. IT IS THE RESPONSIBILITY OF THE CONTRACTOR TO EXECUTE THE WORKS AT ALL TIMES IN STRICT ACCORDANCE WITH THE REQUIREMENTS OF THE HEALTH AND SAFETY AT WORK ACT 1974 AND CDM REGULATIONS 2015.
 4. THIS DRAWING IS TO BE READ IN CONJUNCTION WITH ALL OTHER RELEVANT DRAWINGS.

INFORMATION

1ST ISSUE		DT	MT	PW	15/08/22
REV	DESCRIPTION	BY	CHK	APP	DATE
REVISION TABLE					
<div>HBPW</div> <div>CONSULTING ENGINEERS</div>		43 BRIDGEGATE RETFORD NOTTINGHAMSHIRE DN22 7UX TEL. (01777) 869896 www.hbpw.co.uk			
		CLIENT:			
		GIST			
		CONTRACTOR:			
TBC					
HBPW PROJECT NUMBER: SL07442					
PROJECT: GIST BARN SLEY - CAR PARK ENHANCEMENT					
DRAWING:					
PROPOSED WORKED AREA					
PROJECT ENGINEER: P. WITHERS		DRAWN: D. TSIRITAKIS			
CHECKED: M.TODD		APPROVED: P. WITHERS			
DATE: 15.08.2022	SCALE: 1:500	SIZE: A3	SUITABILITY: S4	REVISION: P01	
DOCUMENT REFERENCE NUMBER: 7442-HBPW-XX-XX-DR-C-0003					

COPYRIGHT © HBPW LLP 2018

