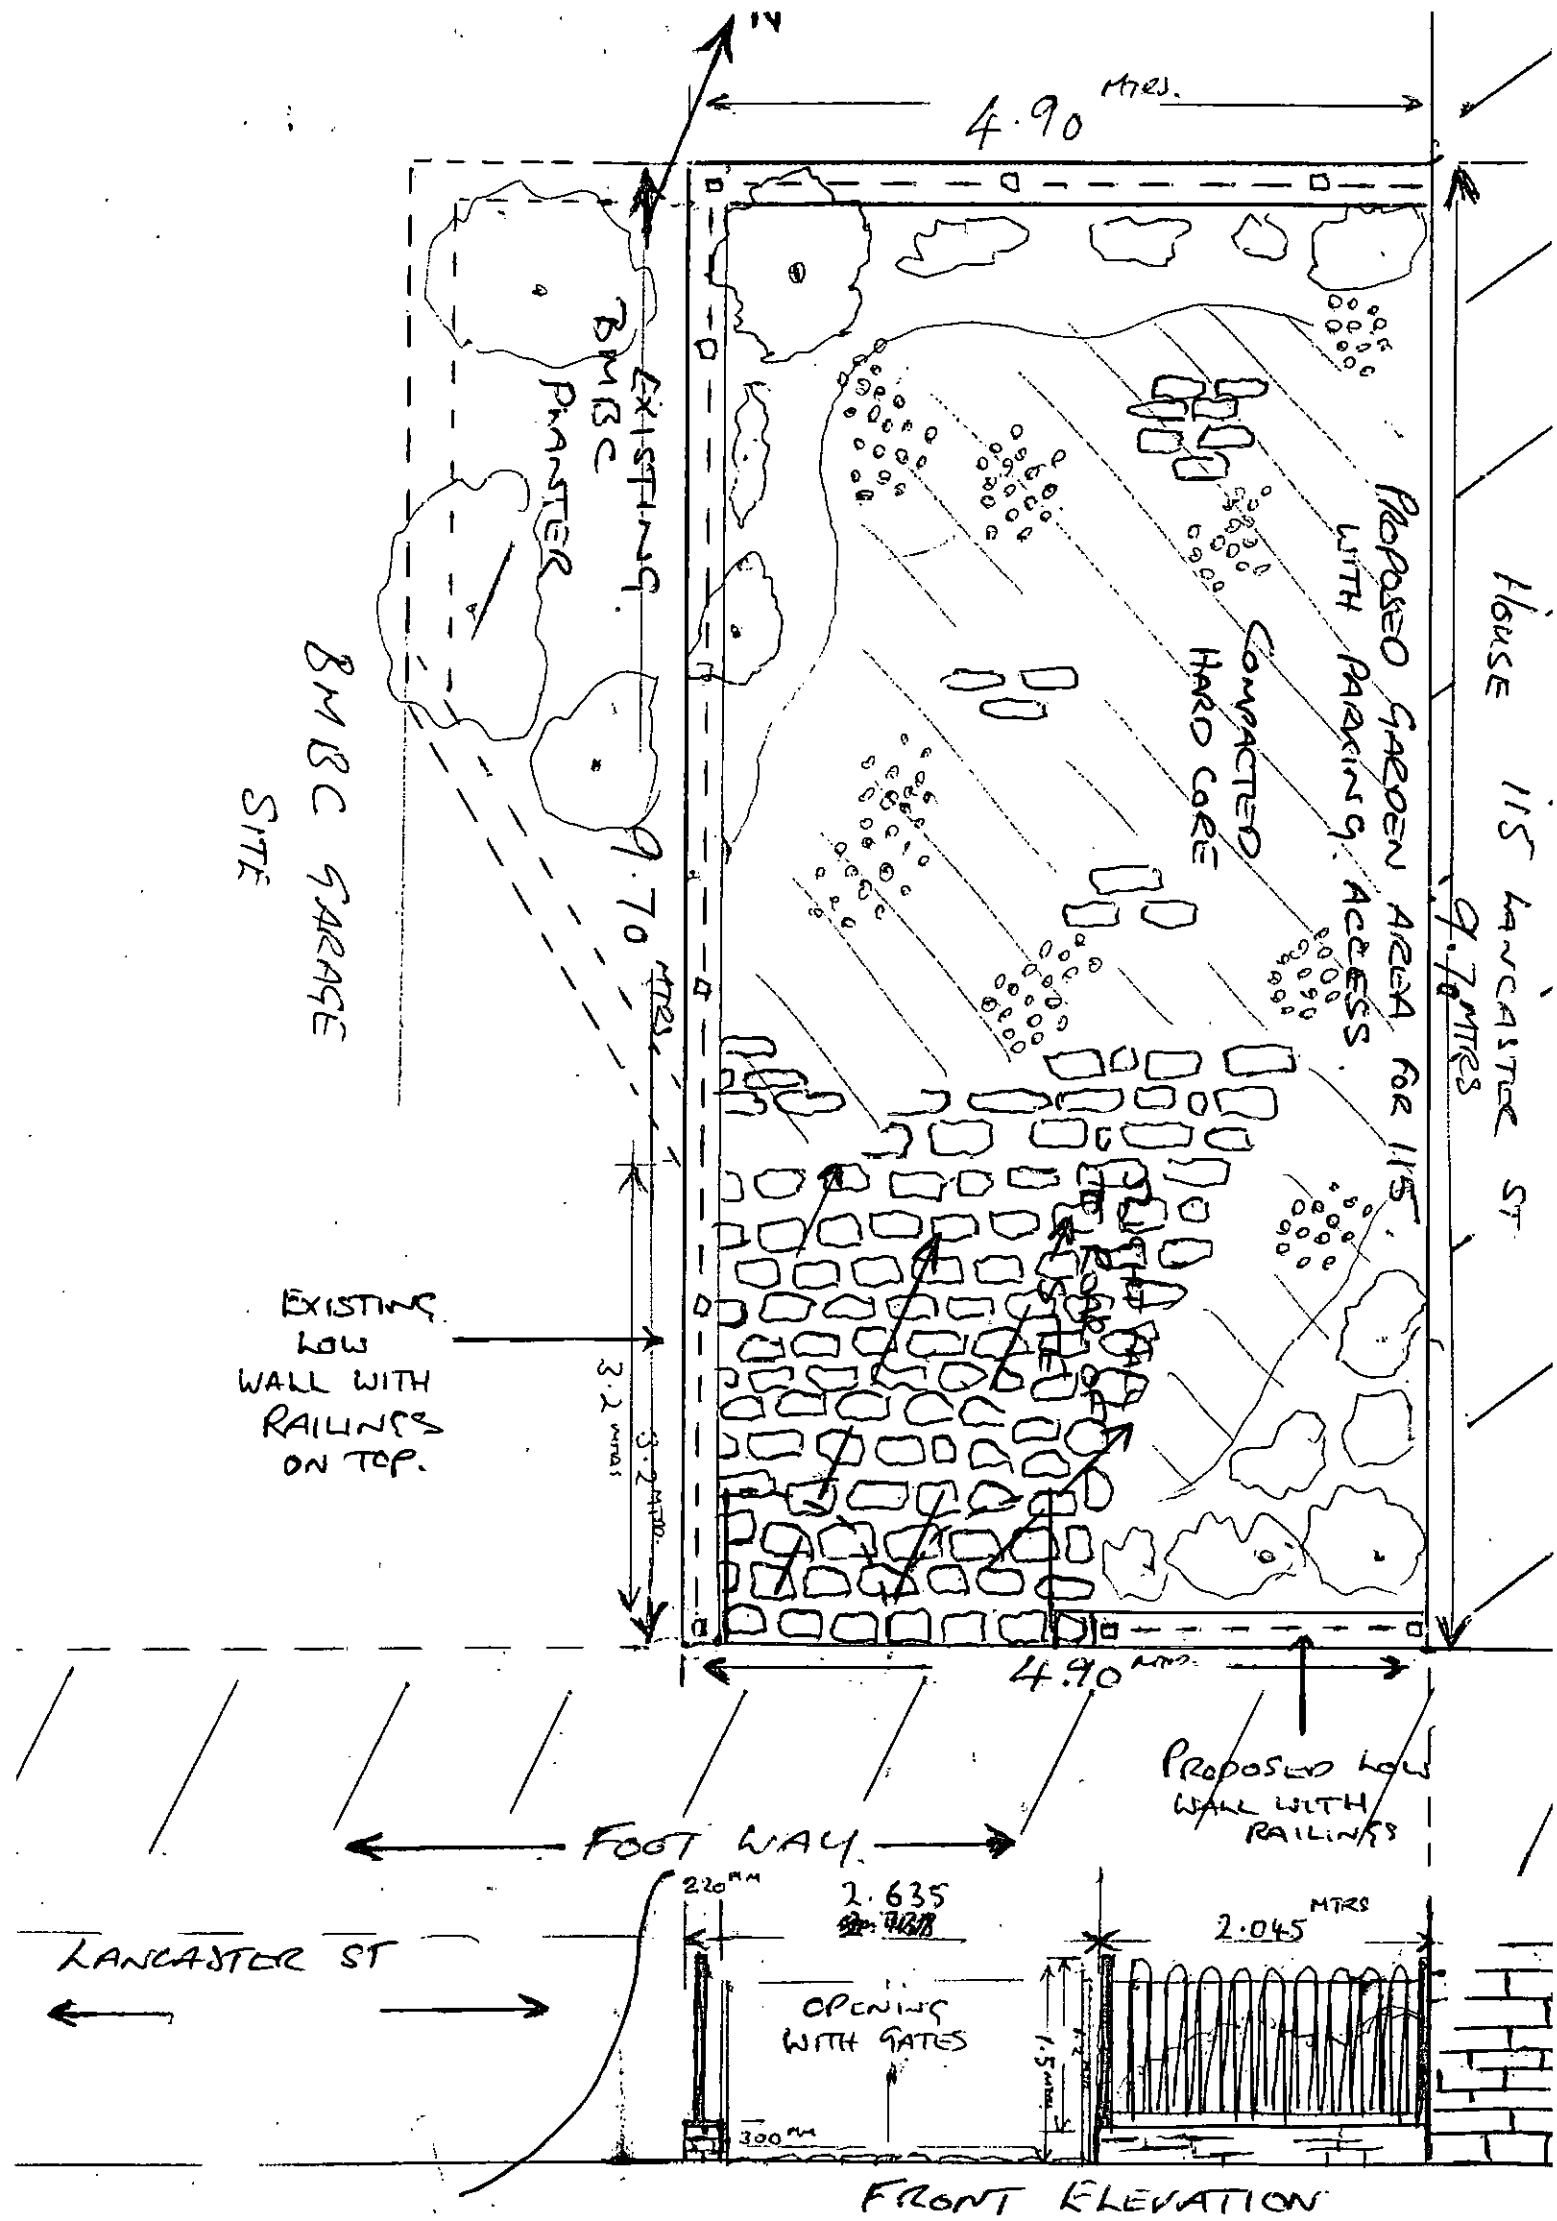
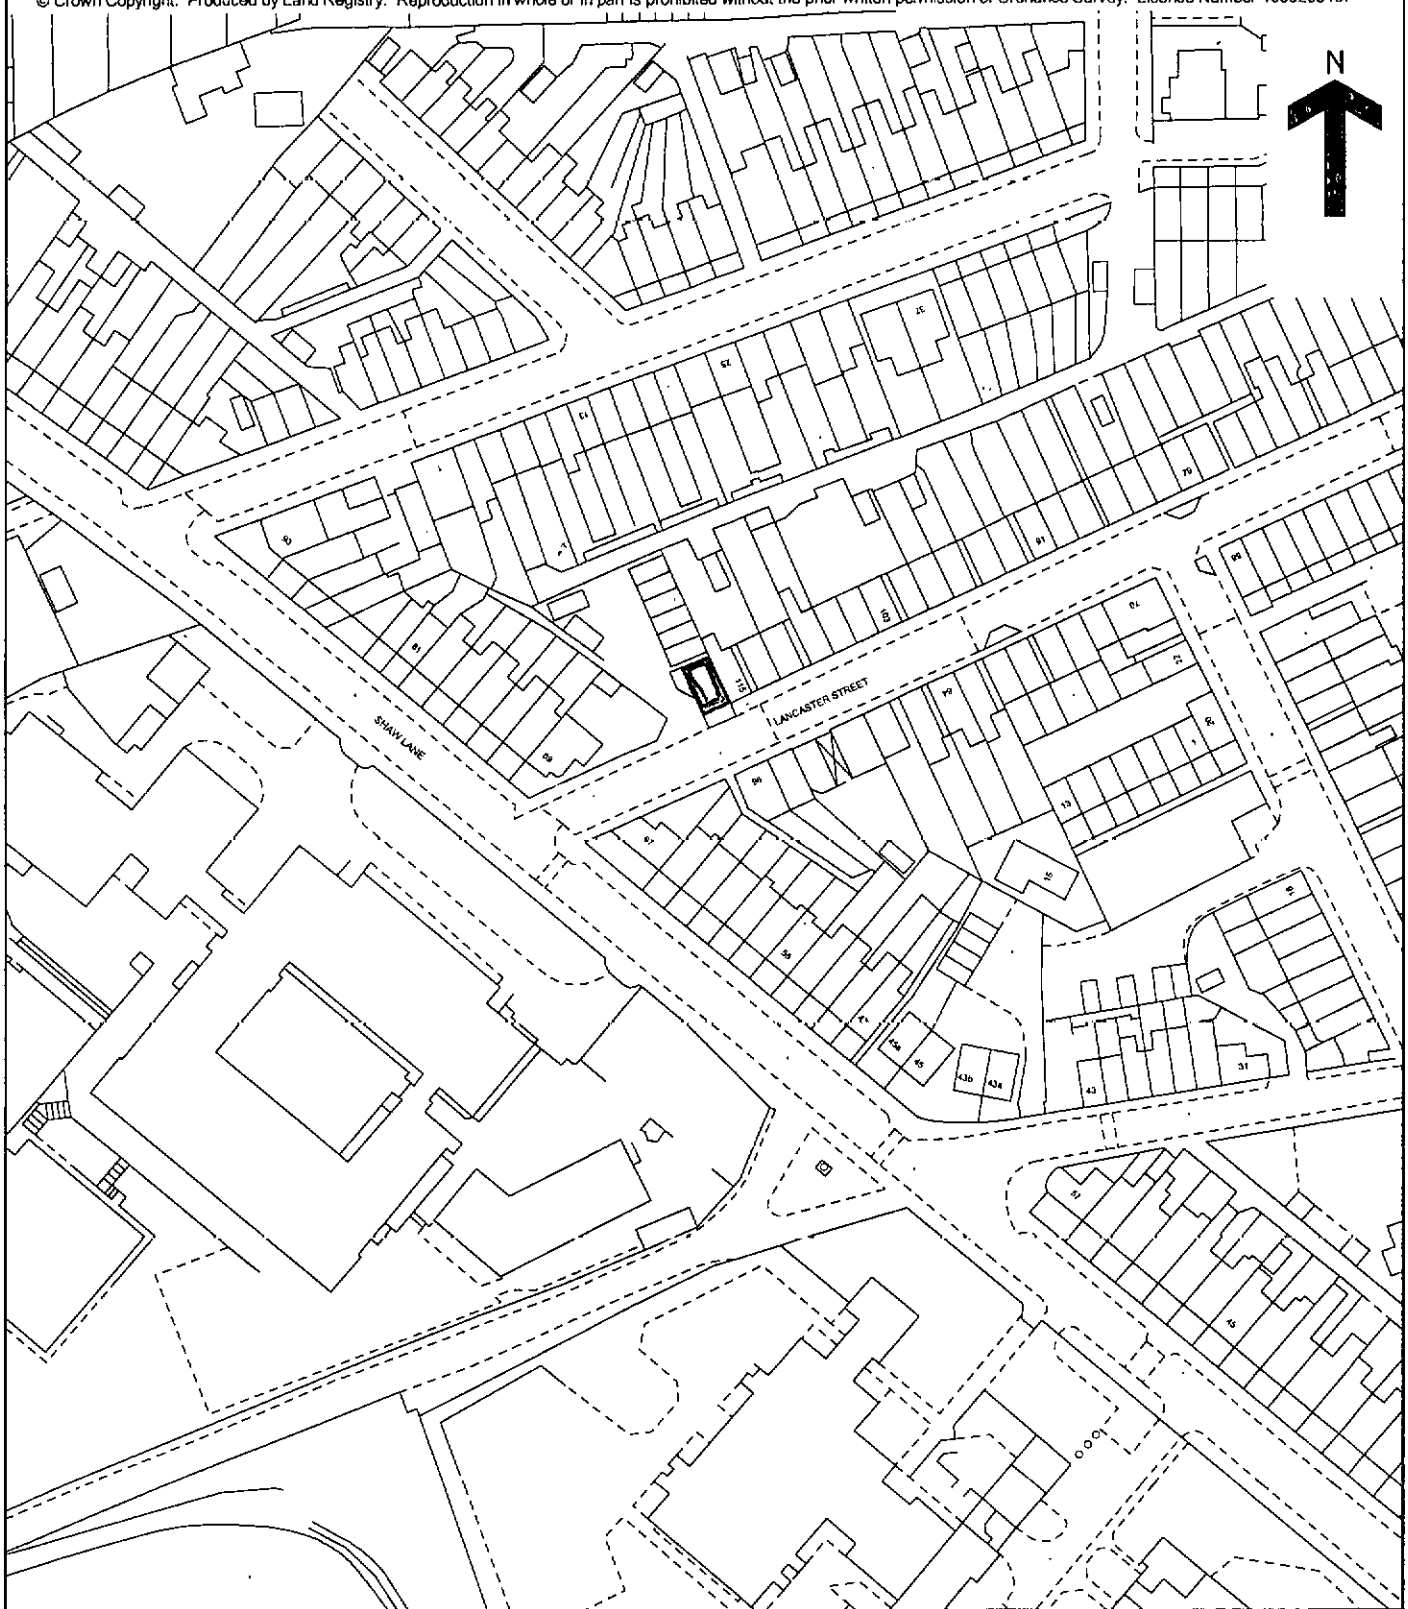

4.90 MTRS.
EXISTING BMBC PLANTER
BMBC GARAGE SITE
9.70 MTRS
PROPOSED GARDEN AREA FOR 115 WITH PARKING ACCESS
COMPACTED HARD CORE
HOUSE 115 LANCASTER ST
9.70 MTRS
EXISTING LOW WALL WITH RAILINGS ON TOP.
3.2 MTRS
3.2 MTRS
4.90 MTRS
PROPOSED LOW WALL WITH RAILINGS
FOOT WAY
LANCASTER ST
220 MM
2.635
OPENING WITH GATES
300 MM
2.045 MTRS
1.5 MTRS
FRONT ELEVATION

Land Registry Official copy of title plan

Title number **SYK546778**
Ordnance Survey map reference **SE3306SE**
Scale **1:1250**
Administrative area **South Yorkshire: Barnsley**

© Crown Copyright. Produced by Land Registry. Reproduction in whole or in part is prohibited without the prior written permission of Ordnance Survey. Licence Number 100026316.



This official copy issued on 11 February 2008 shows the state of this title plan on 11 February 2008 at 14:04:38. It is admissible in evidence to the same extent as the original (s.67 Land Registration Act 2002).
This title plan shows the general position, not the exact line, of the boundaries. It may be subject to distortions in scale. Measurements scaled from this plan may not match measurements between the same points on the ground. See Land Registry Public Guide 19 - Title Plans and Boundaries.
This title is dealt with by Land Registry, Nottingham (East) Office.