

The drawing is copyright and in the UK the reproduction of it is an offence unless authority is given by the Copyright Act 1956 (as amended). It must not be loaned, copied or passed to a third party without permission. Do not scale from drawing.

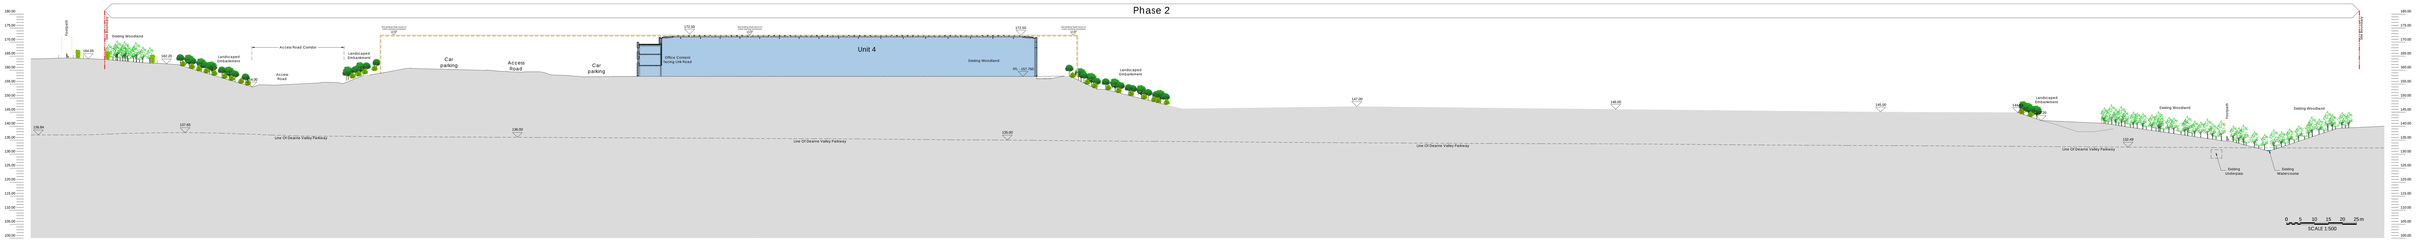

Section 6 - After completion of the development - 1:500

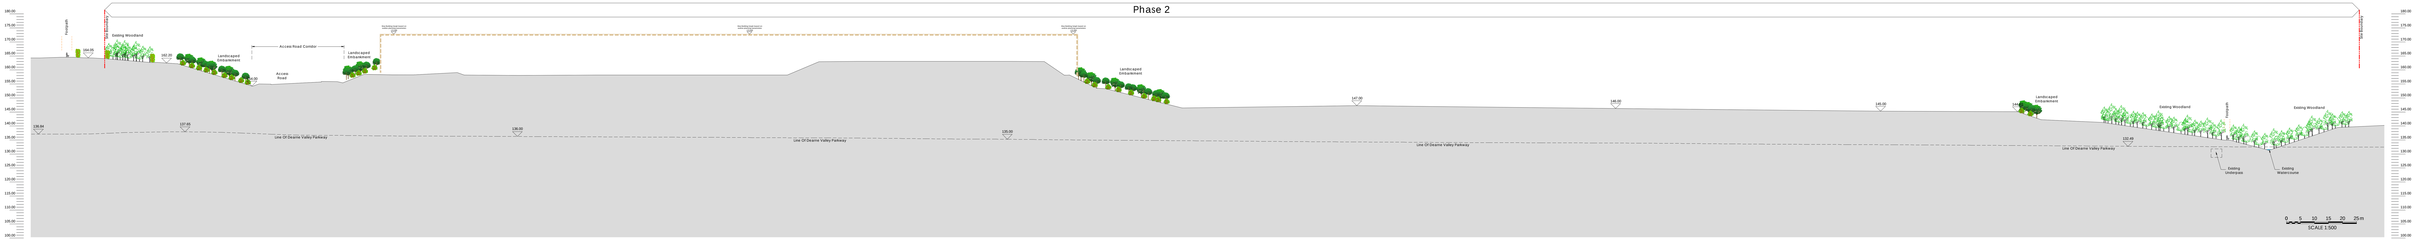


Section 6 - Current - 1:500

Existing



Proposed

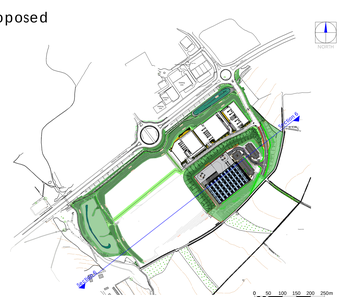

Section Key - 1:5000

Notes:
Information is based on OS map and received information and is subject to full topographical and building survey.
Assumed site boundary and site constraints subject to confirmation.
All Legal easements and extent of existing underground services locations are subject to confirmation.

Rev	Date	Description	Dwn By	Chkd By

Project Title	PROPOSED INDUSTRIAL DEVELOPMENT Deame Valley Parkway Rockingham Barnsley
Client	HARWORTH GROUP
Status	FOR PLANNING
Scale	1:500
Drawing Size	A0
Date	11.2022
Drawn By	NBB
Checked	JMB
Drawing Title	SECTION 6
Job-Dwg No.	12006-1-117
Rev	-

1 St. Johns North, Wakefield, WF1 3QA
T: 01924 290 210

Caxton Warehouse, 77 Dale Street, Manchester, M1 2HG
T: 0161 236 8847

The Old Rectory, 78 High Street, Sheffield, S25 3WB
T: 01909 512577

183 London Road, Peterborough, PE2 9AX
T: 01733 567708

18 Green Court, St Christophers Place, Hemel Hempstead, HP1 1WR
T: 0207 4961124

THE HARRIS PARTNERSHIP
ARCHITECTS
www.theharrispartnership.com

CAD file reference: J:\12001-13000\12006-4 - Gateway 36 - Unit 4\117.0 Drawings\100 Series-Planning