Rev	Revision Notes
P1	r110 - Planning Application

PGEW-10A-V0-ZZ-DR-A-0900-P1

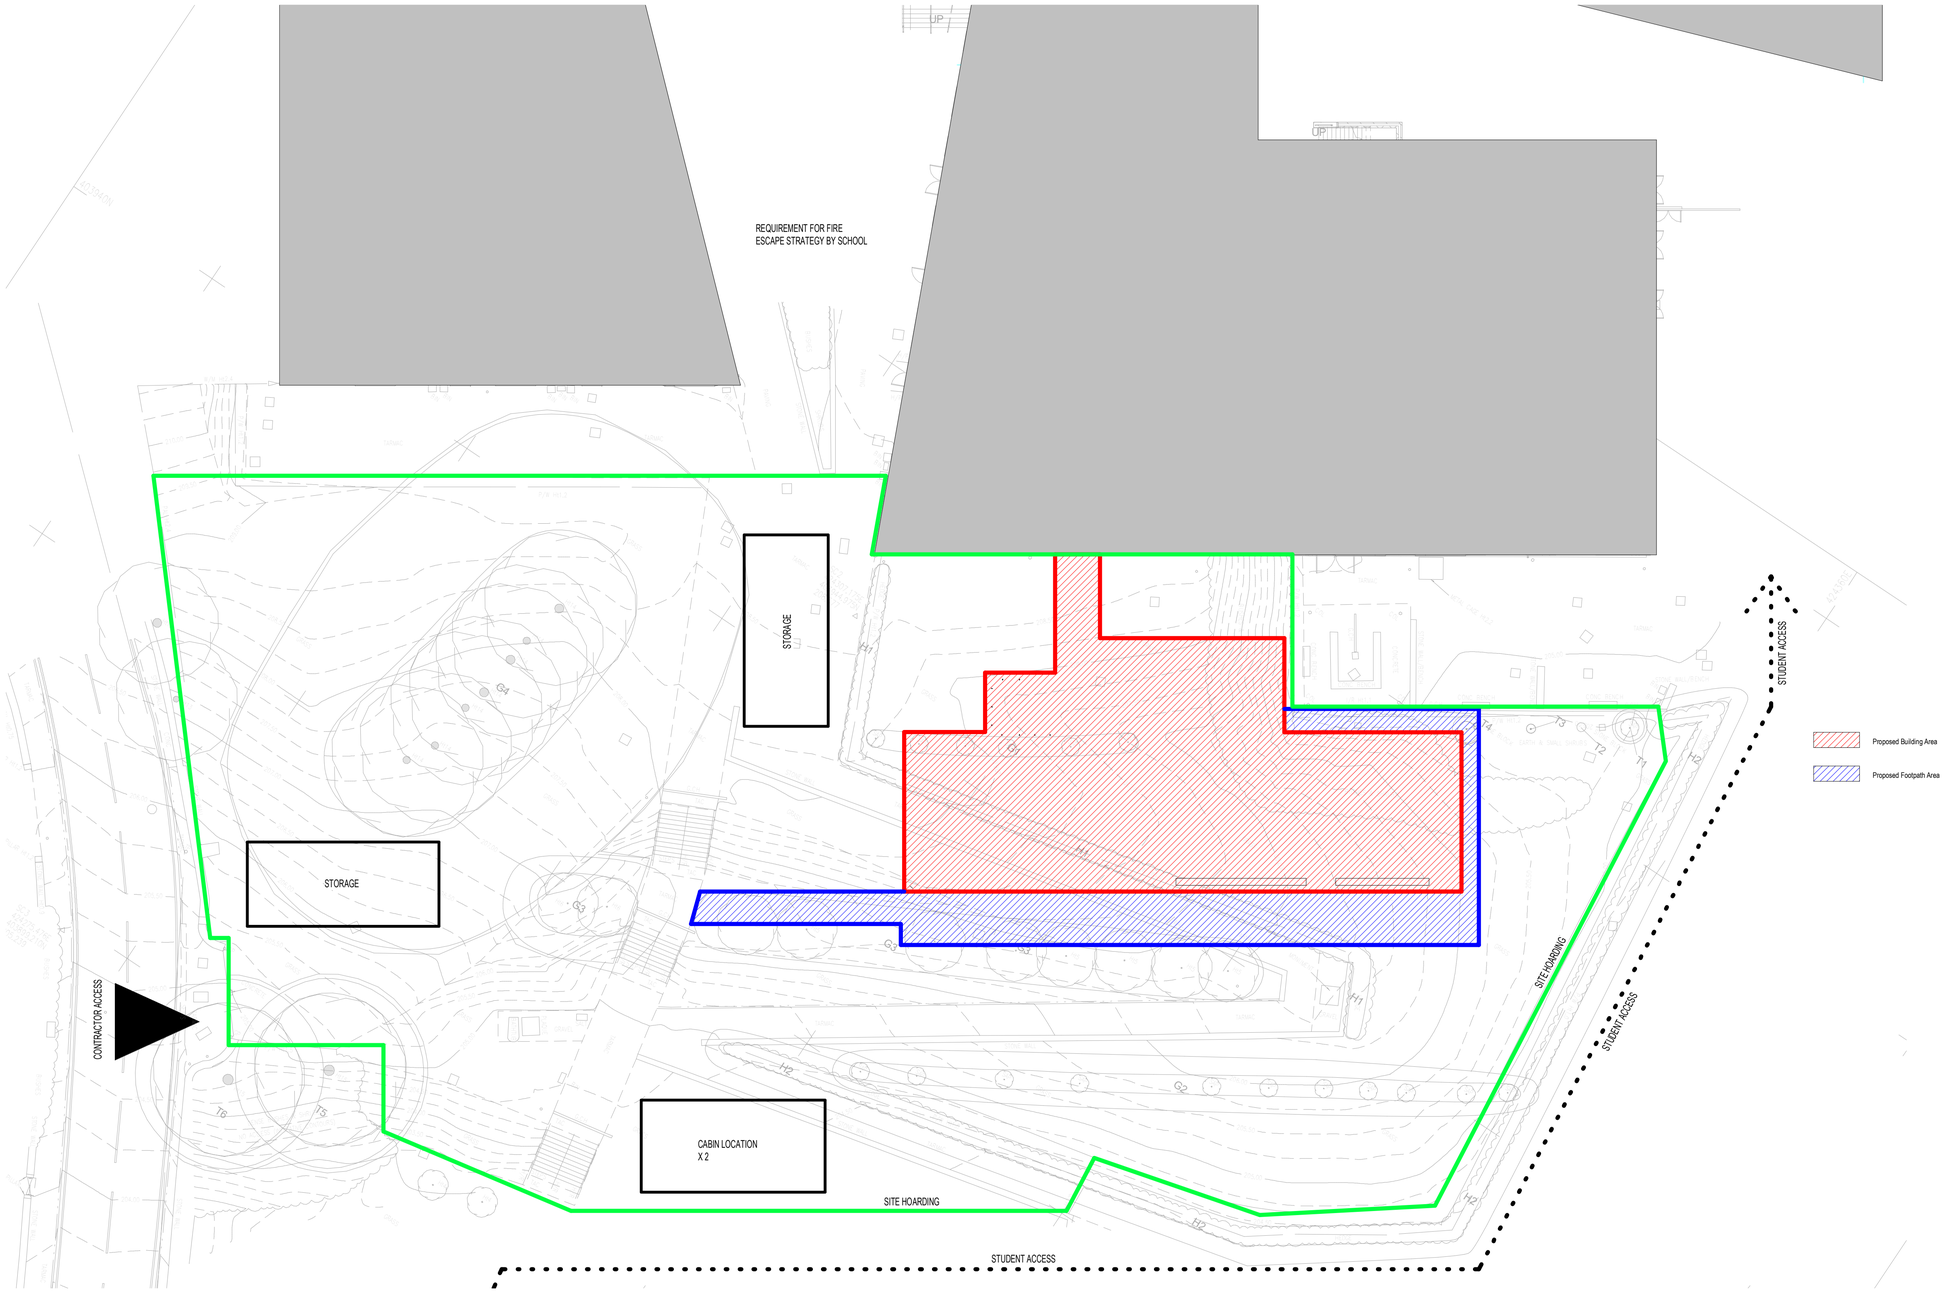

1 Contractor Site & Compound Plan

1 : 200 Ref Sheet: 0301

Client:	Penistone Grammar School
Project:	Penistone Phase 2
Job No.:	1080
Date :	27/09/2018
BIM Model :	ACM ADS
QA:	A1
Scale :	1 : 200@A1
Drawing:	**Contractor Site & Compound**
Rev notes:	r110 - Planning Application

P:GEW-10A- V0- ZZ- DR- A- **0900**-P1

10architect

10architect ltd. flint glass works, 64 jersey street, manchester, m4 6jw

This drawing is copyright. Do not scale dimensions from this drawing "If in doubt ask". This drawing is to be read in conjunction with all other relevant drawings and specifications. All discrepancies on this drawing are to be reported to the architect. Do not modify any element of this drawing. Use drawing only for purpose(s) issued.