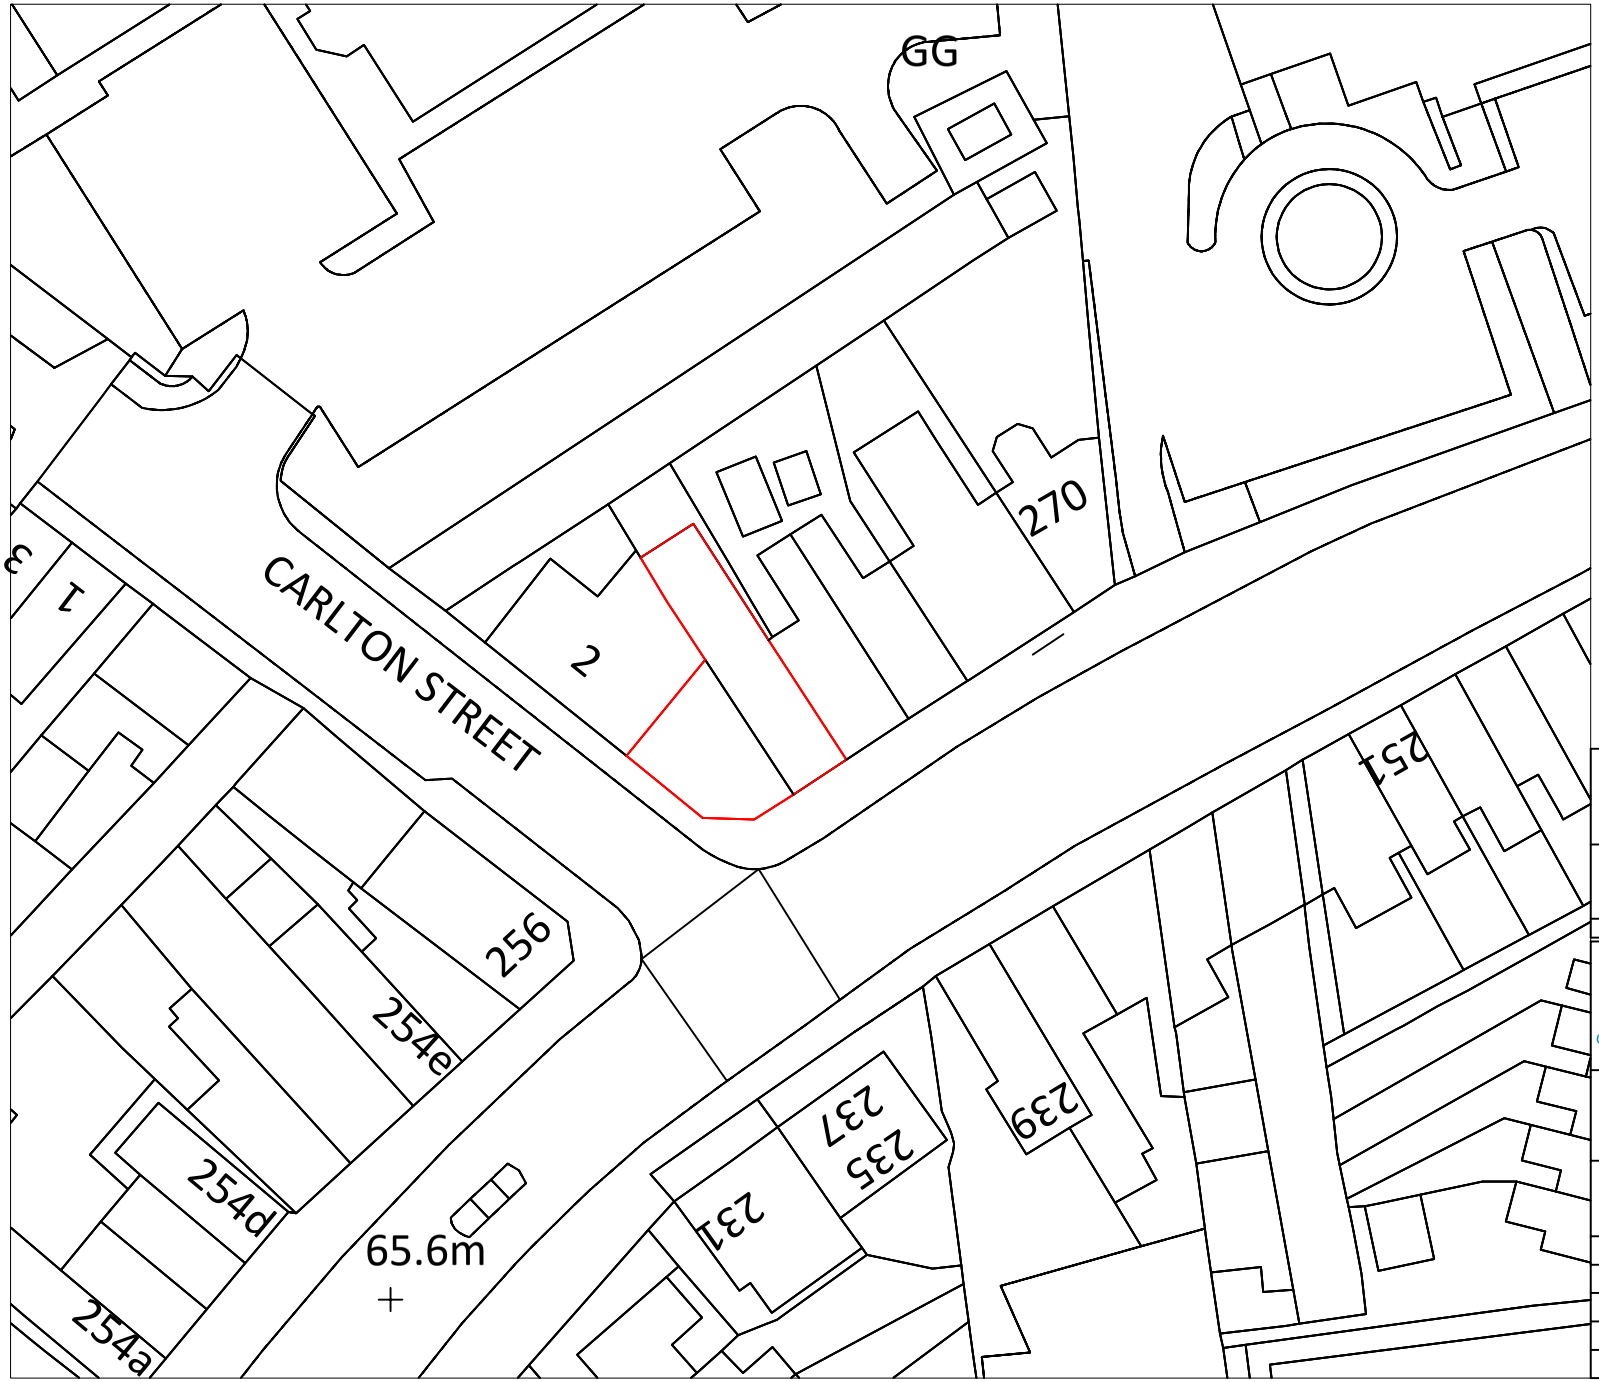


No scale measurements to be taken from this draw
Site dimensions to be taken before commencing ar
work. Any discrepancies to be notified to Contract
Administrator prior to commencement of works.
All work and materials to be in accordance with
Statutory Requirements and any discrepancies to be
brought to the attention of CBA Ltd.

This drawing is the property of CBA Ltd. Copyright is
reserved by them and the drawing is issued on the
condition that it is not copied, reproduced, retained
or disclosed to any unauthorized person(s), either
wholly or in part without their consent in writing.

Revision Details:

CBA
CHRIS BAKER ASSOCIATES LTD
CHARTERED BUILDING SURVEYORS
33 LINDHURST ROAD
BARNSLEY
SOUTH YORKSHIRE
S71 3DB
Tel; 07467 222744
Lucy.Kitchener@outlook.com

258-260 BARNSLEY ROAD
CUDWORTH
BARNSLEY
S72 8SU

Drawing Title:
LOCATION PLAN

Drawn By: LEK
Date: OCTOBER 2019
Scale: 1:500 on A4
Drawing No: 378/D-02
Revision: