



Elevation 1:100

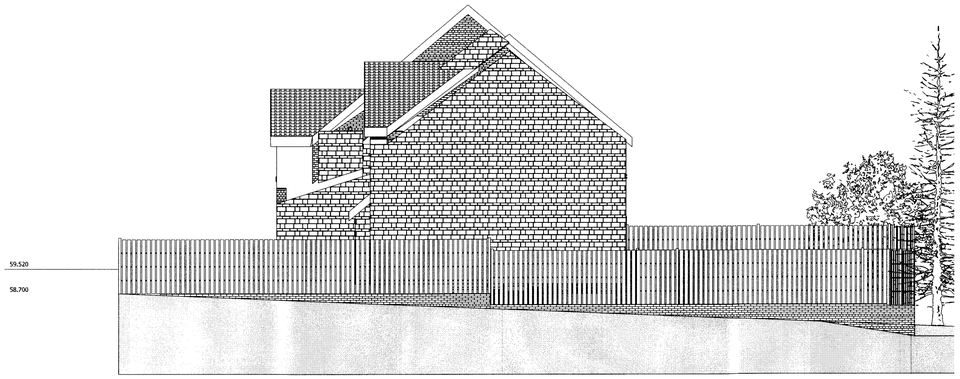

Elevation 1:100

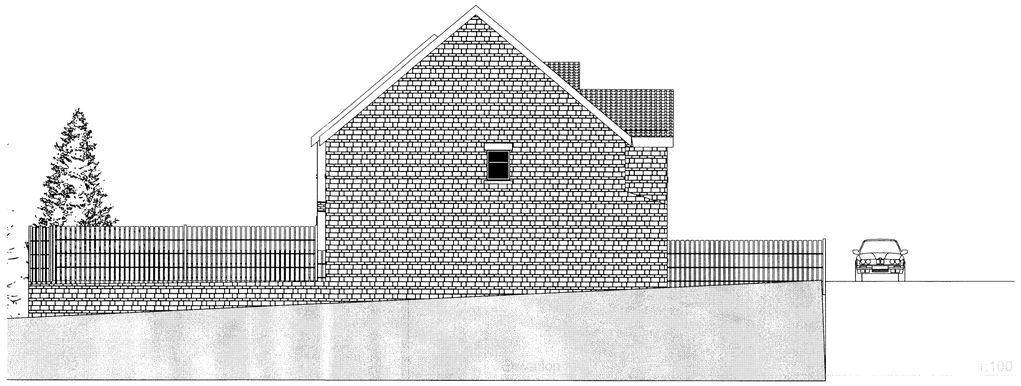

Elevation 1:100



Elevation 1:100

Rev:	Date	Revision Notes

Client: Oakstone Developments

Project: Proposed Five Residential Dwellings at Land Adjoining Crowick House, Belle Green Lane, Cudworth, Barnsley

Drawing Title: Ground Floor, Story, Elevation

Scale: 1:100 **Date:07/12/2011**

Drawn By: **Rev:**

Drawing Nr: 2

Alan Robinson
Chartered Architect BA Dip Arch RIBA BSc (Hons)
2 Gawber Road, Barnsley S75 2AF
Tel/Fax 01226 286066
Mob: 07947808933