


Project **UPPER HOYLAND ROAD, BARNSLEY**	Title **AERIAL PHOTOGRAPH**	ARP GEOTECHNICAL LTD CHARTERED CONSULTING ENGINEERS Northwest House · 5/6 Northwest Business Park · Servia Hill · Leeds LS6 2QN Telephone : 0113 245 8498 · Fax : 0113 244 3864 · E-Mail : leeds@arpassociates.co.uk	Date **JUNE 18**	Scale **AS SHOWN**
Client **HOYLAND DEVELOPMENTS LTD**			Drawn **@ A3**	Job No. **HDE/01**
			Rev.	


116
110
113
109
108
PROPOSED RESIDENTIAL DEVELOPMENT
UPPER ROYLAND ROAD
ROYLAND
EXISTING SITE PLAN
2053-01
1 : 200

APPENDIX B

SITE WALKOVER PHOTOGRAPHS

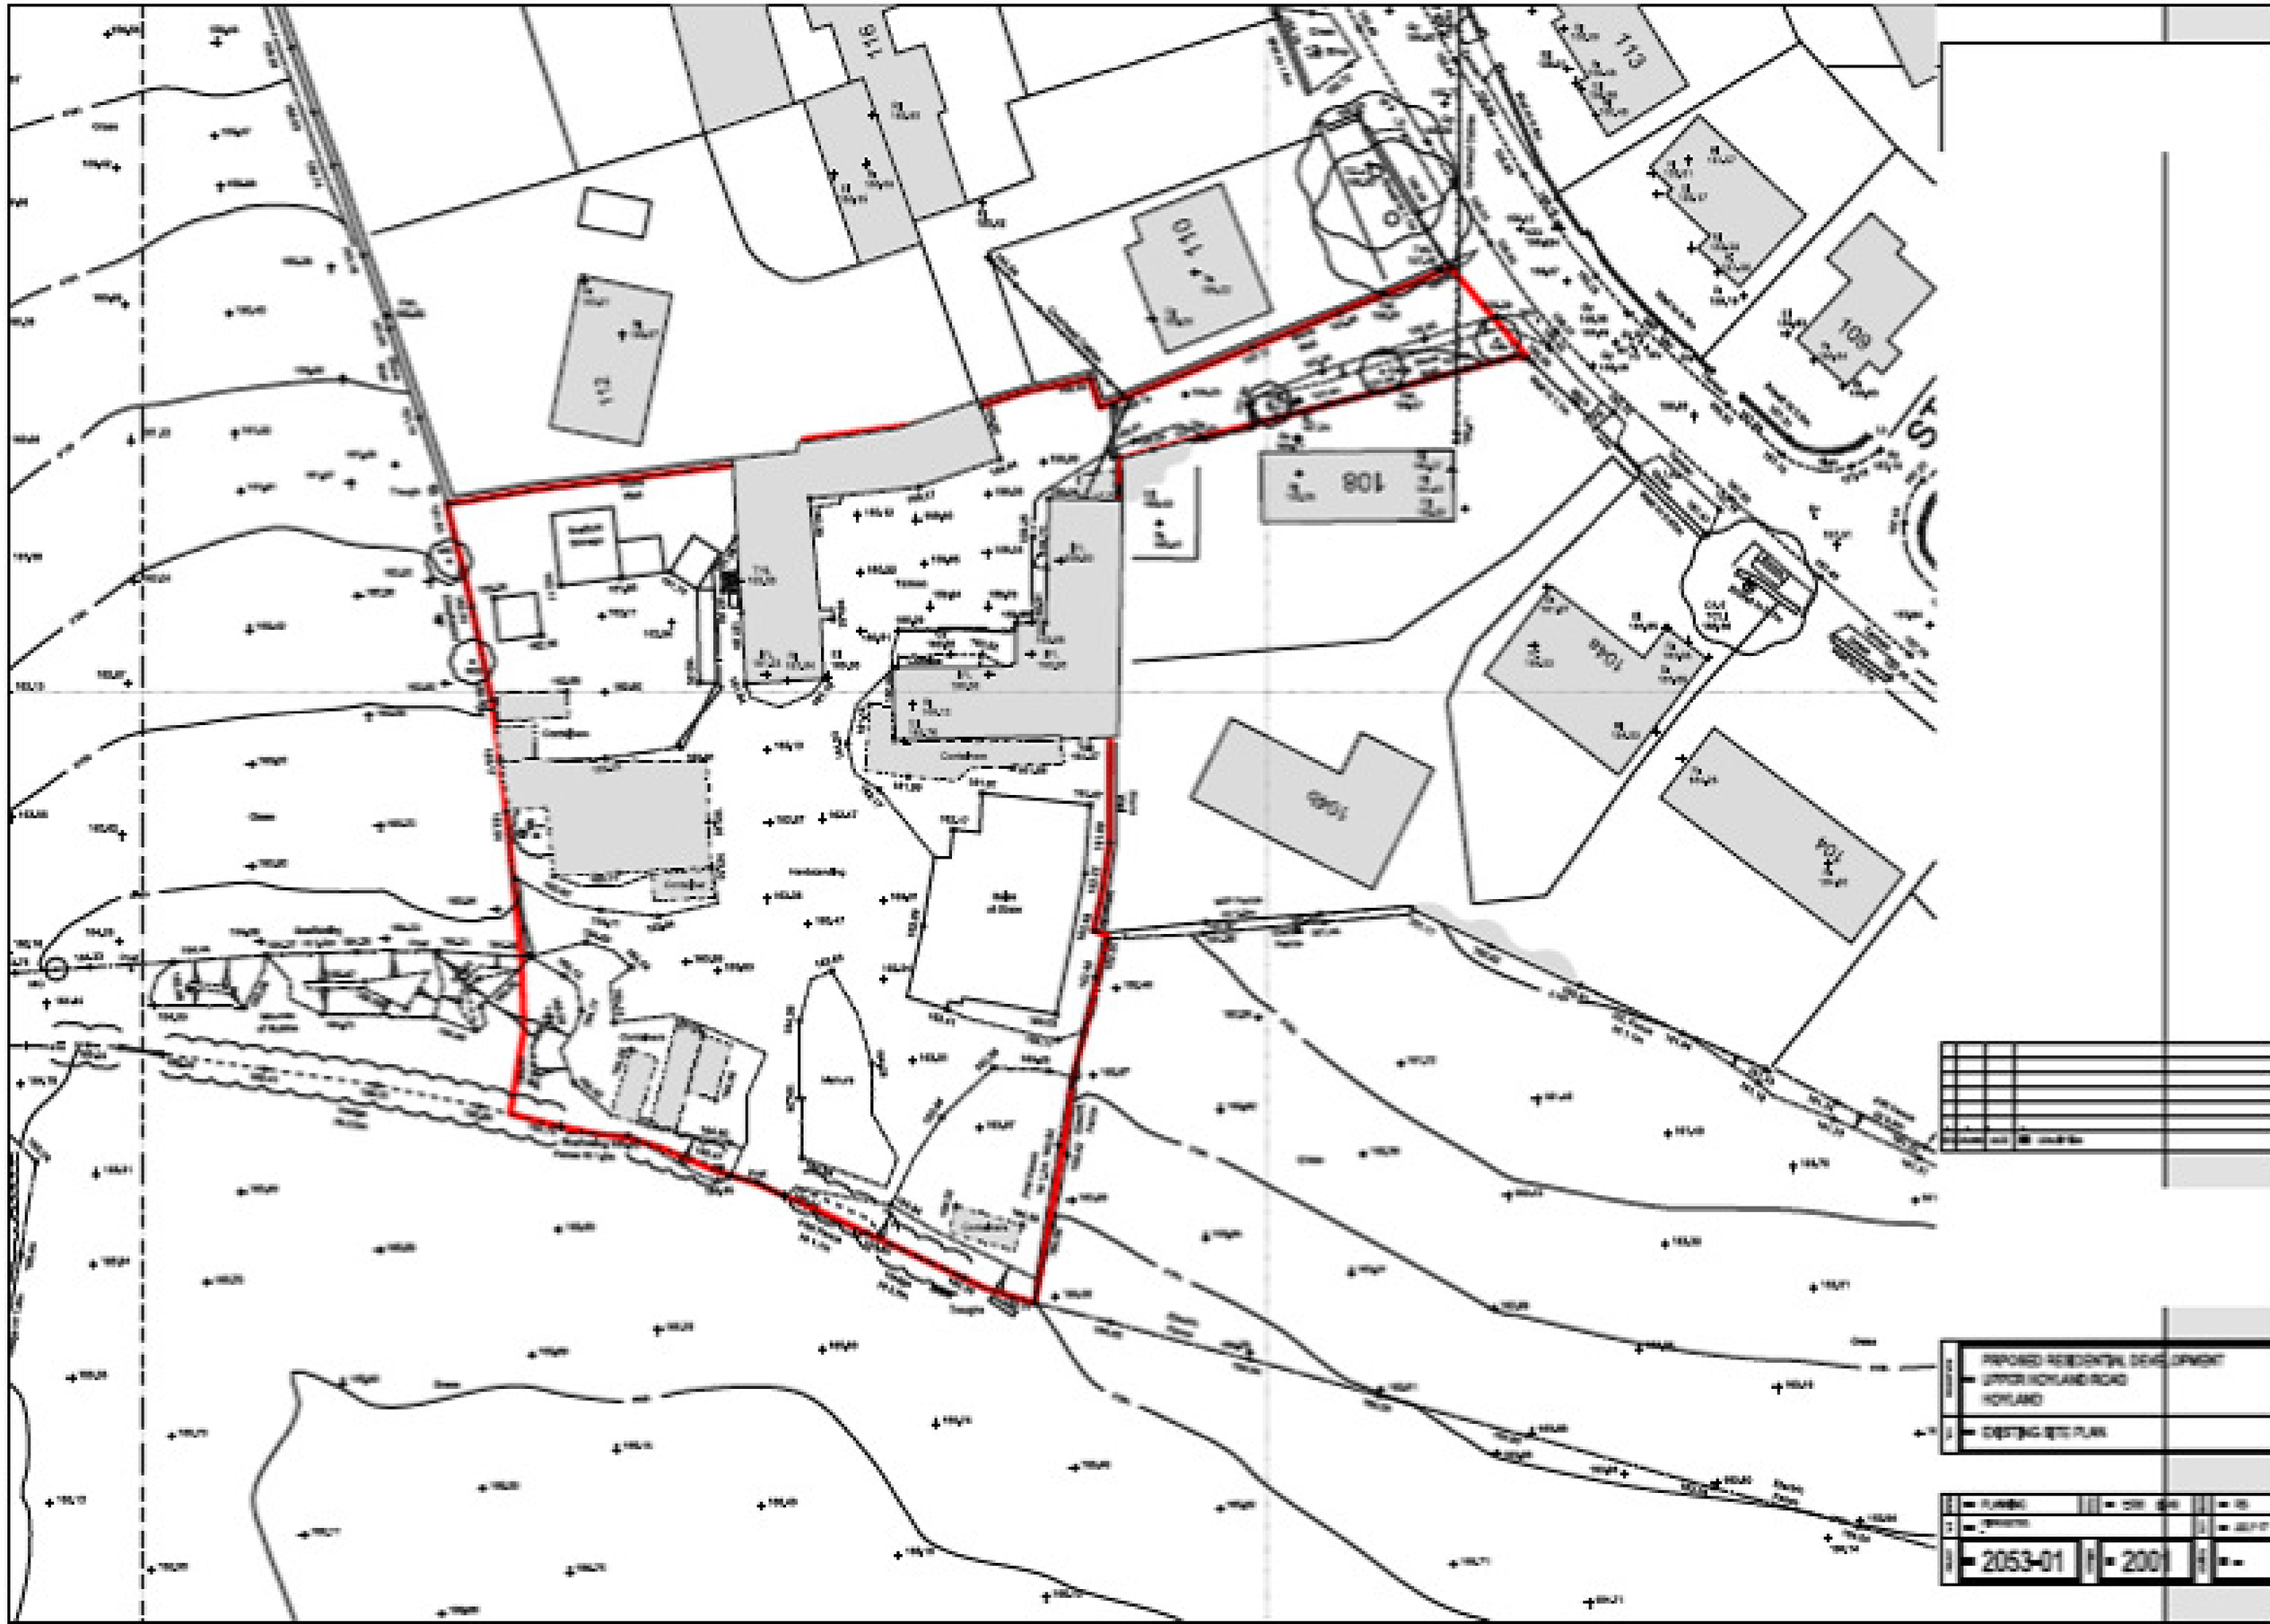

Photograph 1: Access road off Upper Hoyland Road.



Photograph 2: Stables in the northof the site. Photograph taken facing south.