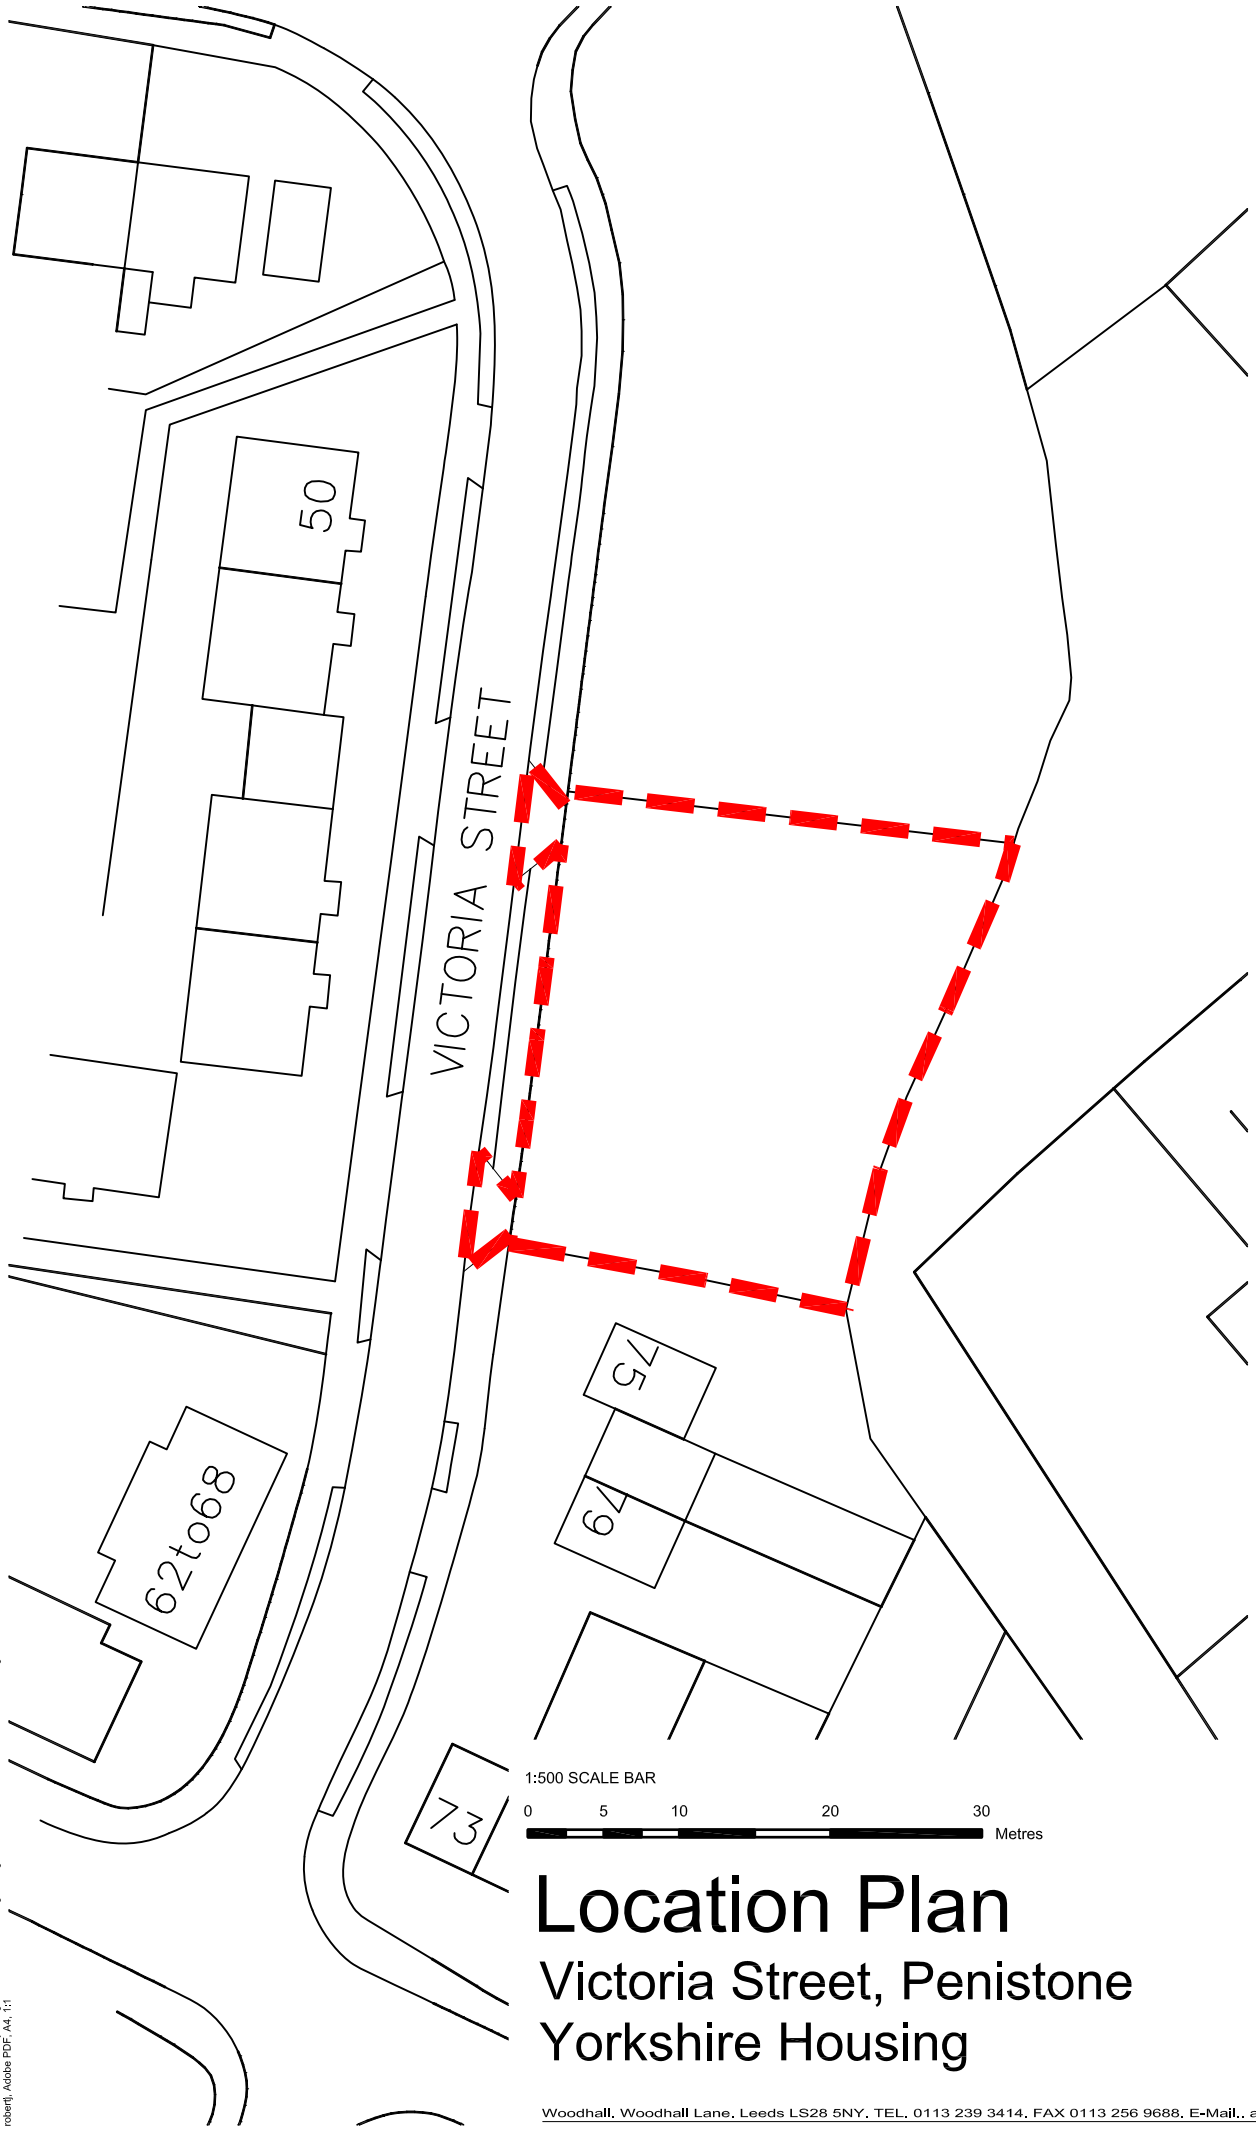



© Acanthus WSM Architects

The general contractor is responsible for the verification all dimensions on site and the architect is to be informed of any discrepancy.

The status of information contained in a computer copy of this drawing shall be limited to that conveyed by the paper copy.

Revisions:

Rev.	Date	By	Note

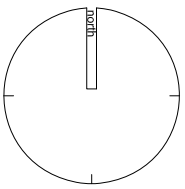

YORKSHIRE HOUSING

drawing status

approval
construction
preliminary
record
information
comment
tender

Scale	1:500 @ a4
Date	July 2009
Drawn	TS
Dwg.No	2121.33.10

Location Plan

Victoria Street, Penistone
Yorkshire Housing

Acanthus WSM Architects

Woodhall, Woodhall Lane, Leeds LS28 5NY. TEL. 0113 239 3414. FAX 0113 256 9688. E-Mail.. architects@acanthuswsm.com

S:\2121\33 Barnsley Bungalows Phase 6\Drawings\Design Information\2121.33.10 Location Plan.dwg, 2121.33.10 Location Plan, 26/11/2009 16:15:58, robertj, Adobe PDF, A4, 1:1