
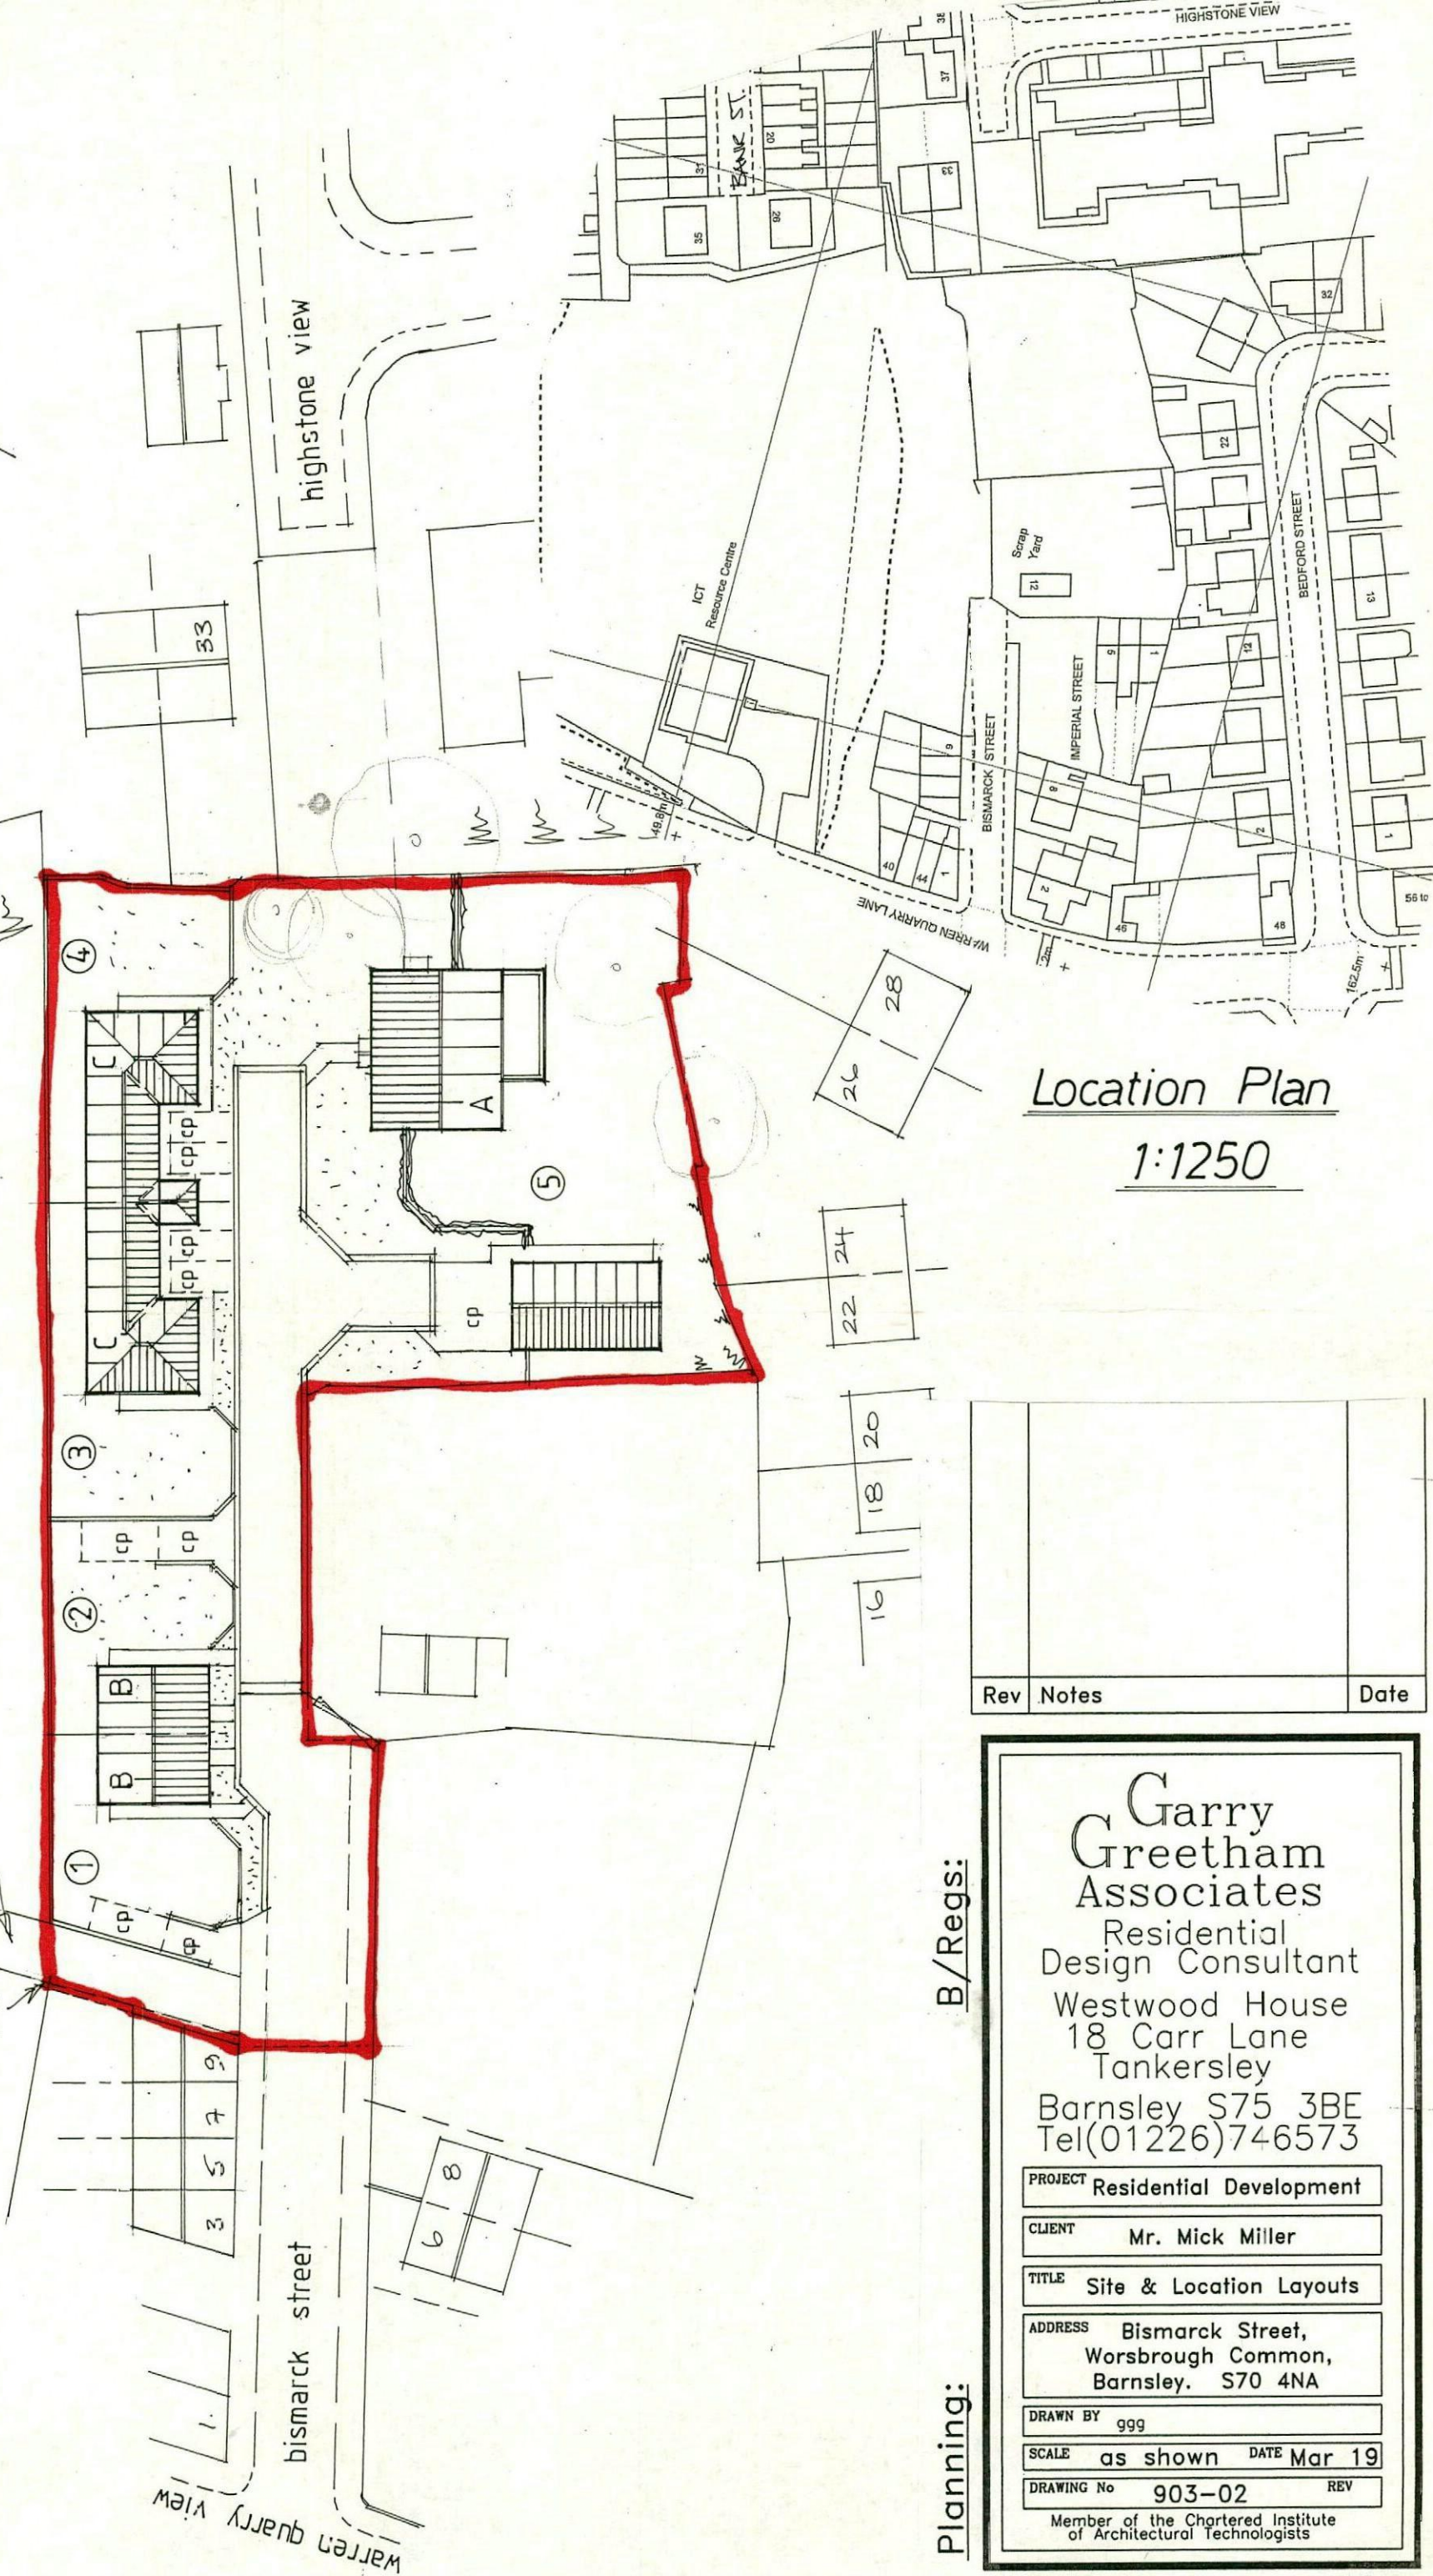


Site Layout 1:500

proposed 4m wide vehicle access to field with gate

proposed 1.20m wide pedestrian access to both field and exist properties

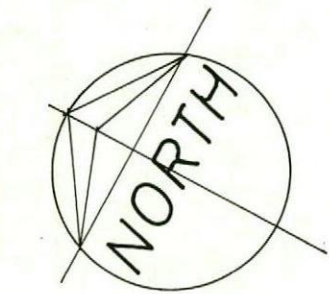

Location Plan 1:1250

Rev	Notes	Date

B/Regs:

Planning:

Garry Greetham Associates

Residential Design Consultant
Westwood House
18 Carr Lane
Tankersley

Barnsley S75 3BE
Tel(01226)746573

PROJECT Residential Development

CLIENT Mr. Mick Miller

TITLE Site & Location Layouts

ADDRESS Bismarck Street,
Worsbrough Common,
Barnsley. S70 4NA

DRAWN BY ggg

SCALE as shown DATE Mar 19

DRAWING No 903-02

REV

Member of the Chartered Institute of Architectural Technologists