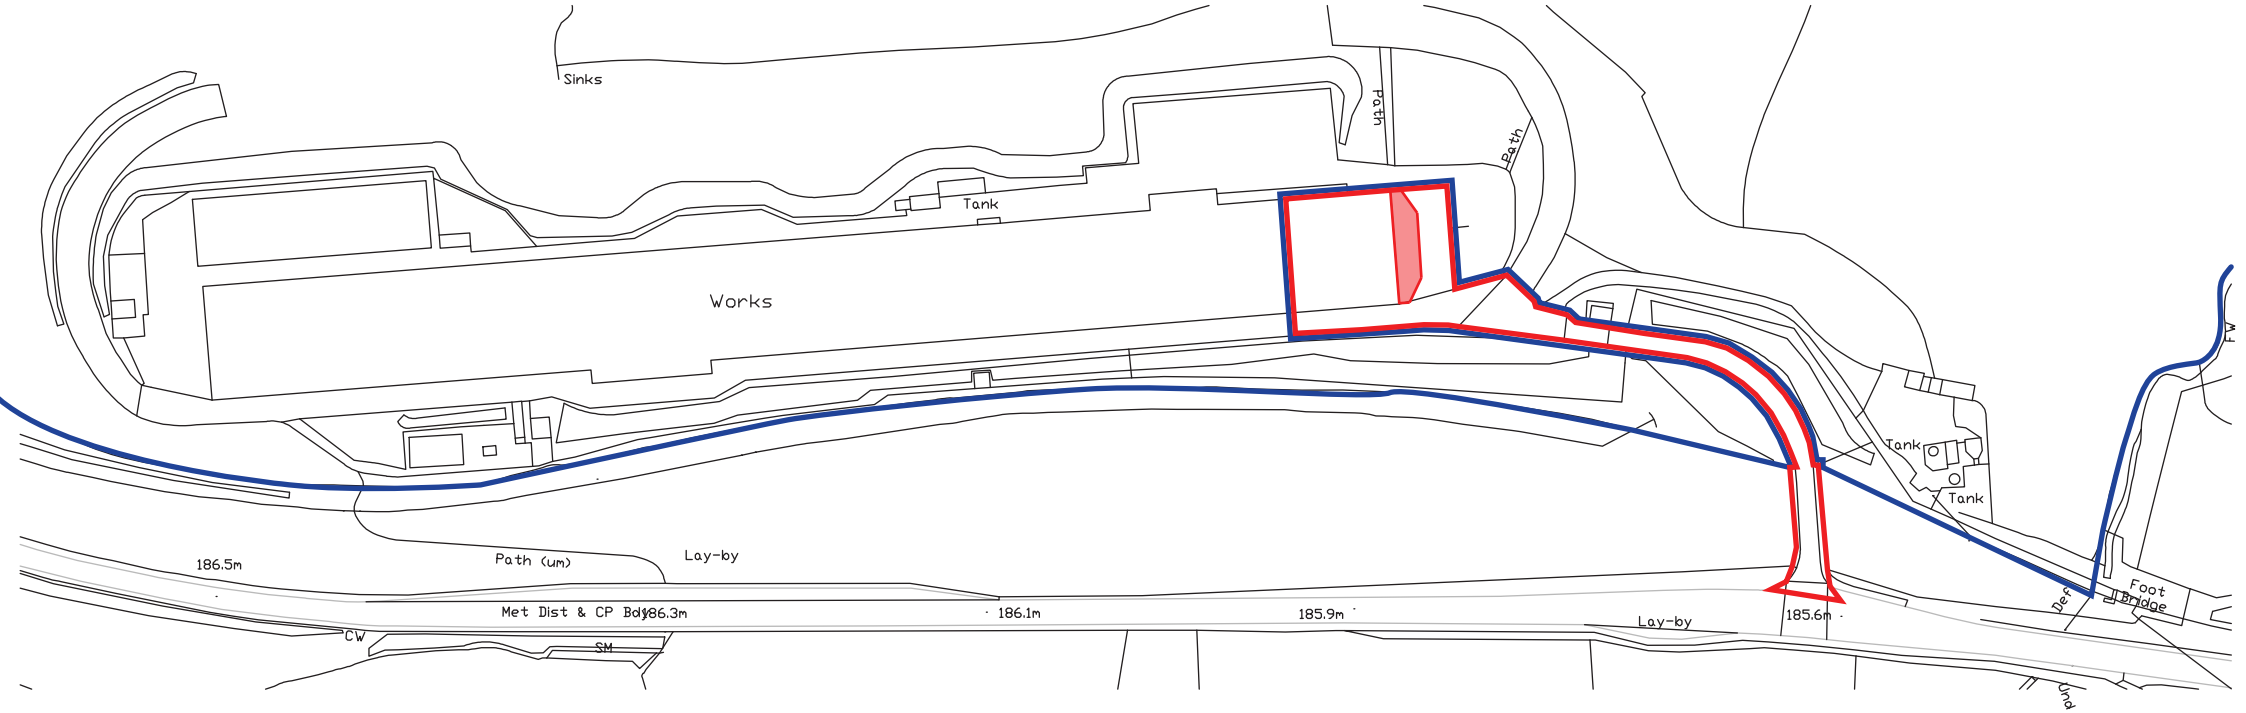


1:2500 AT A4

BLOCK PLAN

MONTGOMERY HOUSE,
SHEEPHOUSE WOOD,
STOCKSBRIDGE,
SHEFFIELD, S36 4GS