


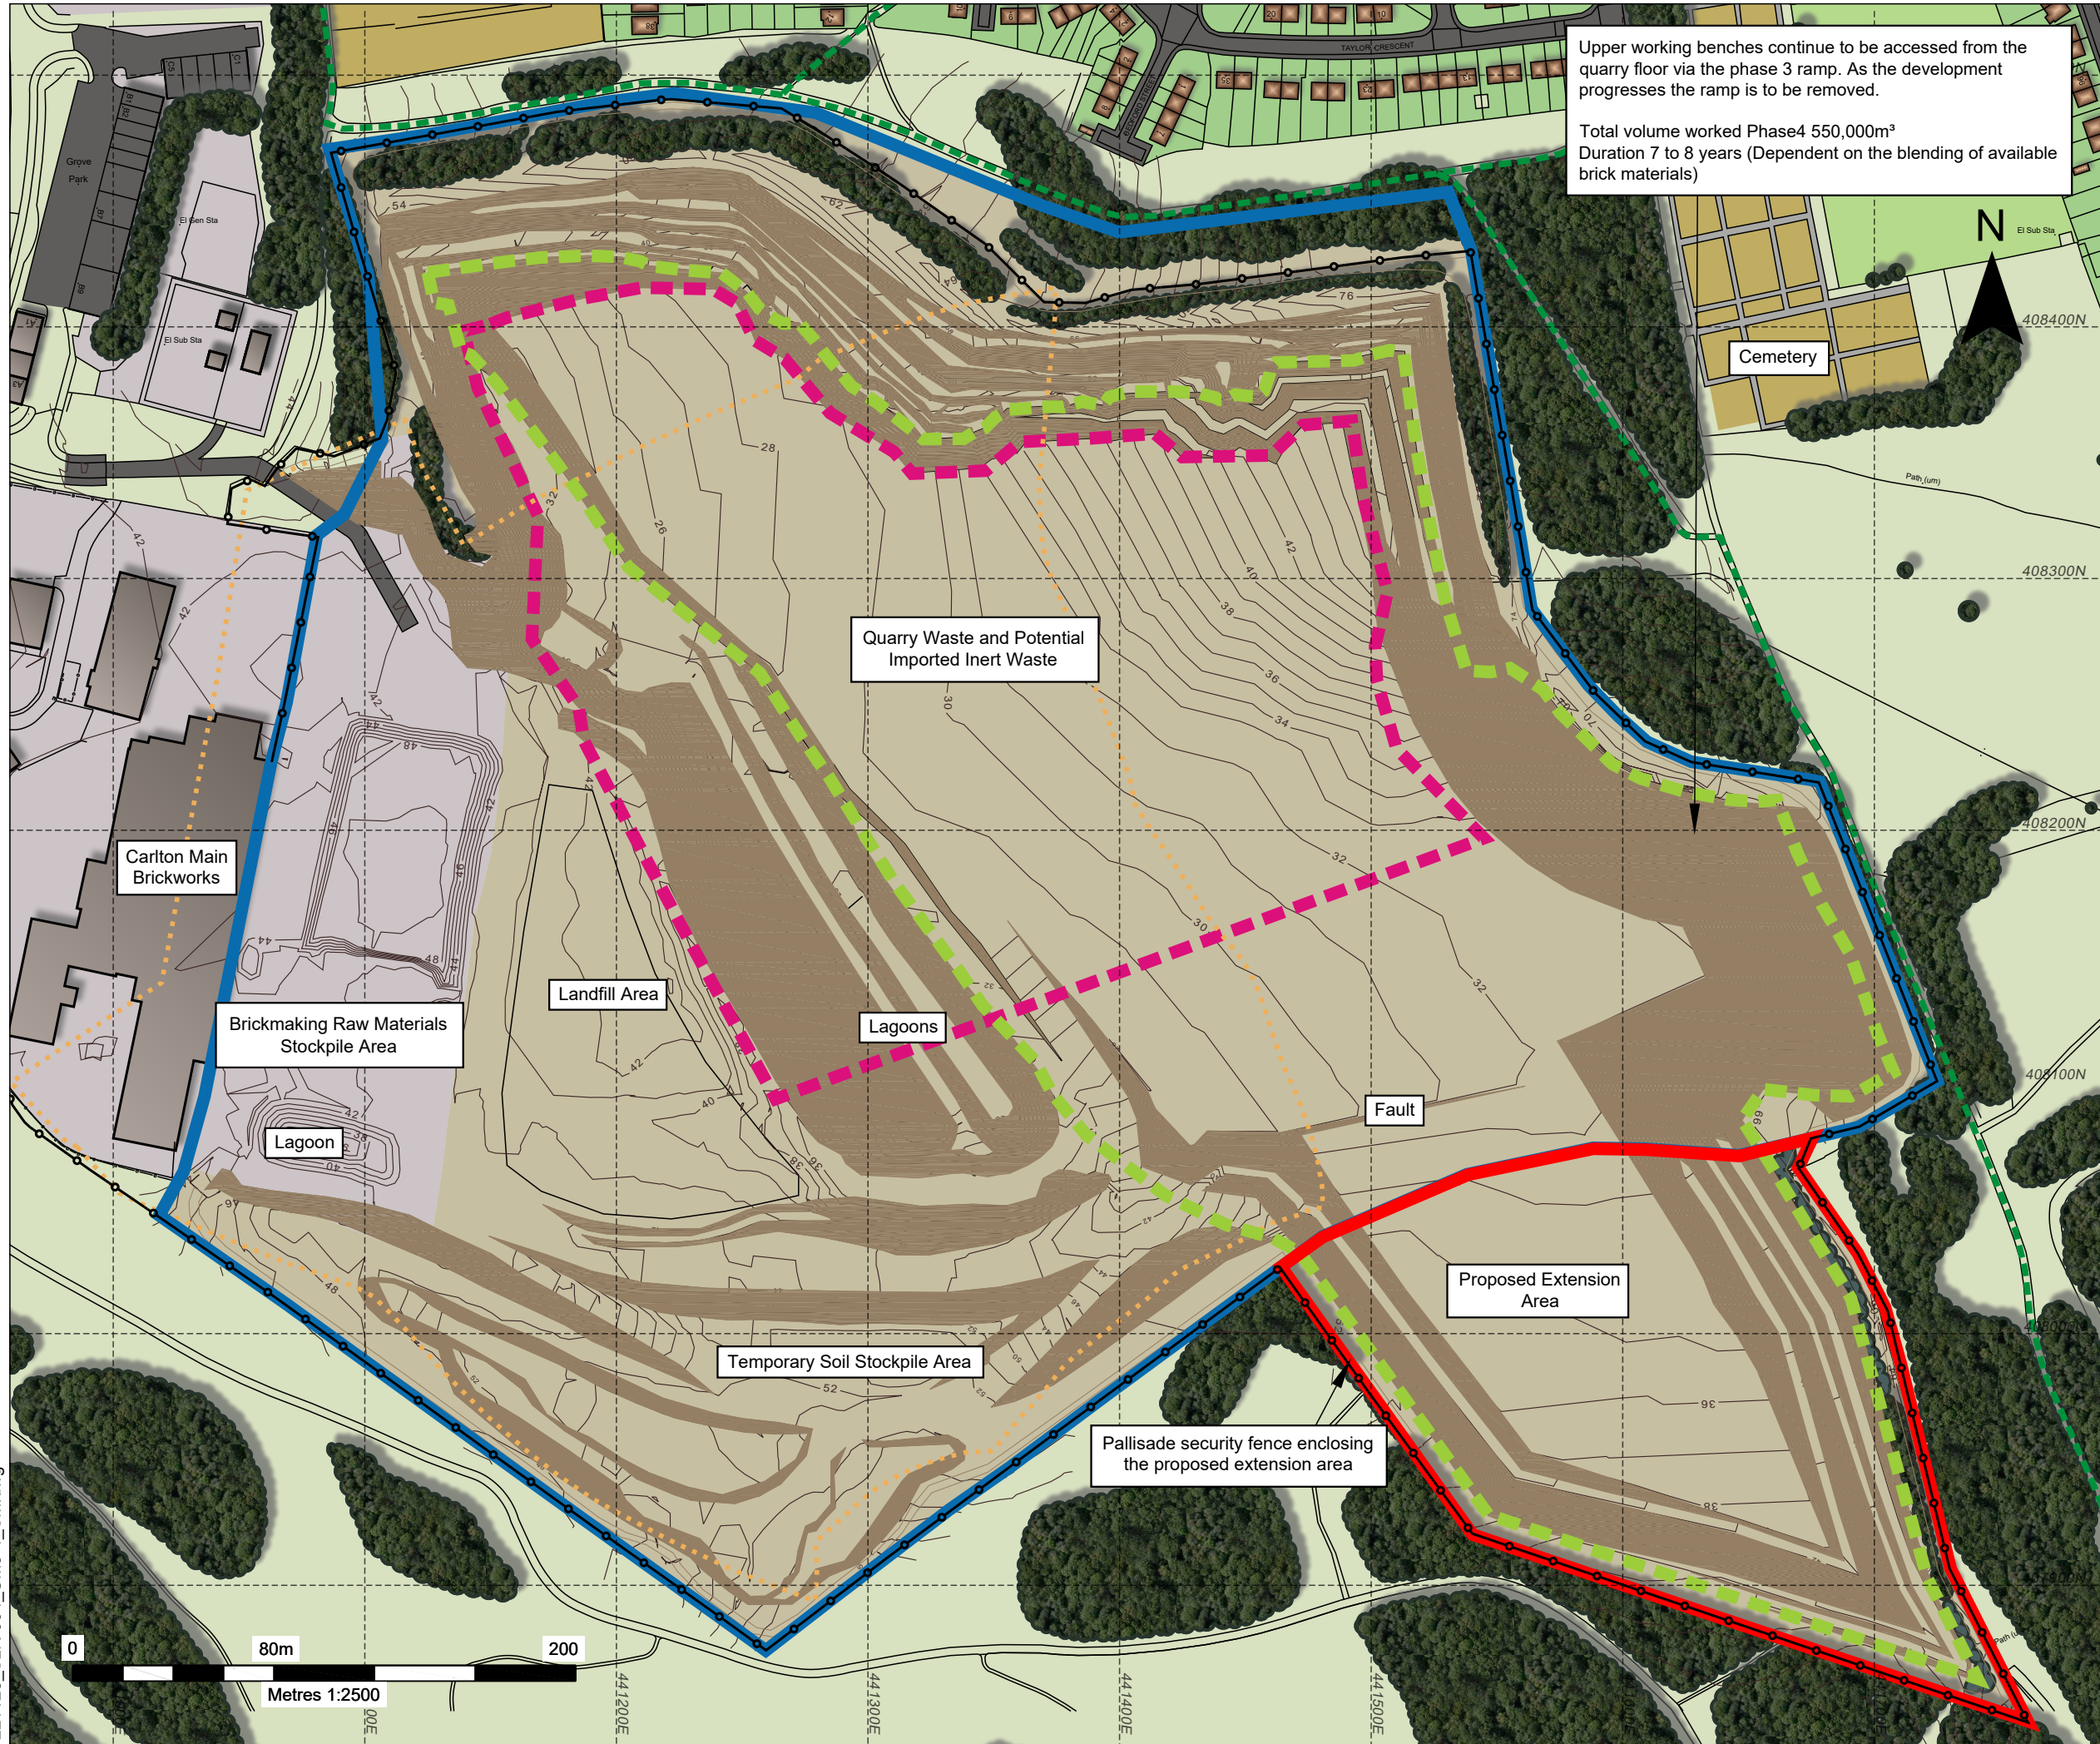

Upper working benches continue to be accessed from the quarry floor via the phase 3 ramp. As the development progresses the ramp is to be removed.

Total volume worked Phase4 550,000m³
Duration 7 to 8 years (Dependent on the blending of available brick materials)

LEGEND

- PERMITTED DEVELOPMENT
- PROPOSED EXTENSION
- QUARRY WASTE AND POTENTIAL IMPORTED INERT WASTE
- PHASE 4 AREA
- CARLTON MAINS BRICKWORKS SSSI
- PUBLIC RIGHT OF WAY
- CONTOURS (1M INTERVALS)
- EXISTING TREES
- EXISTING RESIDENTIAL / INDUSTRIAL
- OPERATIONAL QUARRY
- ADVANCE TREE AND SHRUB PLANTING
- PALLISADE SECURITY FENCE

2ND AND 3RD FLOORS,
15 MIDDLE PAVEMENT,
NOTTINGHAM. NG1 7DX
T: 01159 647280

www.slrconsulting.com

CARLTON MAIN CLAY PIT
PROPOSED EXTENSION
PHASE 4
CM 3/4

Scale 1:2,500 @ A3

Date NOV 2022

221123_SLR-004_CM3-4_SM.dwg