
House copy's

Amended plans rec'd 21/12

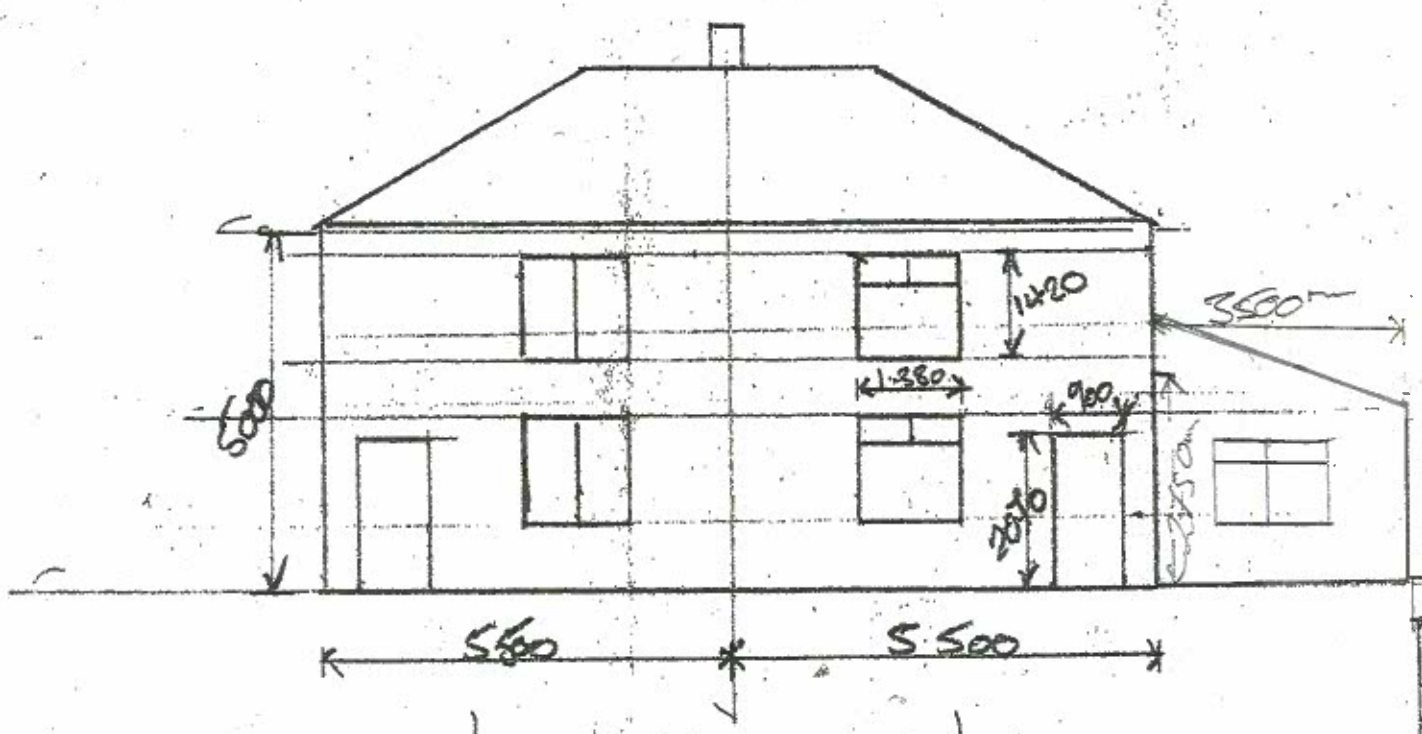

SIDE EXTENSION

FRONT VIEW

AS IS


132 STATION ROAD

134

SCALE 1:100

/

Amended plans rec'd 21/12

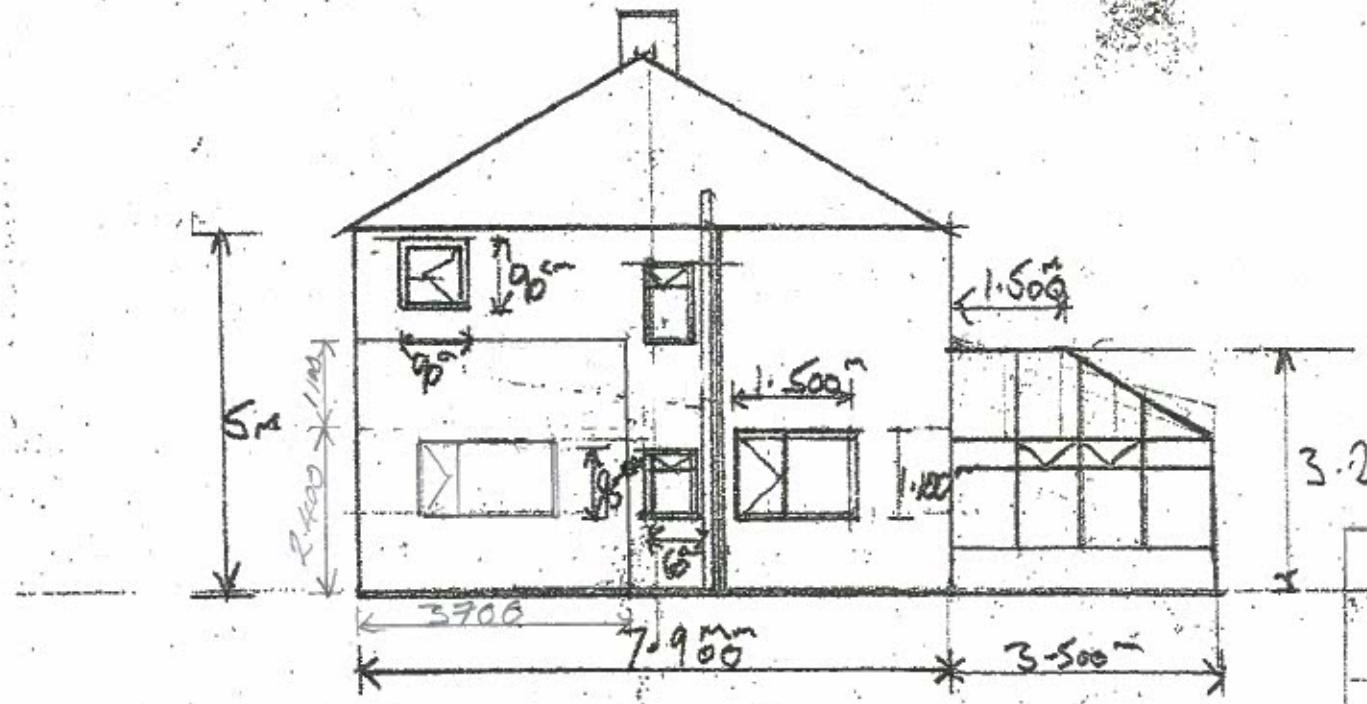


SIDE EXTENSION

SIDE PLAN

AS IS 134

STATION ROAD

SCALE 1:100

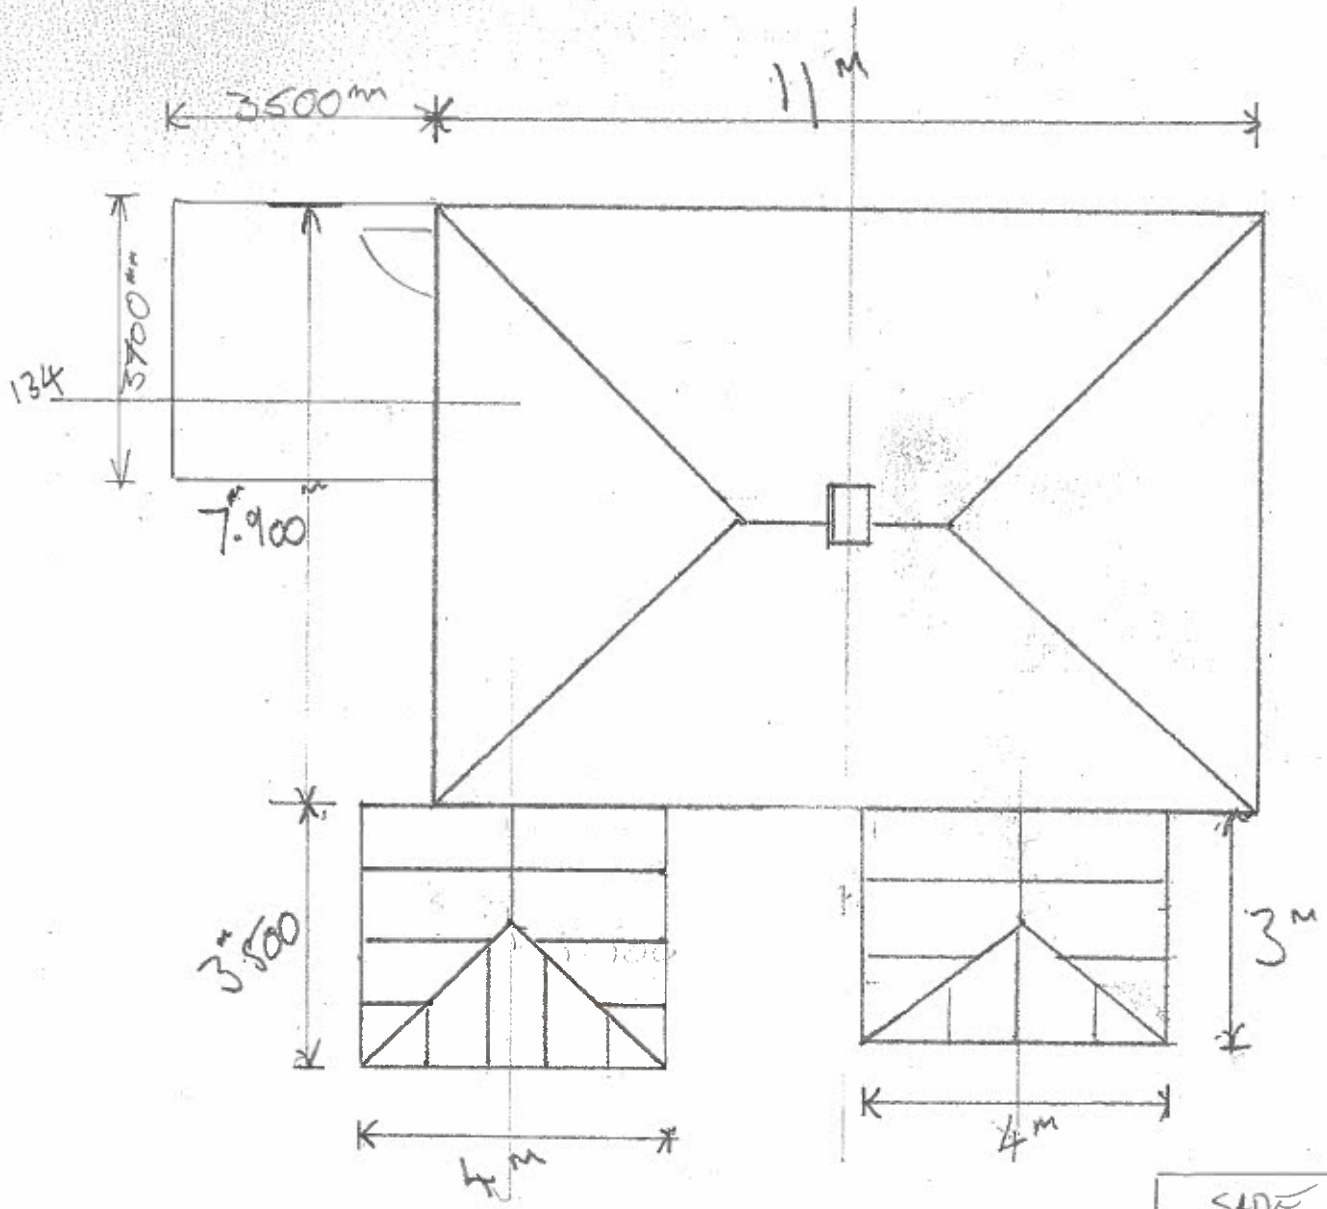

Amended Plans Rec'd. 25/12

SIDE EXTENSION
PLAN
CONSERVATORY ADDED
134 STATION ROAD