


1:1250

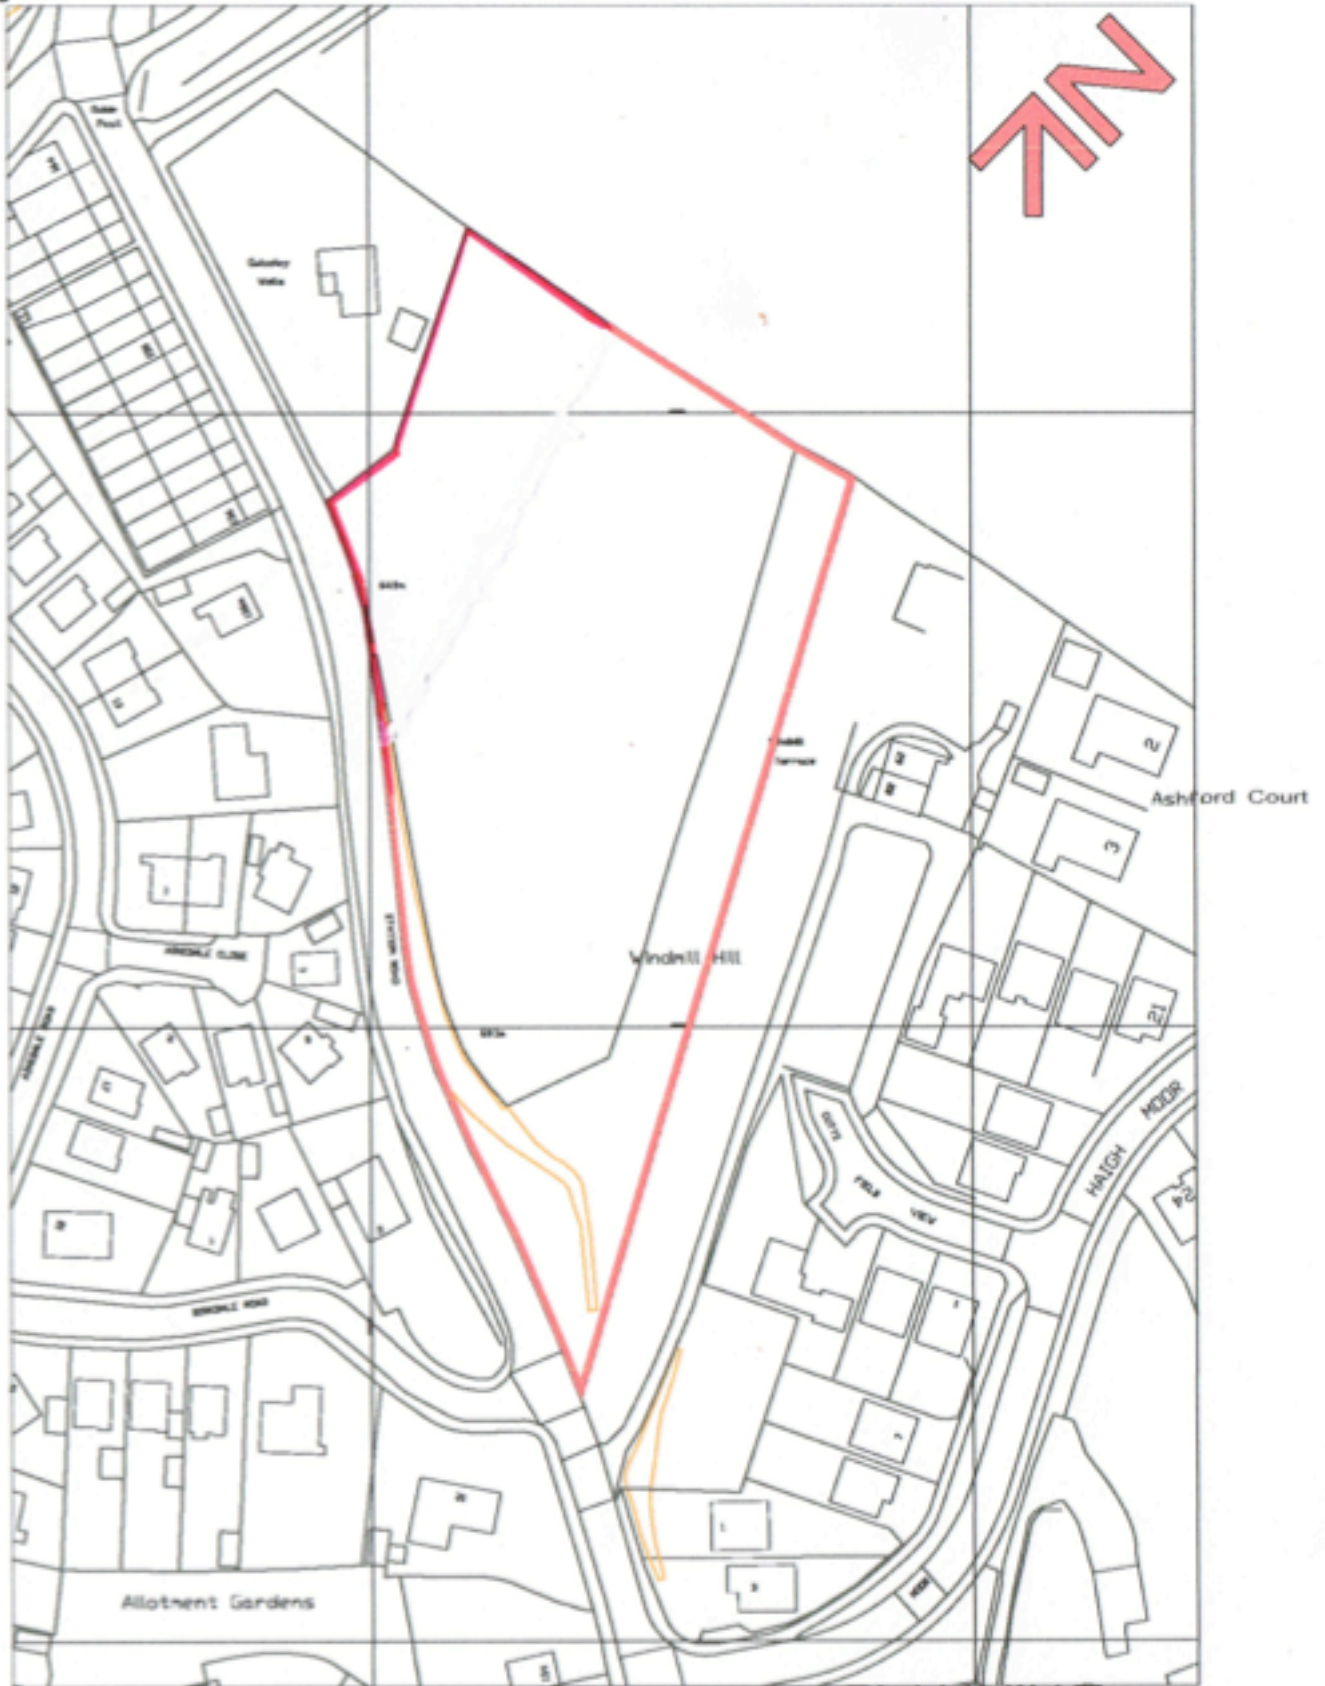

PLANNING

Ordnance Survey, (c) Crown Copyright 2010. All rights reserved. Licence number 100020449

LOCATION PLAN - STATION ROAD, ROYSTON, Nr. BARNSELY.

SCALE 1:1250