

Elevations

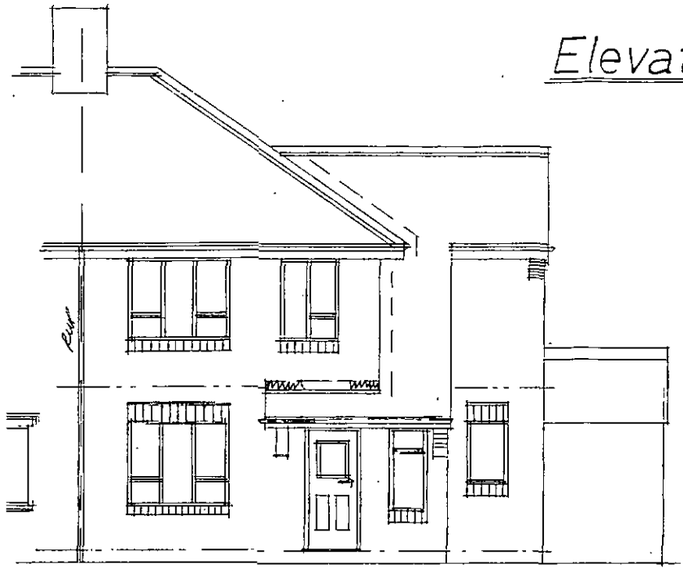


Front




Rear

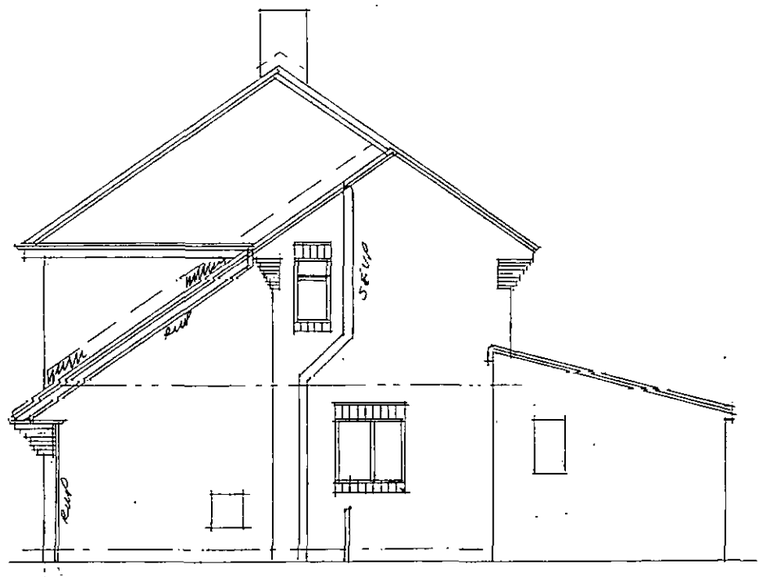

Side

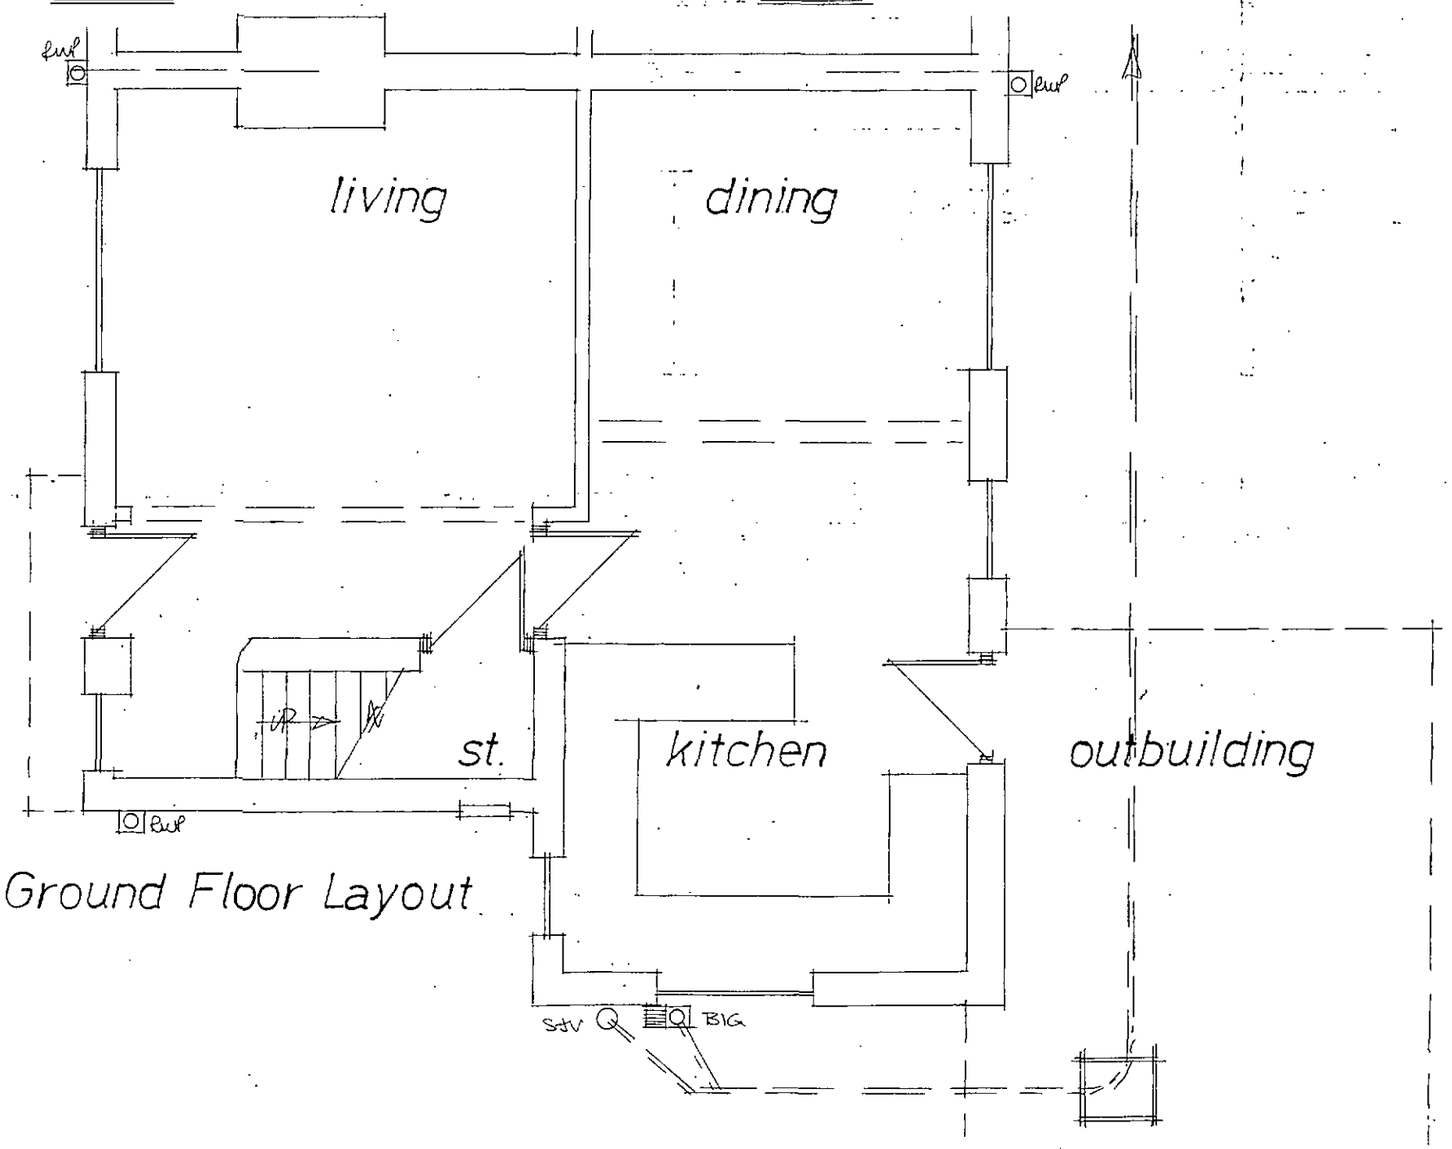

Ground Floor Layout

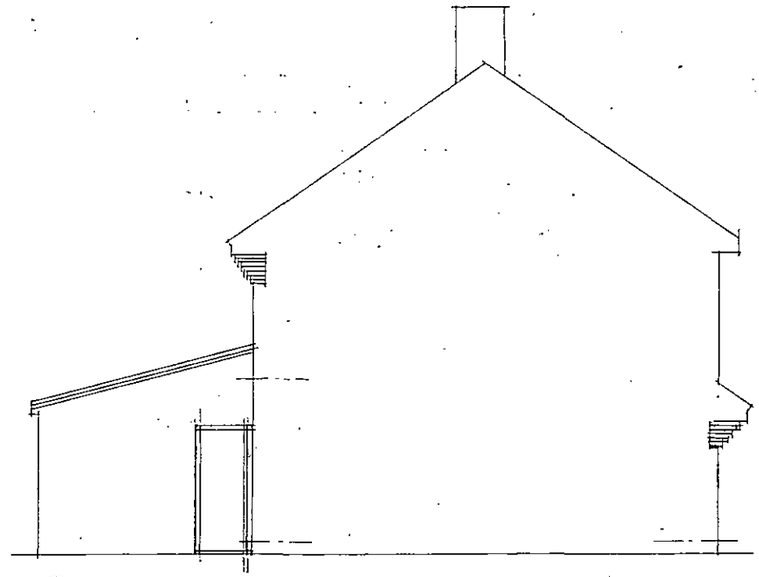

Side


Rev	Notes	Date

Garry Greetham Associates Ltd
Residential Design Consultant
Westwood House
18 Carr Lane
Tankersley
Barnsley S75 3BE
Tel(01226)746573


PROJECT S/Storey Ext. To Rear
CLIENT Mrs. Kate Davies
TITLE Property as Existing
ADDRESS 13 Princess Grove, Tankersley, Barnsley. S75 3BG
DRAWN BY ggg
SCALE 1:50; 1:100 DATE Oct 15
DRAWING No 816-02 REV

Member of the Chartered Institute of Architectural Technologists

Roof Layout

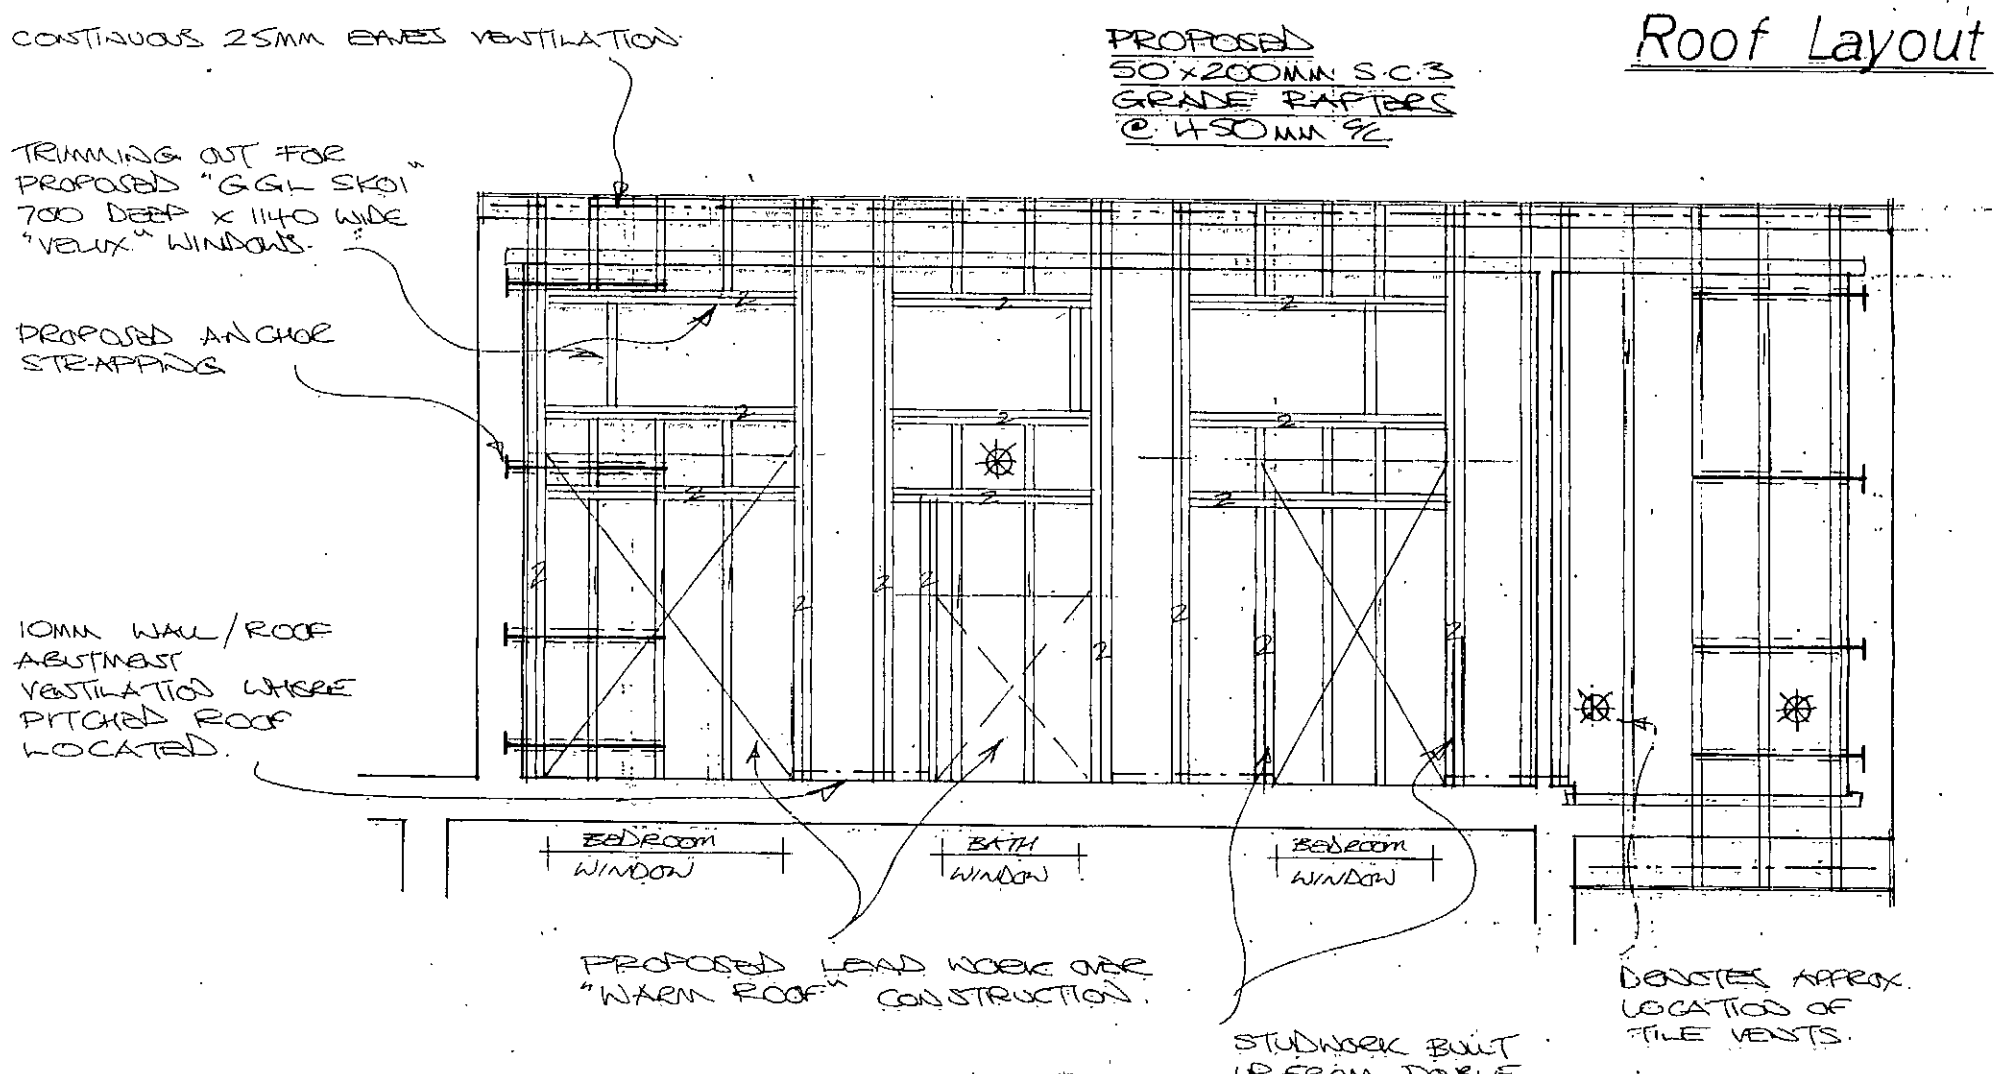

Typical Sections

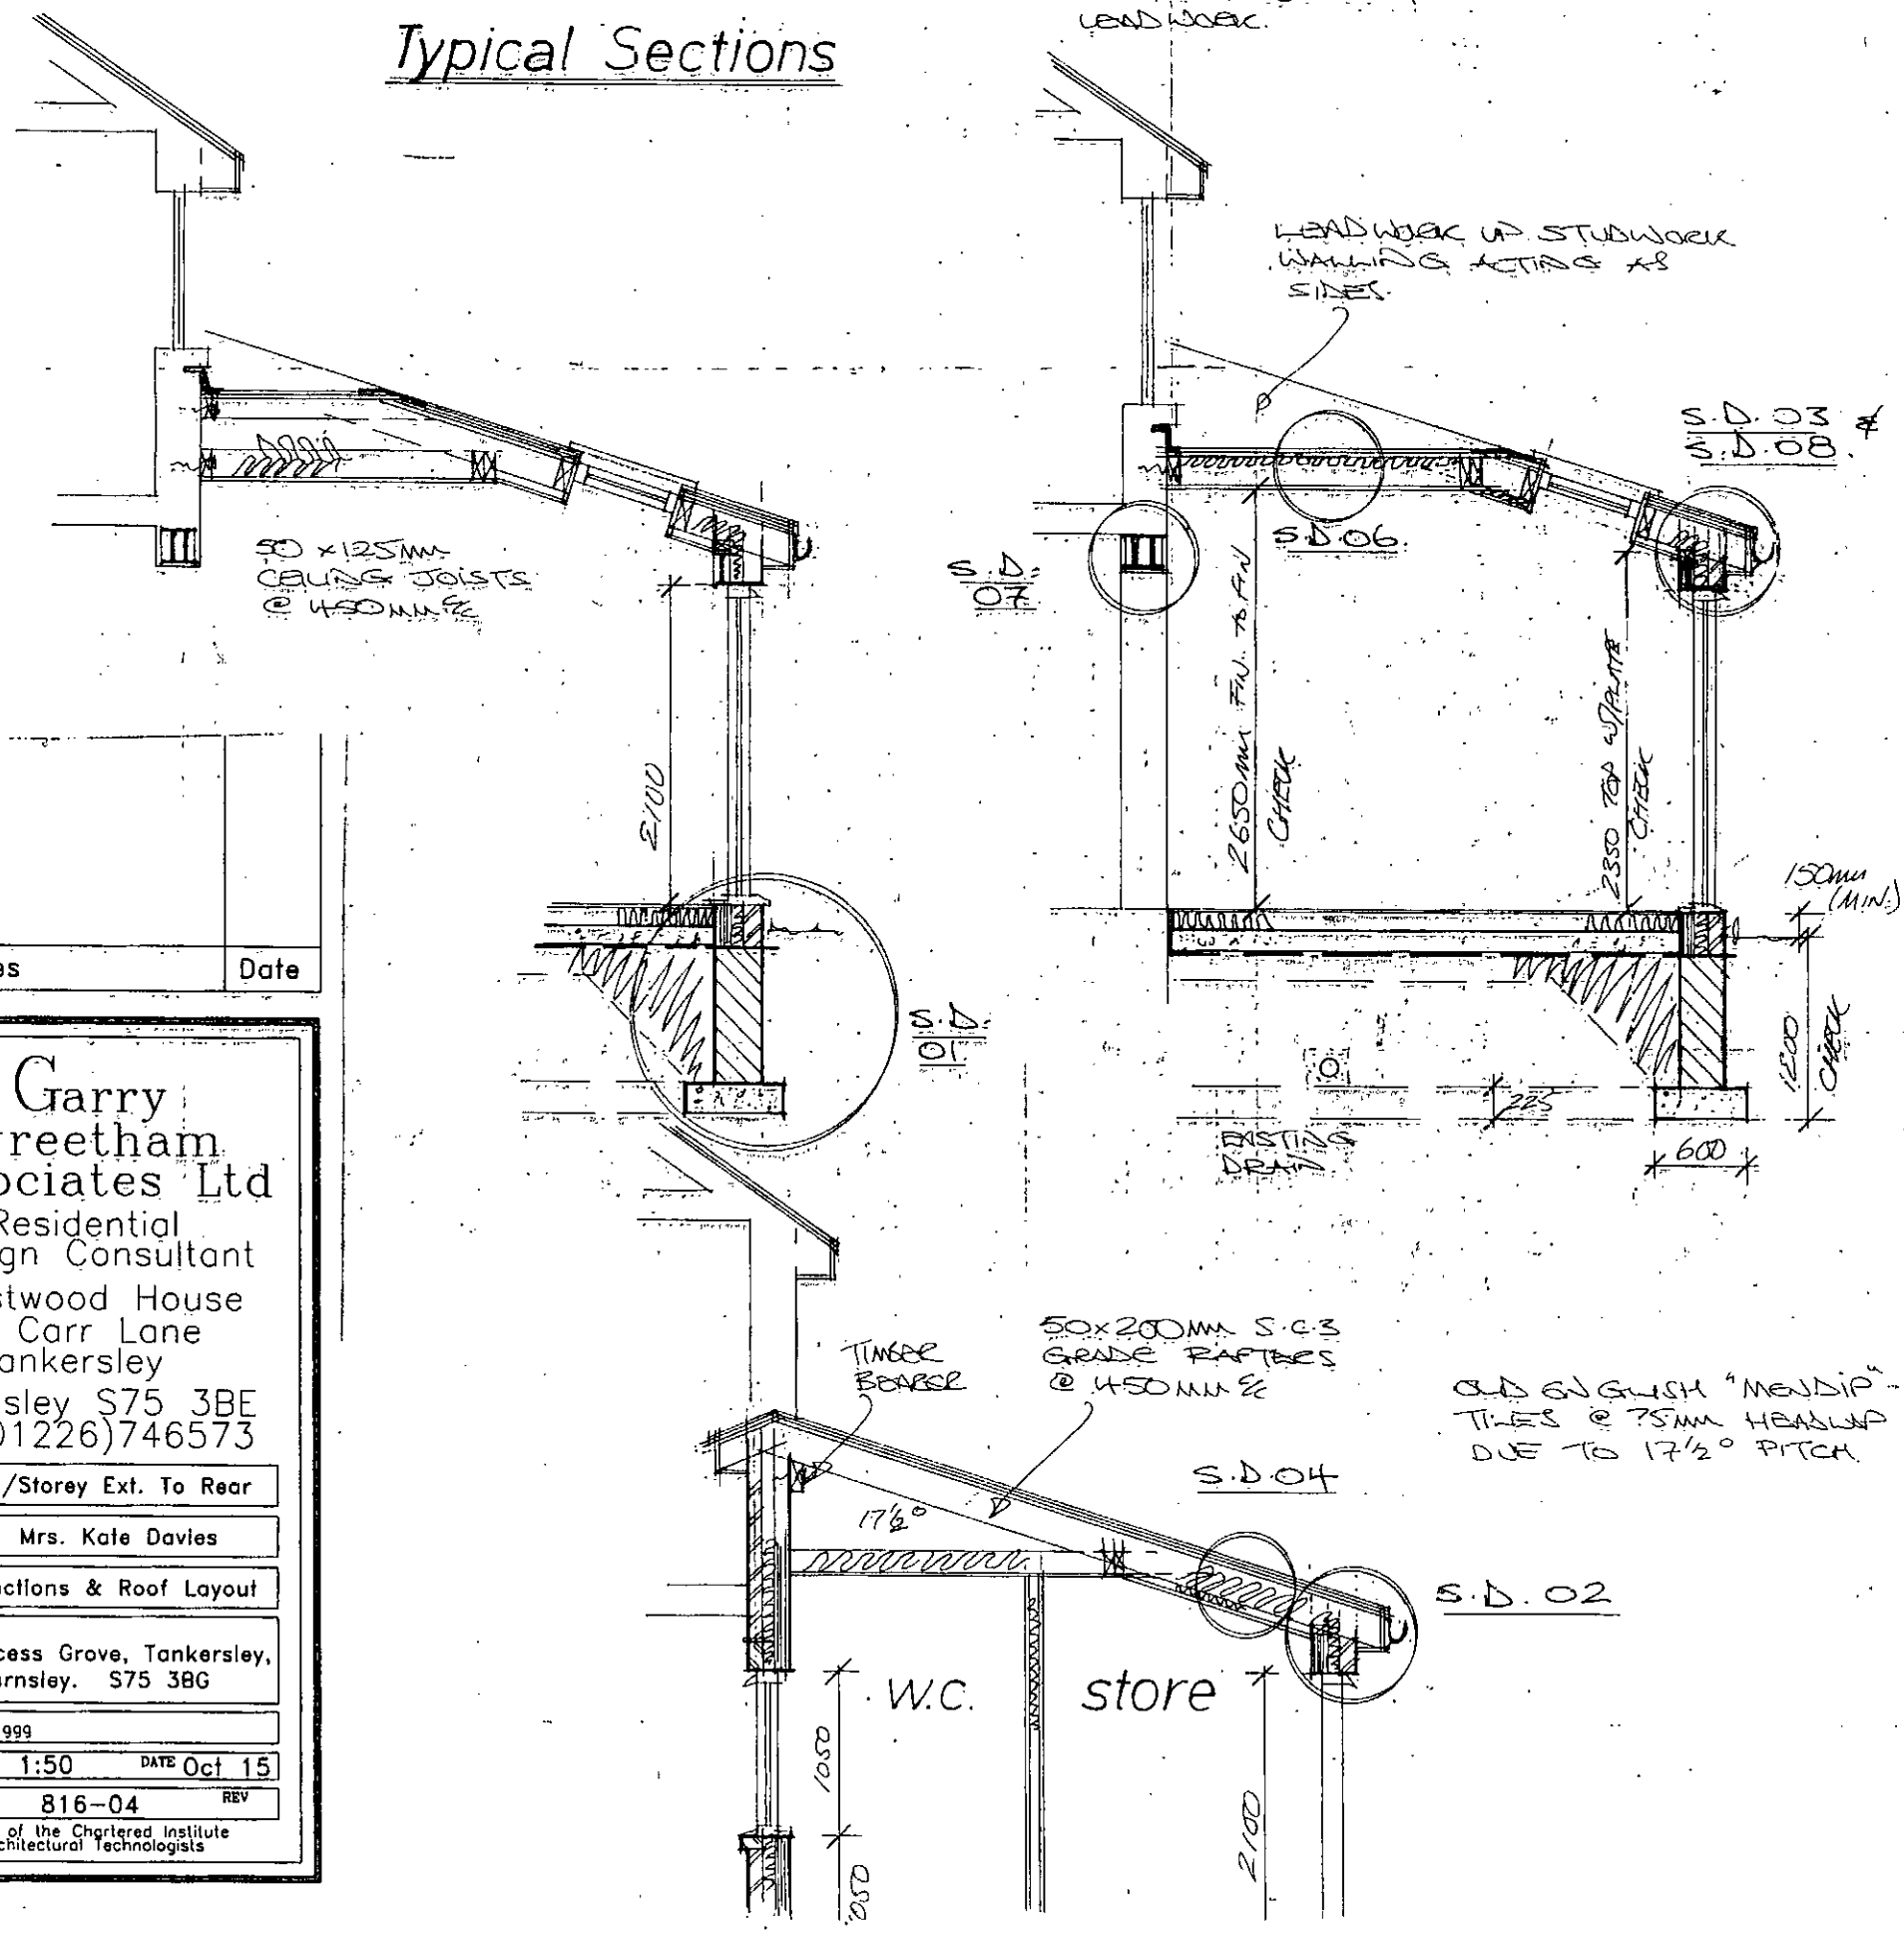

OLD ENGLISH "MENDIP" TILES @ 75MM HEADLAP DUE TO 17½° PITCH.

Rev	Notes	Date

Garry Greetham Associates Ltd
Residential Design Consultant
Westwood House
18 Carr Lane
Tankersley
Barnsley S75 3BE
Tel(01226)746573

PROJECT	S/Storey Ext. To Rear
CLIENT	Mrs. Kate Davies
TITLE	Sections & Roof Layout
ADDRESS	13 Princess Grove, Tankersley, Barnsley. S75 3BG
DRAWN BY	999
SCALE	1:50
DATE	Oct 15
DRAWING No	816-04
REV	

Member of the Chartered Institute of Architectural Technologists