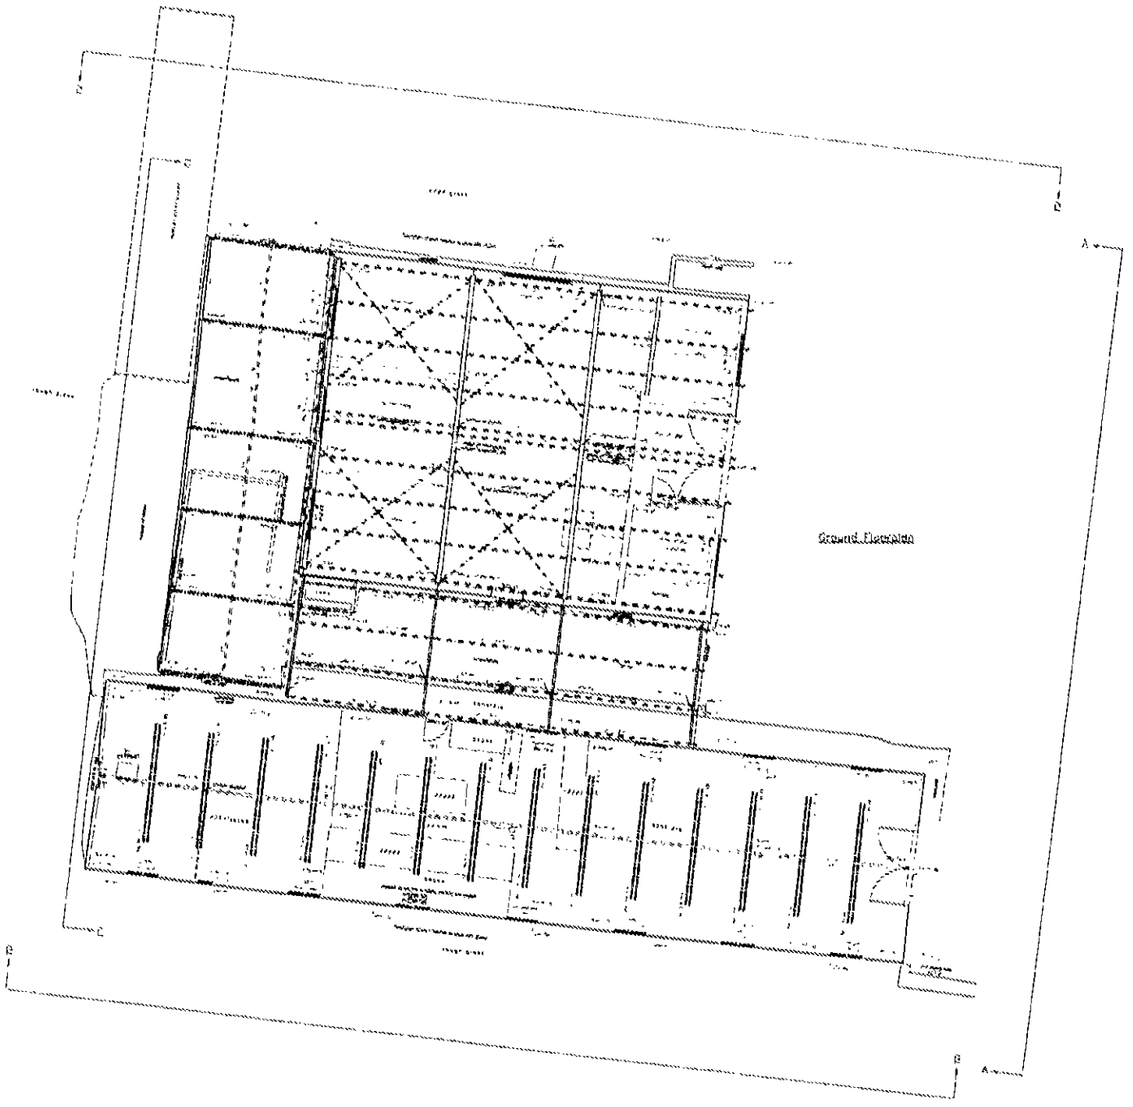

CT Surveys
Topographic, Building & Laser Scanning Surveys

THE OLD MILL
HIGHFIELD, TINGLEY
WAKEFIELD
WF3 1LA

Tel : 0113 250 2425
Mob : 07947 197594
email : mail@ct-surveys.com
Web site : www.ct-surveys.com

© Copyright of survey & construction drawings is the property of CT Surveys Ltd. Reproduction without written permission is strictly prohibited.

ABBREVIATIONS

AC	ASPHALT ROAD	OHL	OVERHEAD ELECTRICITY CABLE
AP	APPROACH	P	POST / PIPE
B	BOLLARD	RL	RAISED LEVEL
BH	BOREHOLE	RE	REFERENCE EYE
BT	BRITISH TELECOM (CHAMBER)	RS	ROAD SIGN
CAB	CABLE TV	RWP	RAINWATER PIPE
CB	CABLE BOX	S	STAY
CL	CLOSED LEVEL	SC	STOP COCK
CP	CABLE POLE	SV	STOP VALVE
DP	DRAIN PIPE	SW	STONE WALL
EL	EARTH LEVEL	TCP	TEMPORARY CONTROL POINT
EP	ELECTRICITY POLE	TC	TRAFFIC CONTROL
FB	FLOWER BED	TB	TELEPHONE BOX / KIOSK
FH	FIRE HYDRANT	TBB	TRAFFIC BOLLARD
FL	FLOOR LEVEL / FENCE LEVEL	TF	TRAFFIC FEEDER PILLAR
FP	FENCE	TL	TRAFFIC LIGHTS
GAS	GRATED INLET	TP	TELEGRAPH POLE
GV	GAS VALVE	UTL	UNABLE TO LOCATE ACCESS
IC	INSPECTION CHAMBER	UTL	UNABLE TO LOCATE
KERB	KERB LEVEL	UTM	UNABLE TO MARK
M	JUNCTION BOX	UTS	UNABLE TO SURVEY
MH	MANHOLE	UTV	UNABLE TO TRACE
OL	LETTER BOX or LETTER BOX	VL	WATER LEVEL or WALL LEVEL
OP	LAMP POST	VP	VENT PIPE
PC	POSITION	WM	WATER METER
POT	SHUT VALVE	WO	WATER OUT VALVE
RG	RAG RAIL	WP	WATER PIPE

C	CENTRE POINT
CH	CHIMNEY
CP	CENTRE POINT
DP	DOOR POINT
EP	EDGE PAVING POINT
FL	FLOOR LEVEL
GL	GROUND LEVEL
H	HEAD POINT
P	PURLIN POINT
PP	PROW PAVING POINT
S	SPRING POINT
SP	SPIGOT POINT

All services to be field verified.

This drawing and the information contained within has been issued in confidence and remains the Copyright of CT Surveys Ltd.

Disclosure of this information to Third Parties and unauthorised copying or reproduction of data is forbidden without prior written approval from CT Surveys Ltd.

CT SURVEYS IS A MEMBER OF:

THE SURVEY ASSOCIATION

Construction Line

SURVEY NOTES:

This survey is based on Ordnance Grid and Datum using GPS, and has been drawn at a scale factor of 1.000

Prior to the works taking any setting out or detail works should be carried out to confirm all dimensions as shown on this drawing.

SURVEY REVISIONS

PREVIOUS DWG NO:	
REVISION NO:	
DATE:	

REVISION NOTES:

LAYOUT VIEWS

2

CLIENT:

Mike Clynch

PROJECT TITLE:

Building off Fullshaw Lane, Sheffield, S36 9FQ

DRAWING NUMBER:

3720AB/2

SCALE: 1:100 @ A1	SURVEY DATE: February 2017
LEVEL DATUM: OSGB to GPS	DWG STATUS: OSGB fixed at 8100
FIELD SURVEY BY: Field at ETRF surveyed by GPS	DRAWN BY: SM/JH
	SHEET NUMBER: 2 of 2