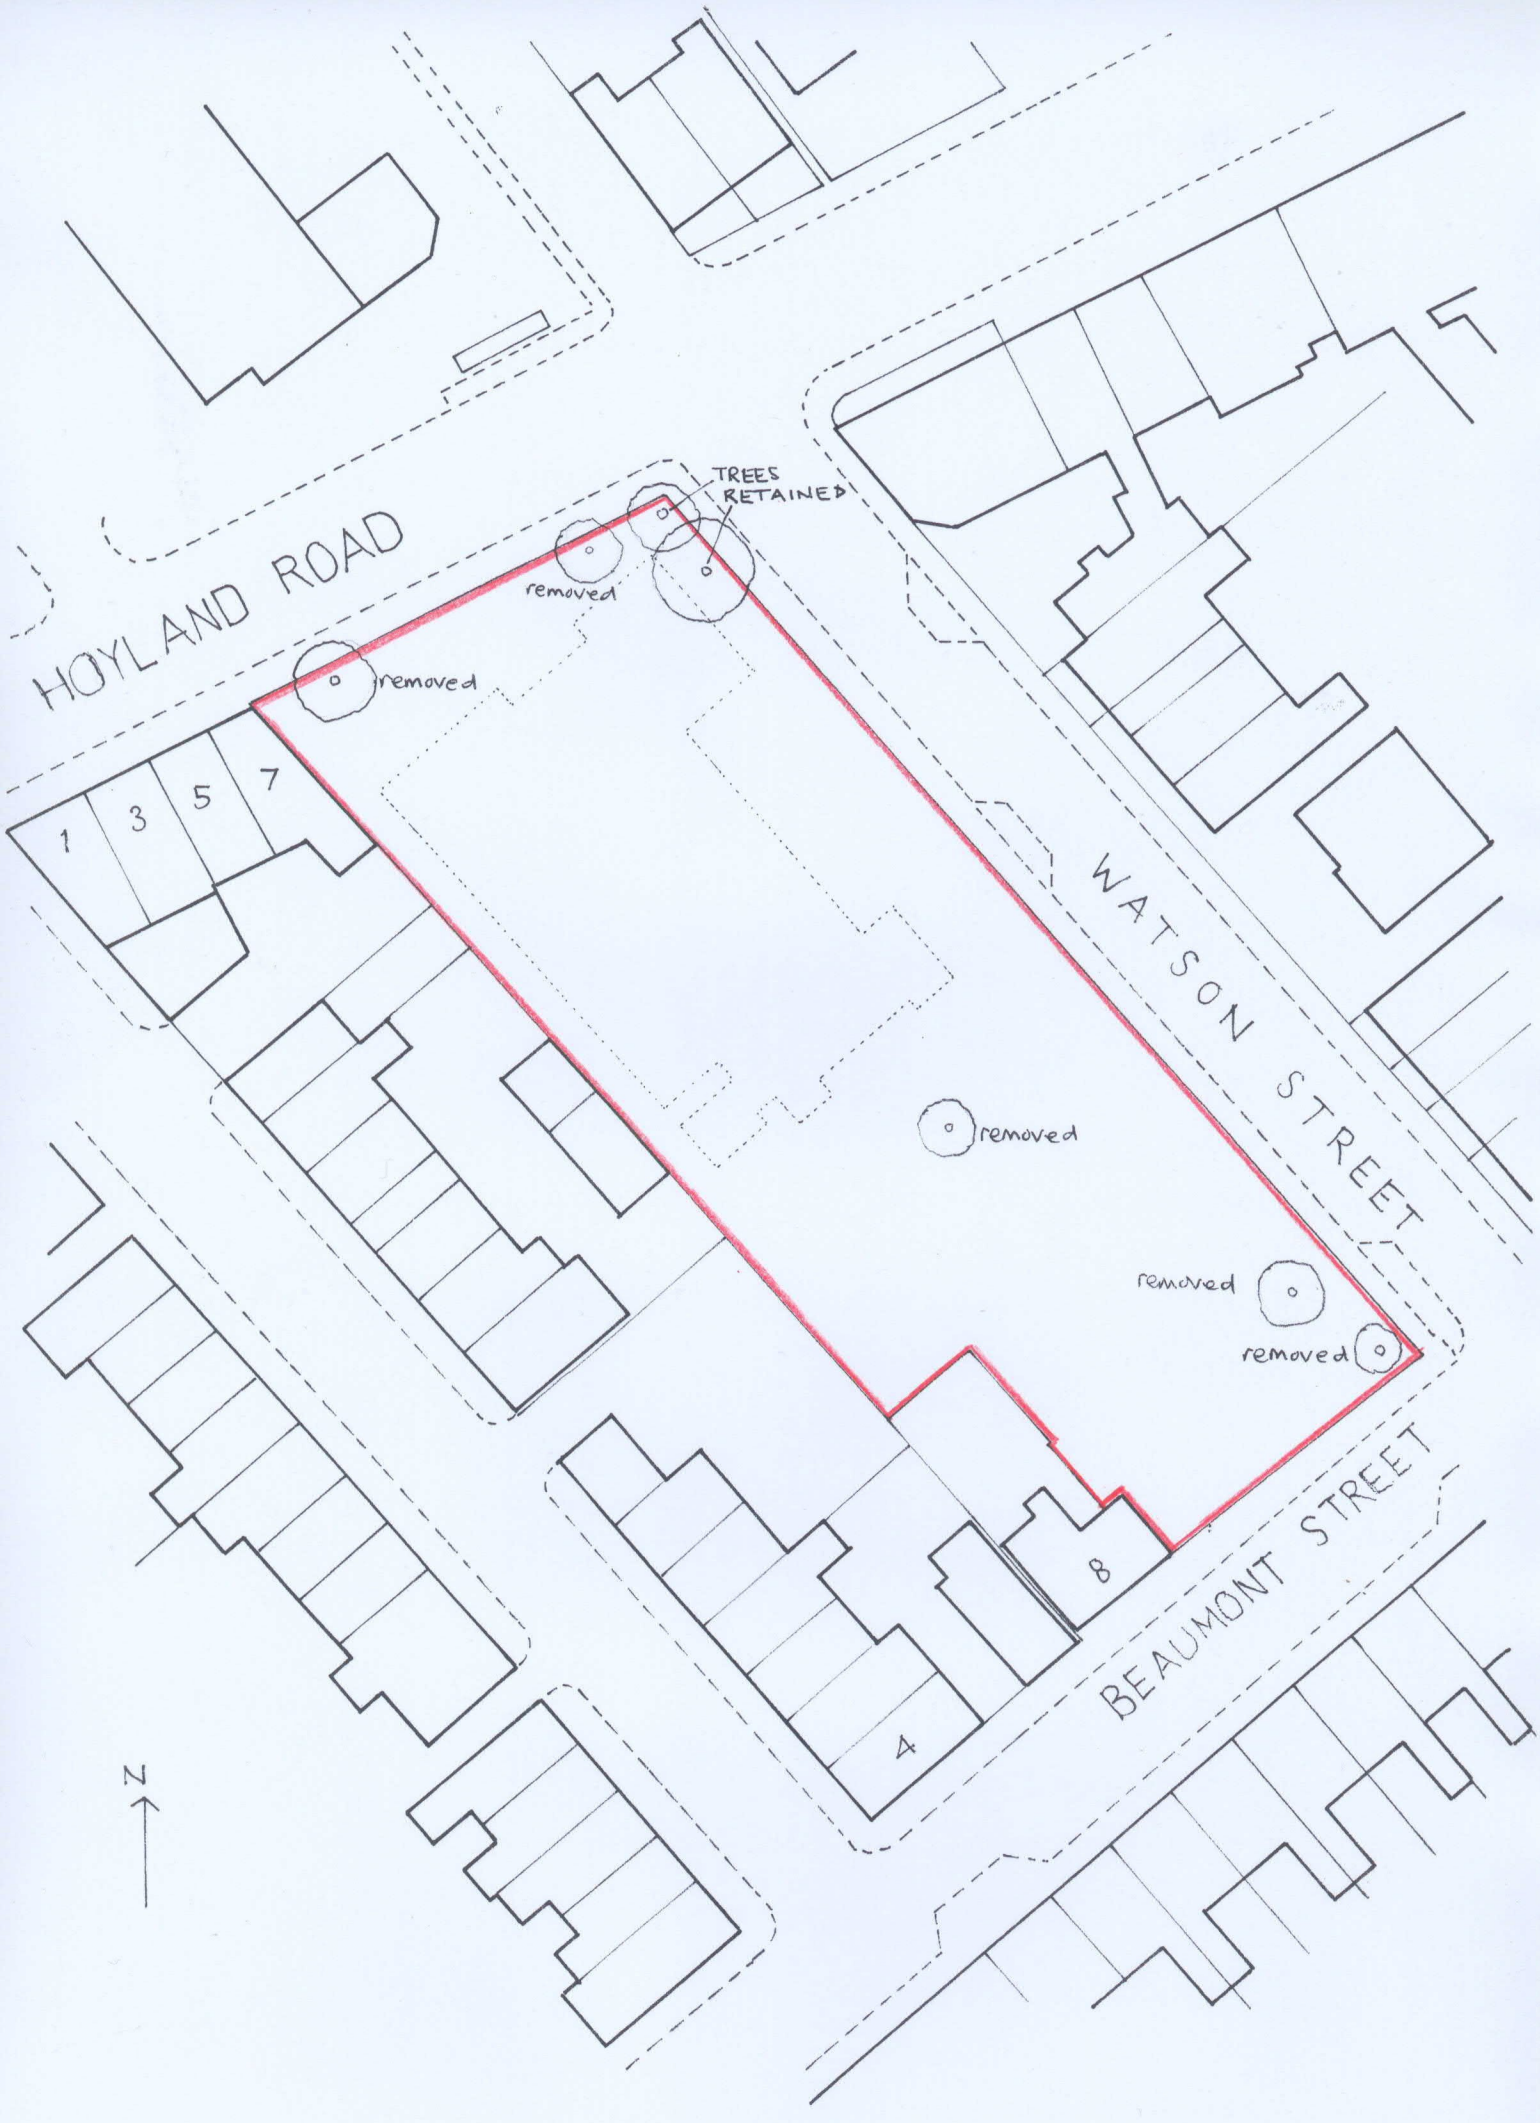


SITE LOCATION PLAN 1:500