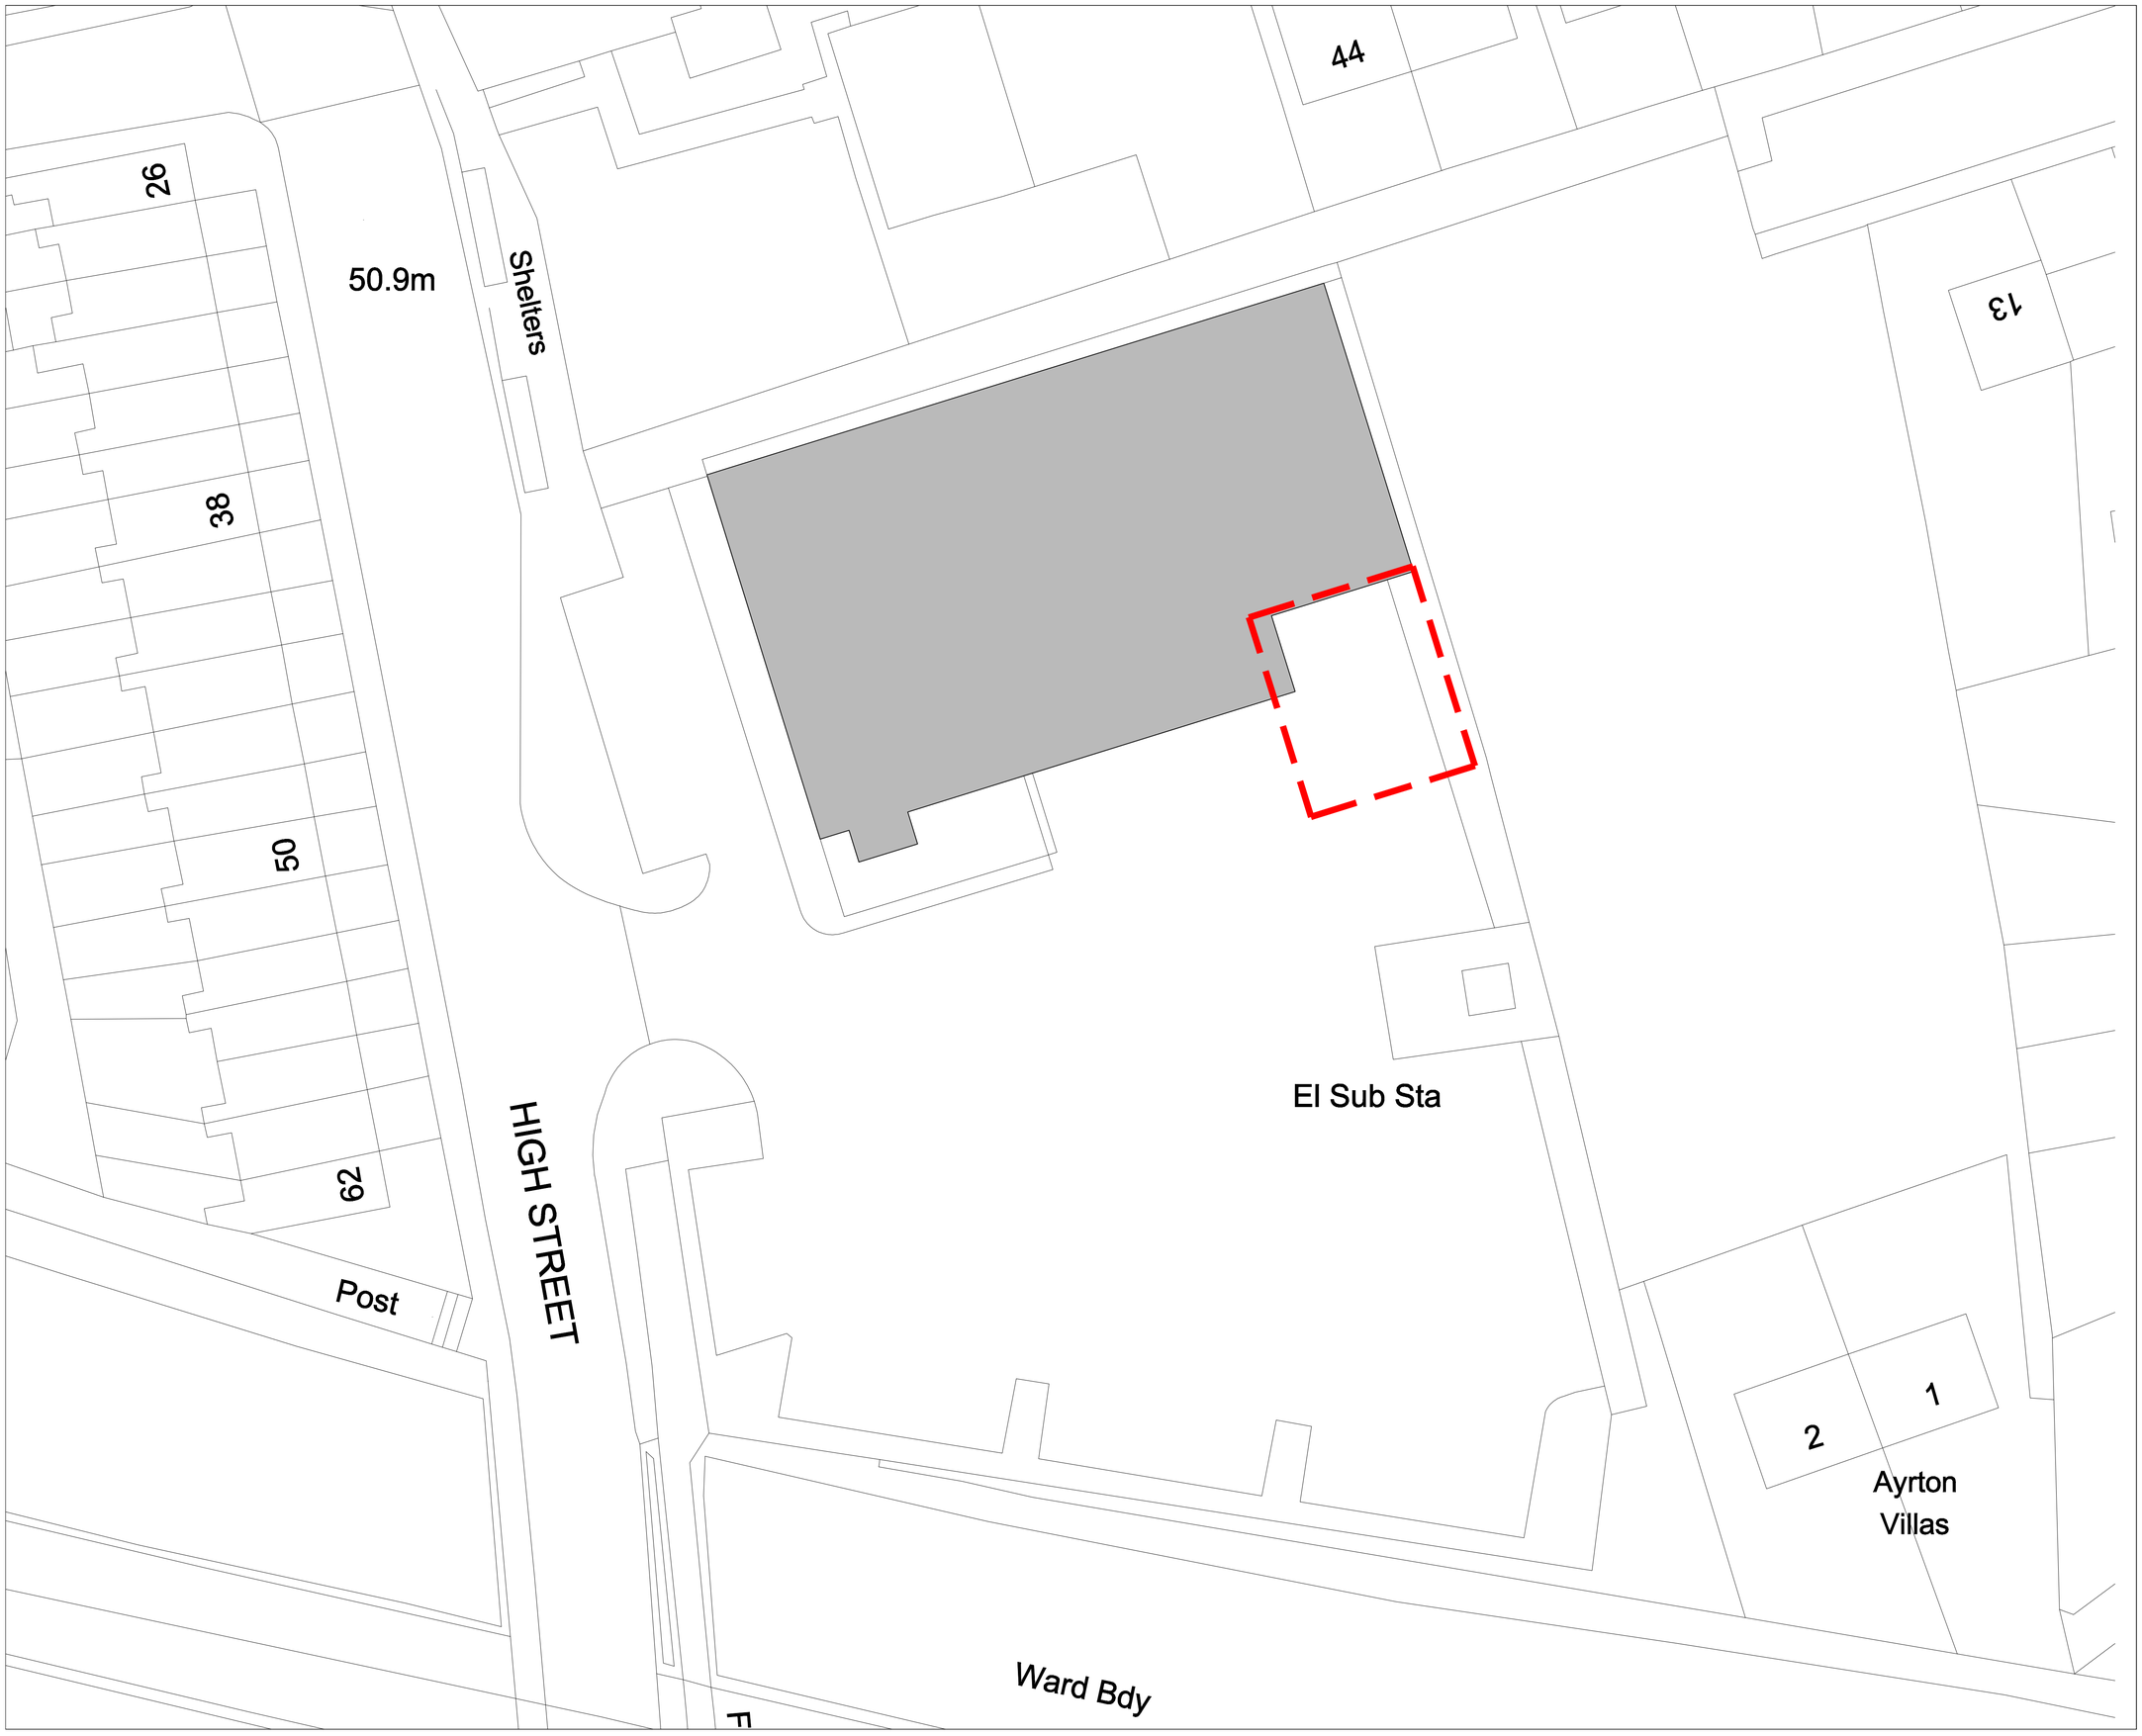


GENERAL

- DO NOT SCALE FROM THIS DRAWING.
- ALL DIMENSIONS ARE TO BE CHECKED ON SITE AND CONFIRMED TO AUTHOR.
- ALL FEASIBILITY STUDIES ARE SUBJECT TO FULL SITE SURVEY + LOCAL AUTHORITY APPROVALS.
- ANY DISCREPANCIES OR VARIATIONS SHALL BE NOTIFIED TO M ³ BEFORE WORK ON THE RELEVANT SECTION COMMENCES.
- THIS DRAWING SHALL BE READ IN CONJUNCTION WITH ALL RELEVANT CONSULTANTS AND / OR SPECIALISTS DRAWINGS / DOCUMENTS.
- THE MATERIALS AND WORKMANSHIP OF ALL RELEVANT TRADES AND BUILDING OPERATIONS SHALL COMPLY WITH THE RECOMMENDATIONS OF CURRENT BRITISH STANDARDS AND CODES OF PRACTICE.

NOTES

SITE WORKS AREA

REV	DATE	DR	APP	NOTES

m³
The Iron Works
Unit 7 Norfolk Bridge Business Park
Foley Street
Sheffield
S4 7YW

EMAIL: people@m3-ltd.com TELEPHONE / FAX: 0114 2728484 / 0114 2730538

STATUS PLANNING

SCALE	DRAWN	APPROVED	DATE
1:200 @ A1	TW	-	JAN '13

JOB No.	DWG No.	REVISION
MTC13-010	90-02	-

PROJECT
ASDA SUPERMARKET
HIGH STREET
GOLDTHORPE
S63 9NQ

CLIENT
ASDA
SAVING YOU MONEY EVERY DAY

TITLE
SITE BLOCK PLAN