

Drawing No.	Rev No.
MLH001 -001	



INDICATIVE
ONLY

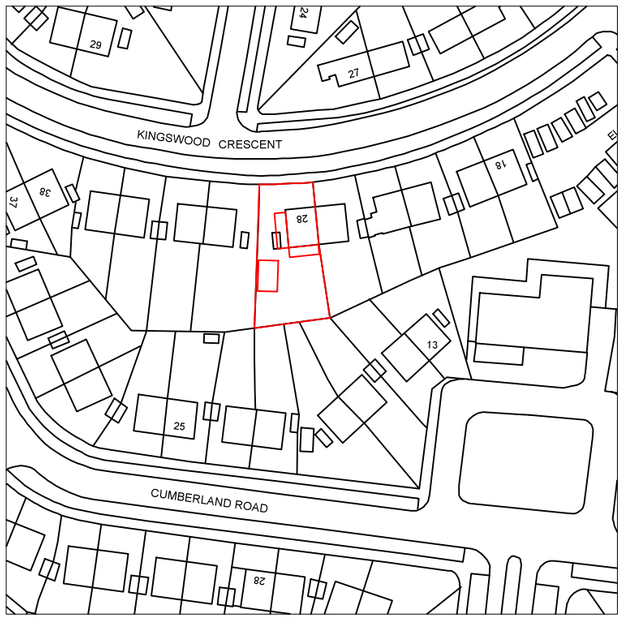

LOACATION PLAN
SCALE 1:1250 AT A3

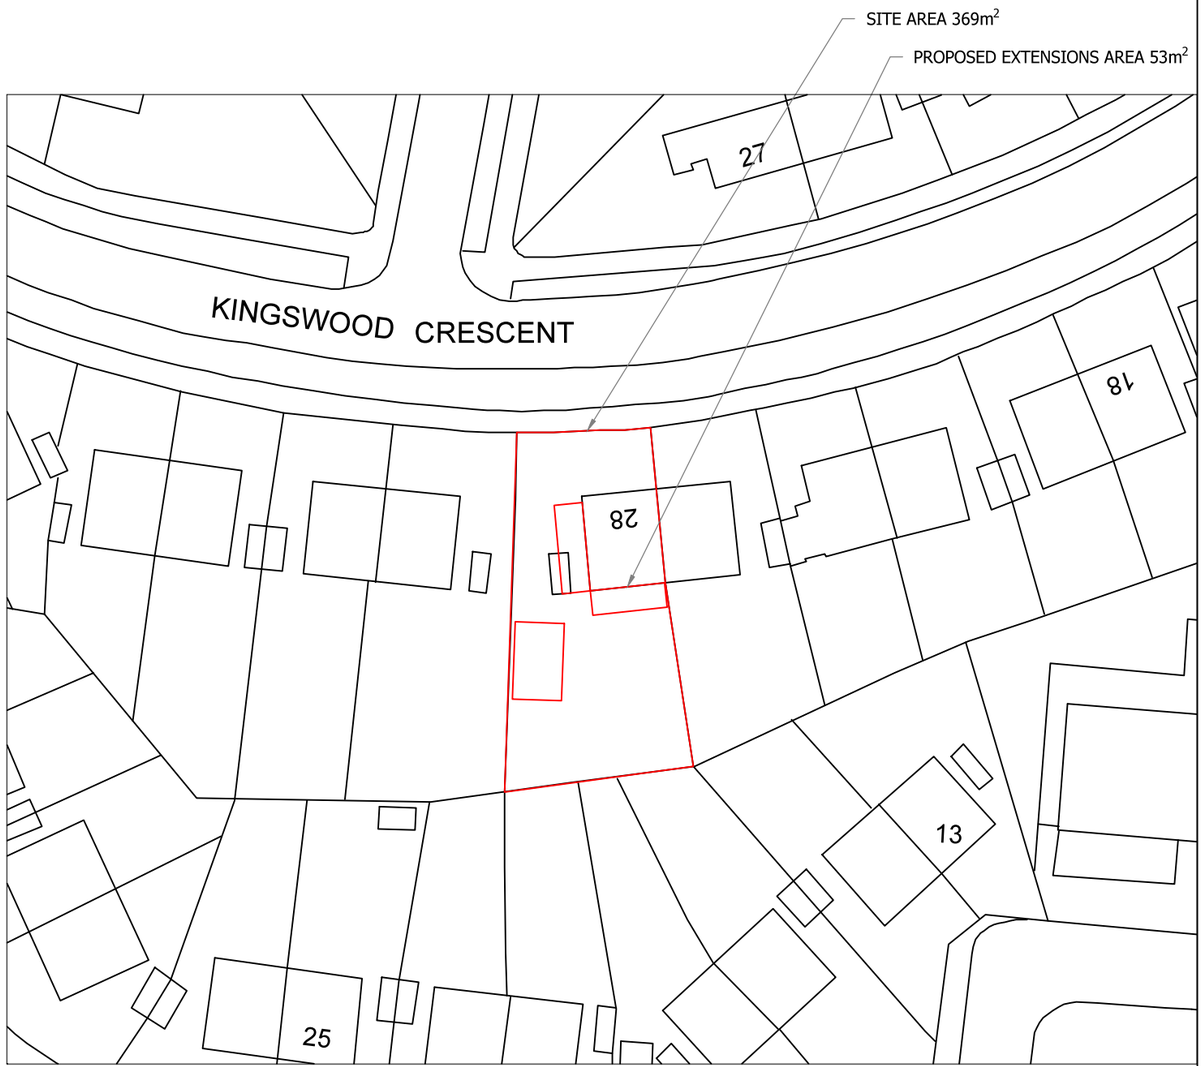

SITE PLAN
SCALE 1:500 AT A3

DO NOT SCALE: Contractor to check all dimensions and report any omissions or errors

NOTES

Rev	Description	By	Chk	App	Date

JRB DESIGNS Ltd
1 Saville Road
Cudworth
Barnsley
S72 8LT
Tel: 01226 383542
Fax: 01226 380078
Mob: 07970 541192
Email: john@jrbdesigns.co.uk

This drawing is copyright. © jrbdesigns Ltd.

Client
MS L HINSLEY

Drawing Title
SITE PLANS

Address
28 KINGSWOOD CRESCENT
HOYLAND
BARNSLEY
S73 9PR

Project Title:
TWO STOREY SIDE EXTENSION
DECK AND DETACHED GARAGE

Purpose of Issue:
PLANNING

Drawing Status
FIRST ISSUE

Scale at A3	Drawn By	Date	
AS SHOWN	JRB	08/07/2019	
Checked By	Date 08/07/2019	Approved By	Date 08/07/2019
Project No. MLH001		Drawing No. 001	Revision -

APPROVAL ☒ INFORMATION ☐ TENDER ☐ CONTRACT ☐ CONSTRUCTION ☐