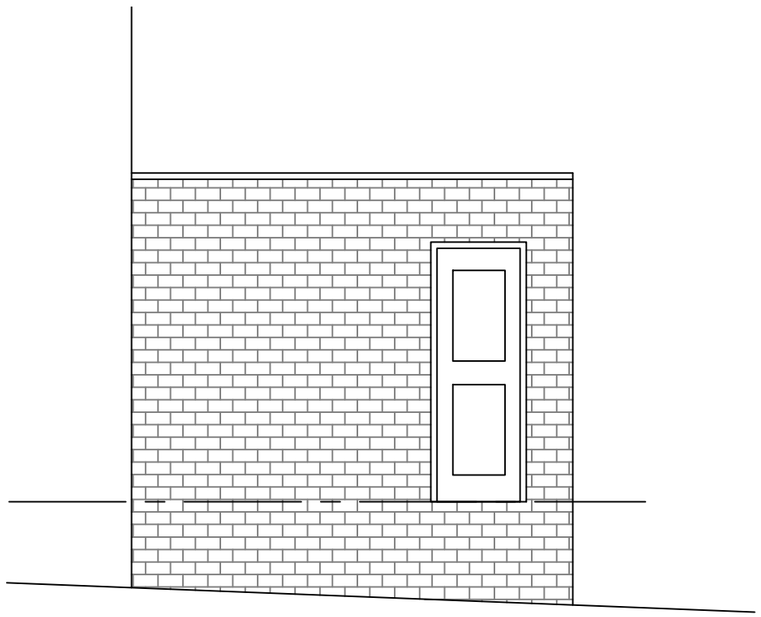

General Notes

1. This drawing is detailed to satisfy a planning application/building regulations application. No liability is accepted for any loss of any sort or additional expense incurred consequent on any failure real or alledged, of the drawing to meet the requirements of any body, statutory or otherwise.

2. This drawing is to be read in conjunction with all other relevant drawings and details.

3. DO NOT SCALE FROM THIS DRAWING. Written dimensions only should be used. If any doubt exist ask for clarification.

4. Until approval has been obtained from the relevant Authority, it should be understood that all drawings issued are Preliminary and NOT for construction.

5. All work is to be carried out in compliance with the requirements of the relevant statutory authorities and regulations.

6. All dimensions are in millimeters unless otherwise stated.

7. Contractors and sub-contractors must agree all dimension prior to any work being carried out, be this offsite manufacturer or onsite construction.

Rev.	Description	Date.	Drawn	Appr.

Drawing Status

FOR BUILDING REGULATIONS

Client

MR & MRS LOWE

Project Title

REAR EXTENSION
2 CROSS STREET
BARNSLEY

Drawing Title

PROPOSED ELEVATIONS

Drawn By: PDS		Scale: 1:50 @ A3
		Date: JAN 2016

Drawing Number: 2CS-04

Revision: