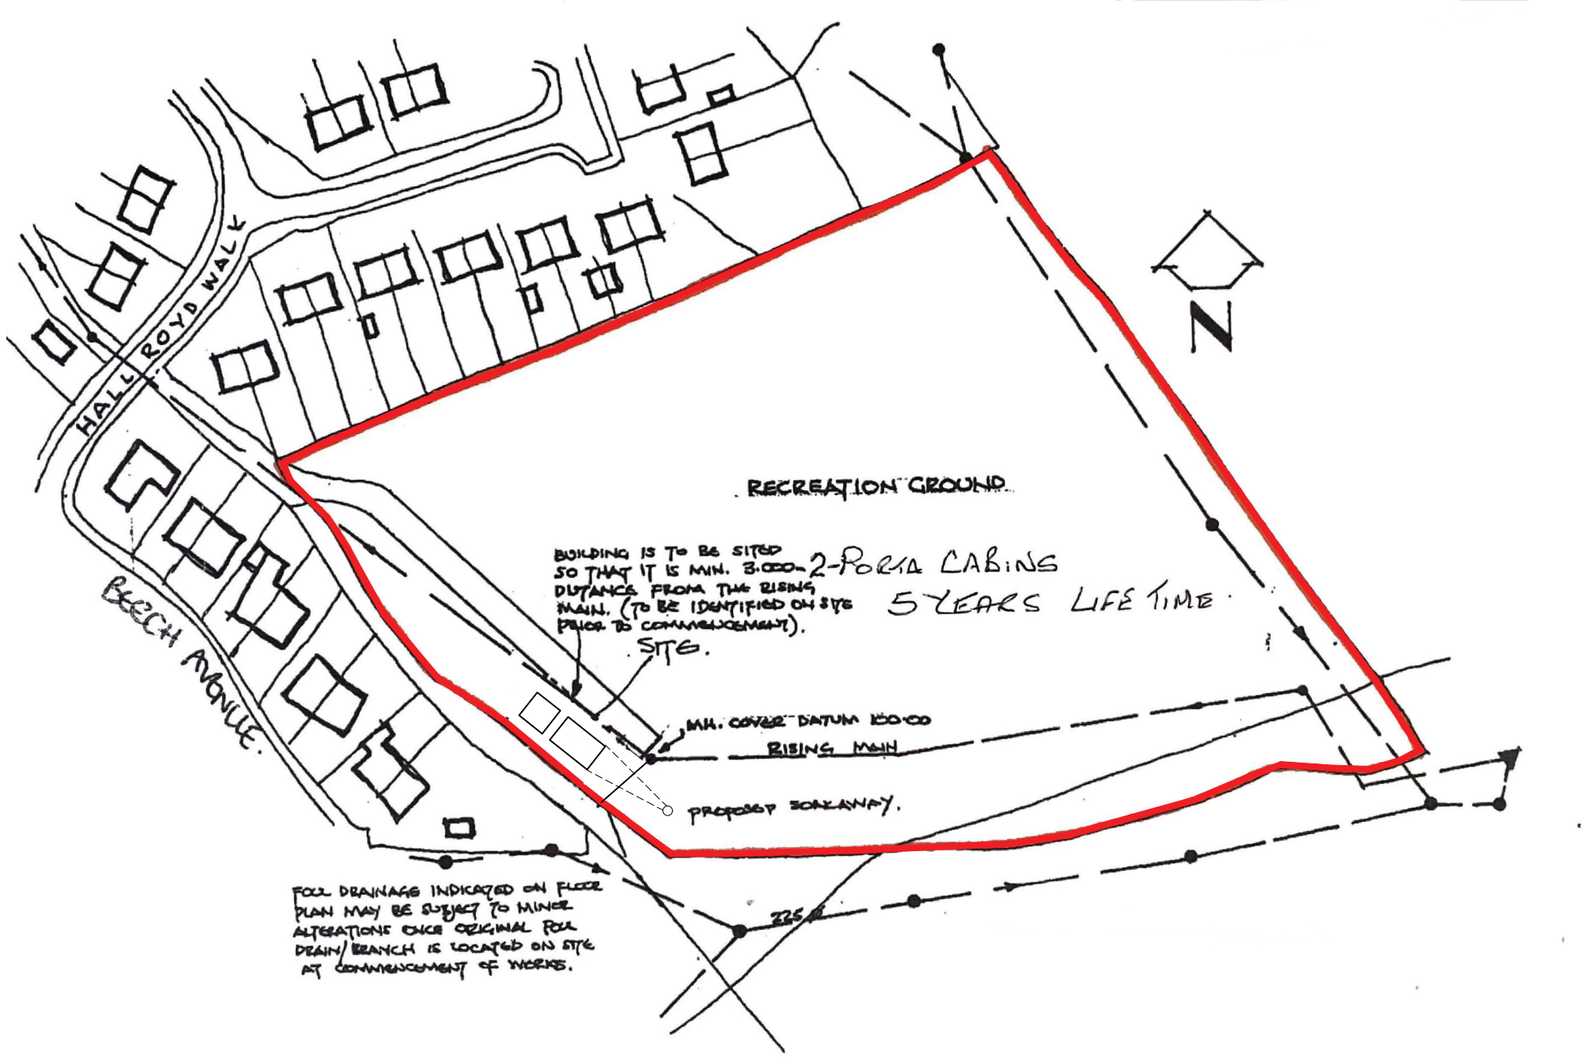


Location Plan

0m 12.5 25 37.5 50 62.5 75 87.5 100 112.5 125

1:1250

PLANNING

Client Name
Silkstone Common Miners Welfare Ground

Project Title
Proposed Portacabins

Drawing Title
Location Plan

Drawn By	Reviewed By	Scale @ A3	Date
		1:1250	Nov 22

Drawing No.	Revision
10 002	