
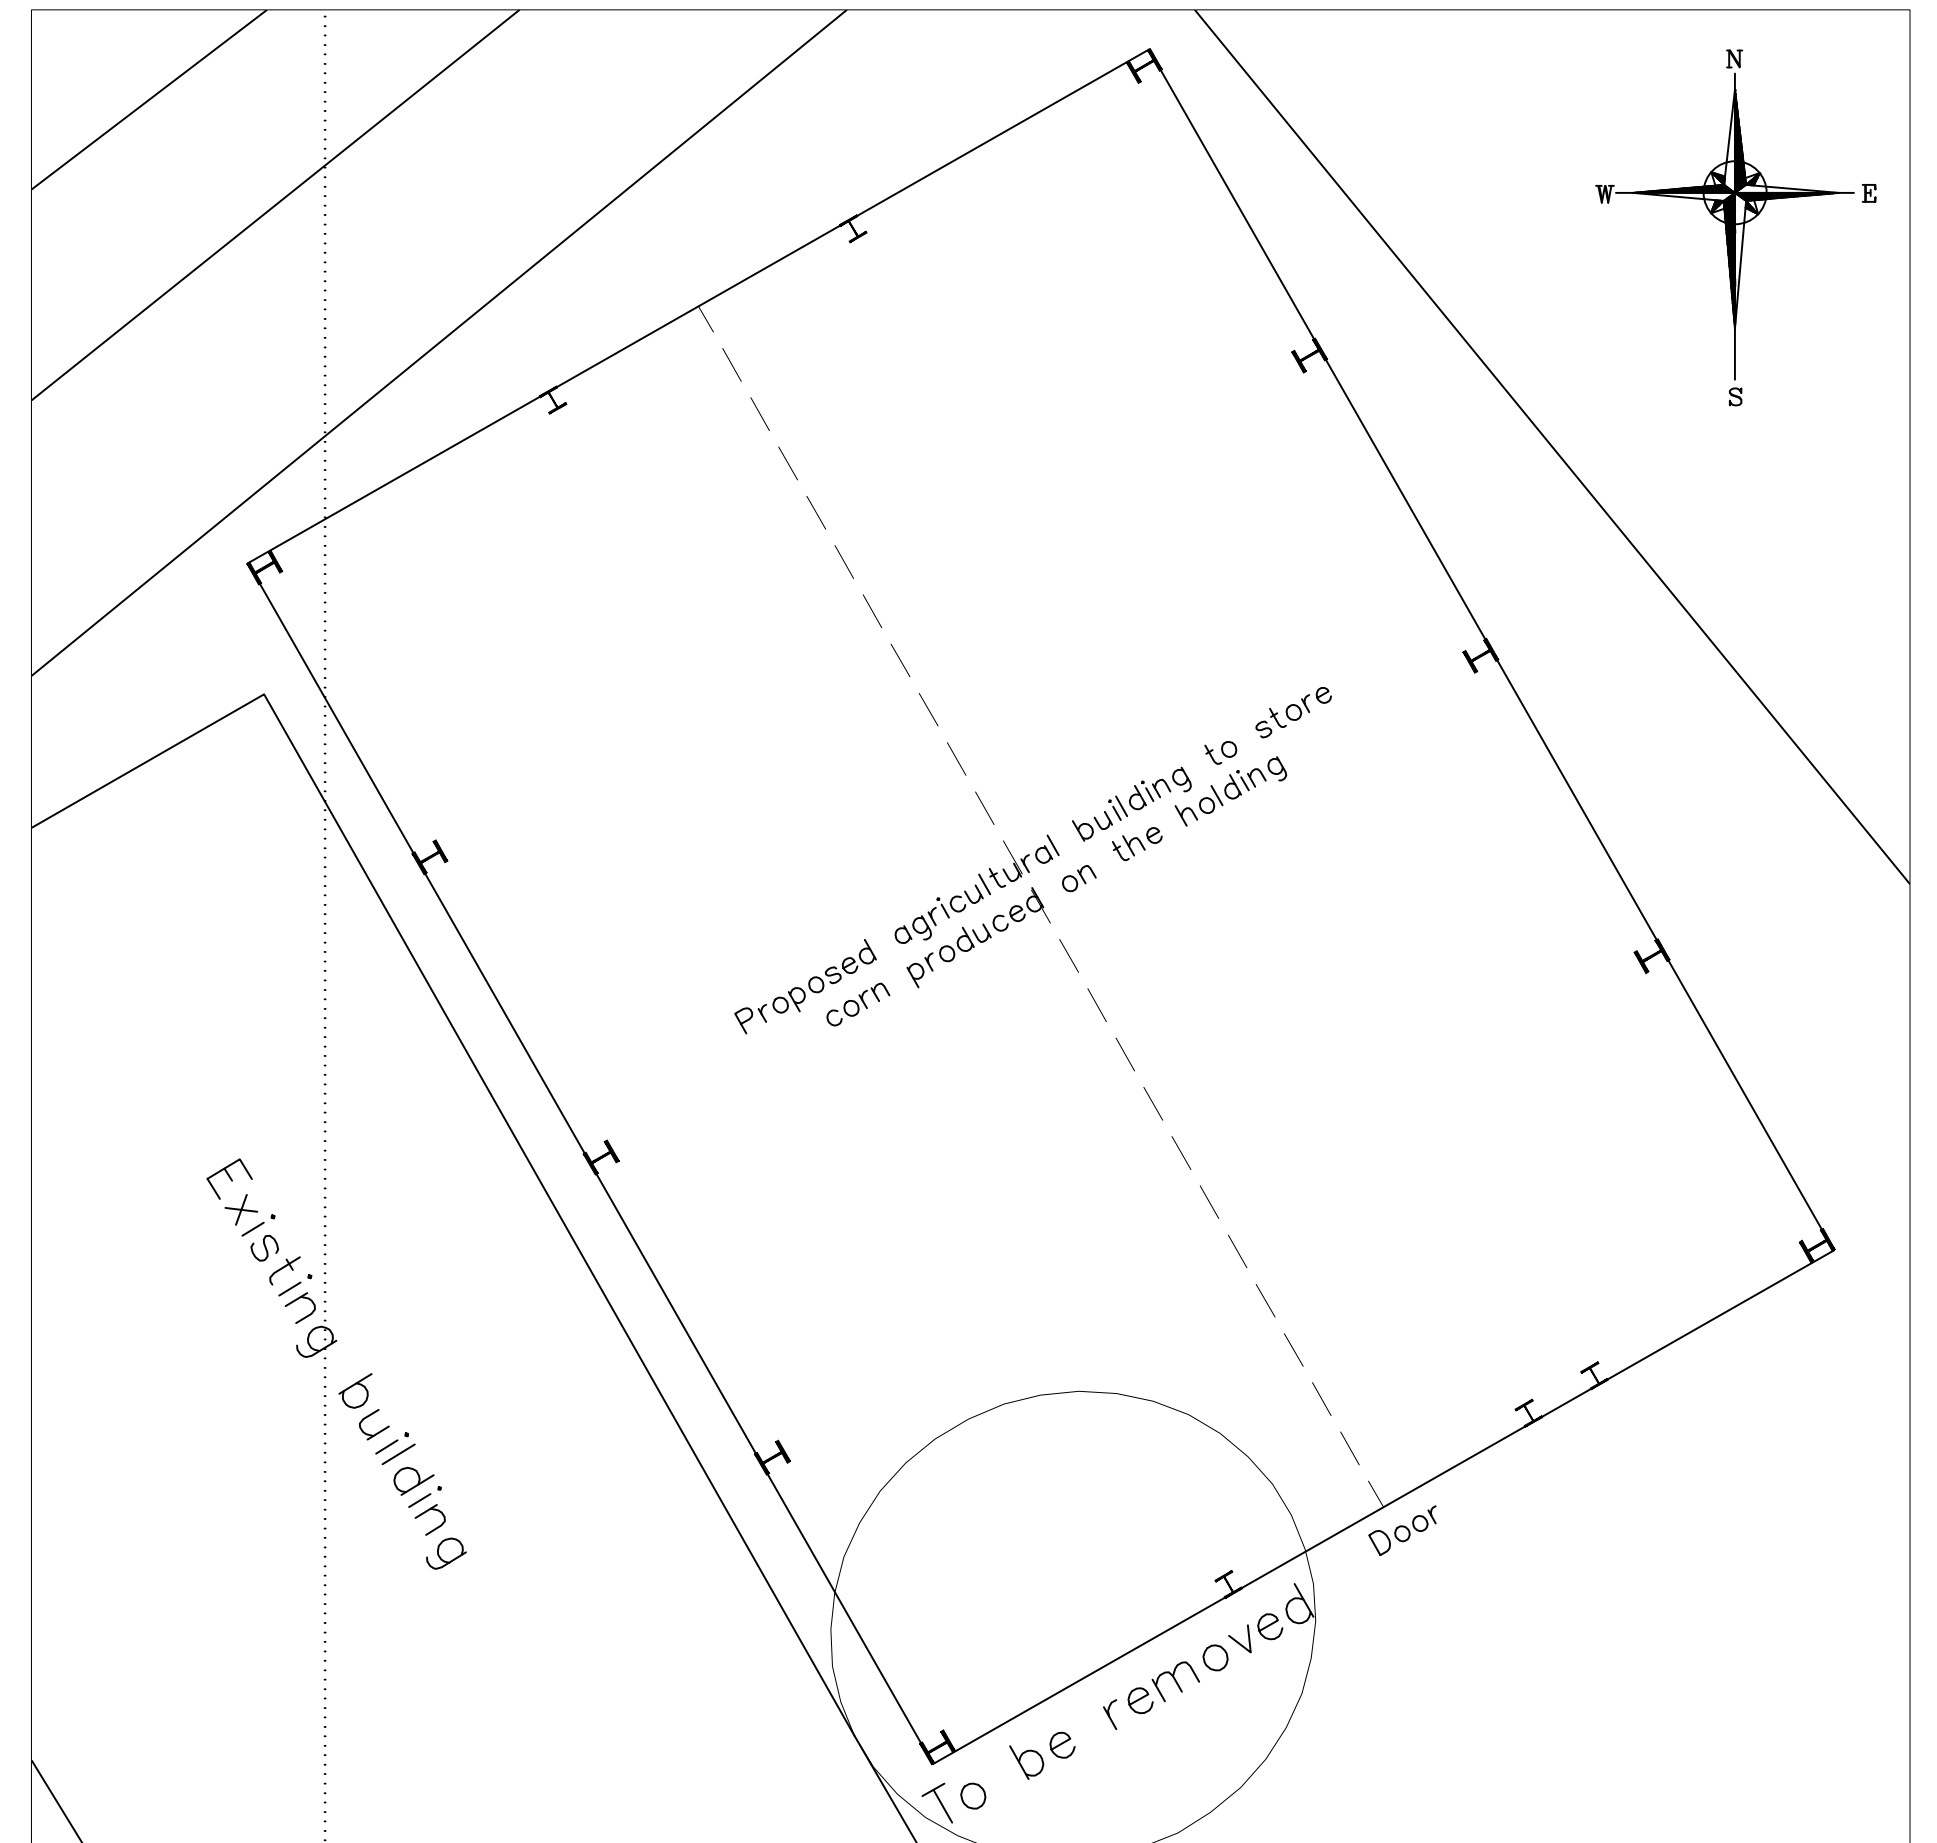
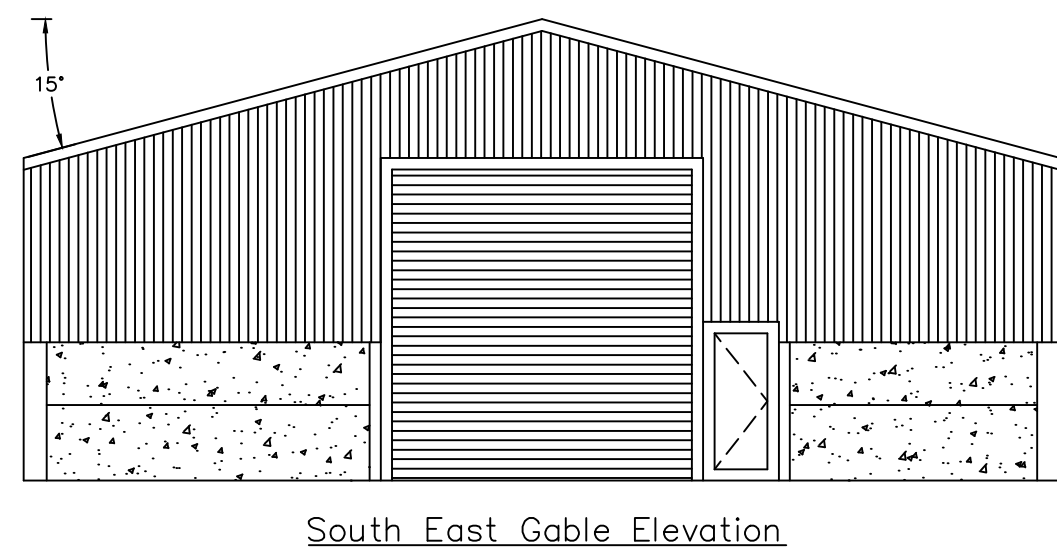
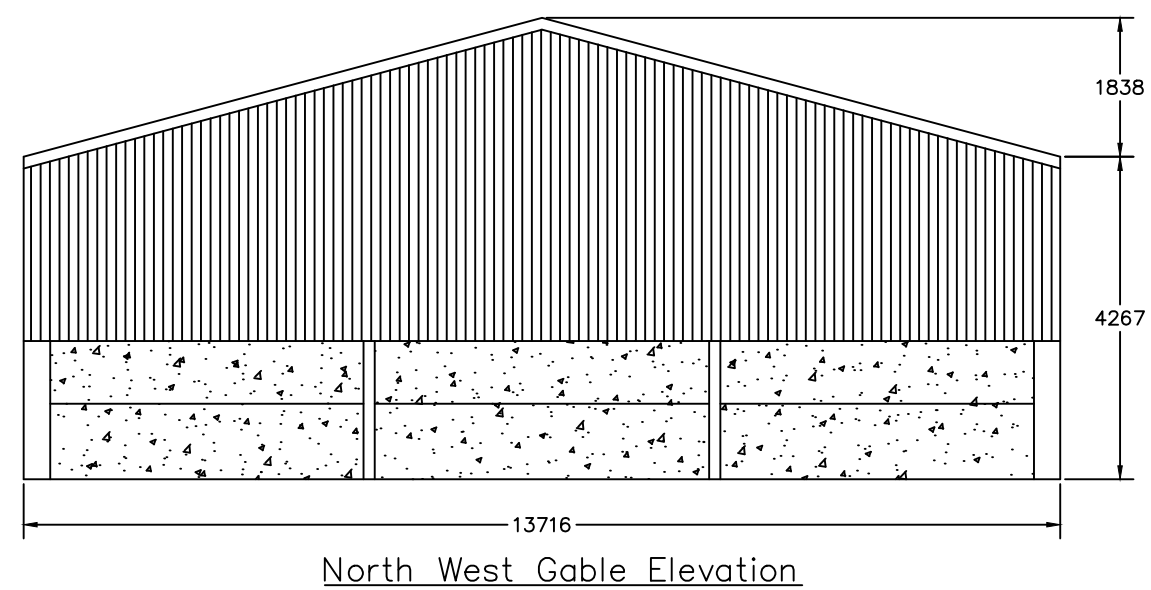
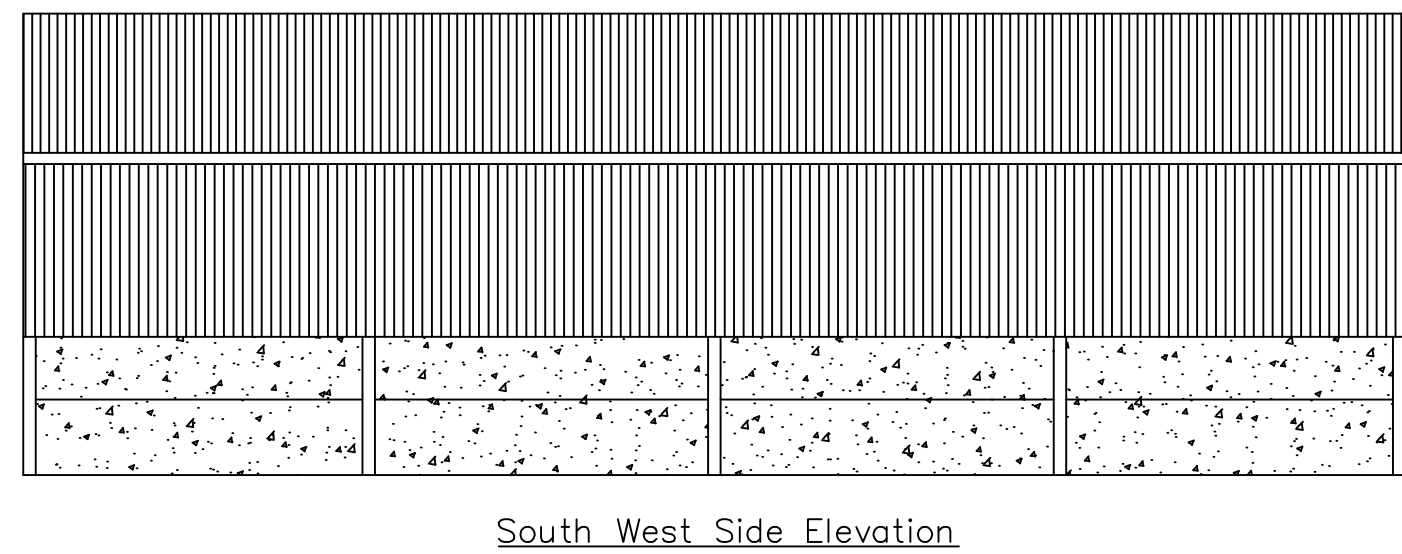


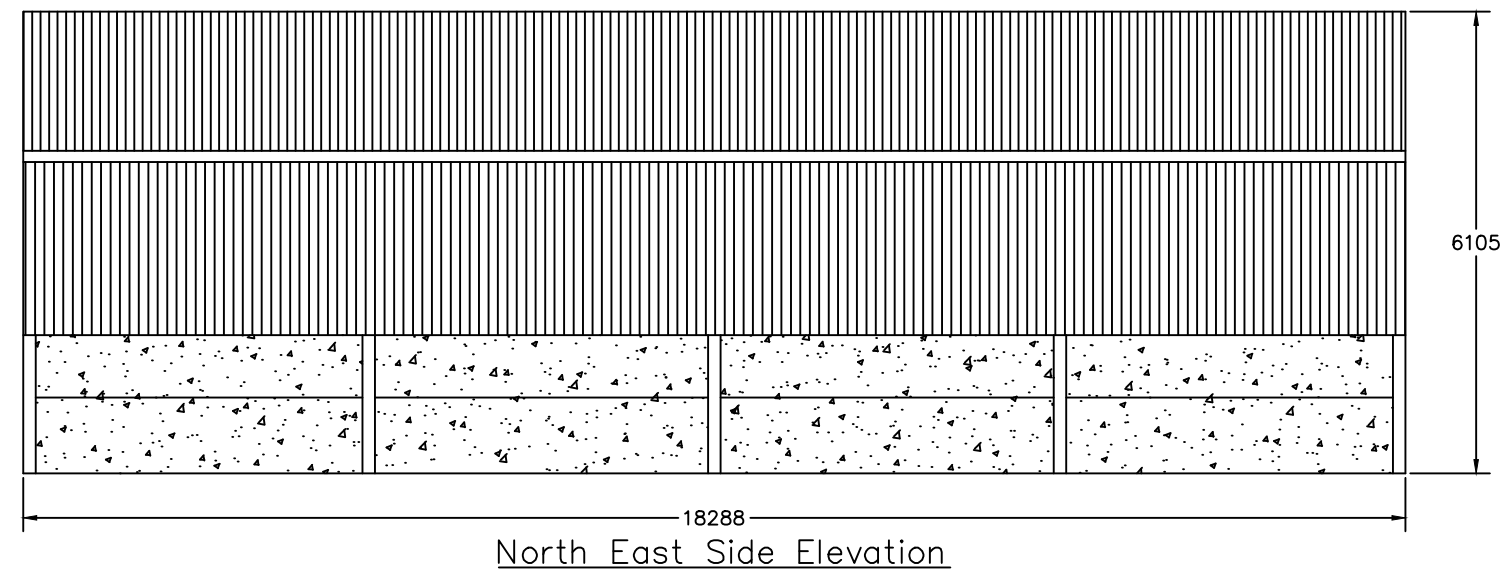

Roof sheeting to be natural coloured fibre cement sheeting

Vertical cladding to be polyester coated box profile steel sheeting, coloured Goosewing Grey (10A05)

Below cladding to be pre-stressed concrete panels

All dimensions shown in mm

Rev.	Revision Description	Drn	Chkd	Appd	Date
© Copyright					
A & H Structures Ltd					
Narlow Works, Thorpe, ASHBOURNE. DE6 2AT Tel: 01335 350419 Fax: 01335 350533					
Client:					
Mr S White Sycamore Farm, Wortley, Sheffield, S35 7DH					
Project:					
Proposed Corn Store Building at Northorpe Farm, Hermit Hill, S35 7DF					
Title:					
Elevation Details					
Drawn by: Joanne Stanley		Designed by:		Checked:	
Date: 23.05.19		Index No.:		Approved:	
Scales: 1:100 @ A2					
Drawing No:					Revision
1327-003					