
Peter Thompson M.B.I.A.T.

Architectural Design Consultant Ltd.
Tel & Fax: 01226 201391
Mobile: 07973 251730
e-mail: peter_thompson@hotmail.co.uk

Linwood
Barnsley Road
Dodworth
Barnsley S75 3JR

PROPOSED SECURITY OFFICE
KOYO BEARINGS LTD
ELMHIRST LANE
DODWORTH

SITE PLAN 1:500

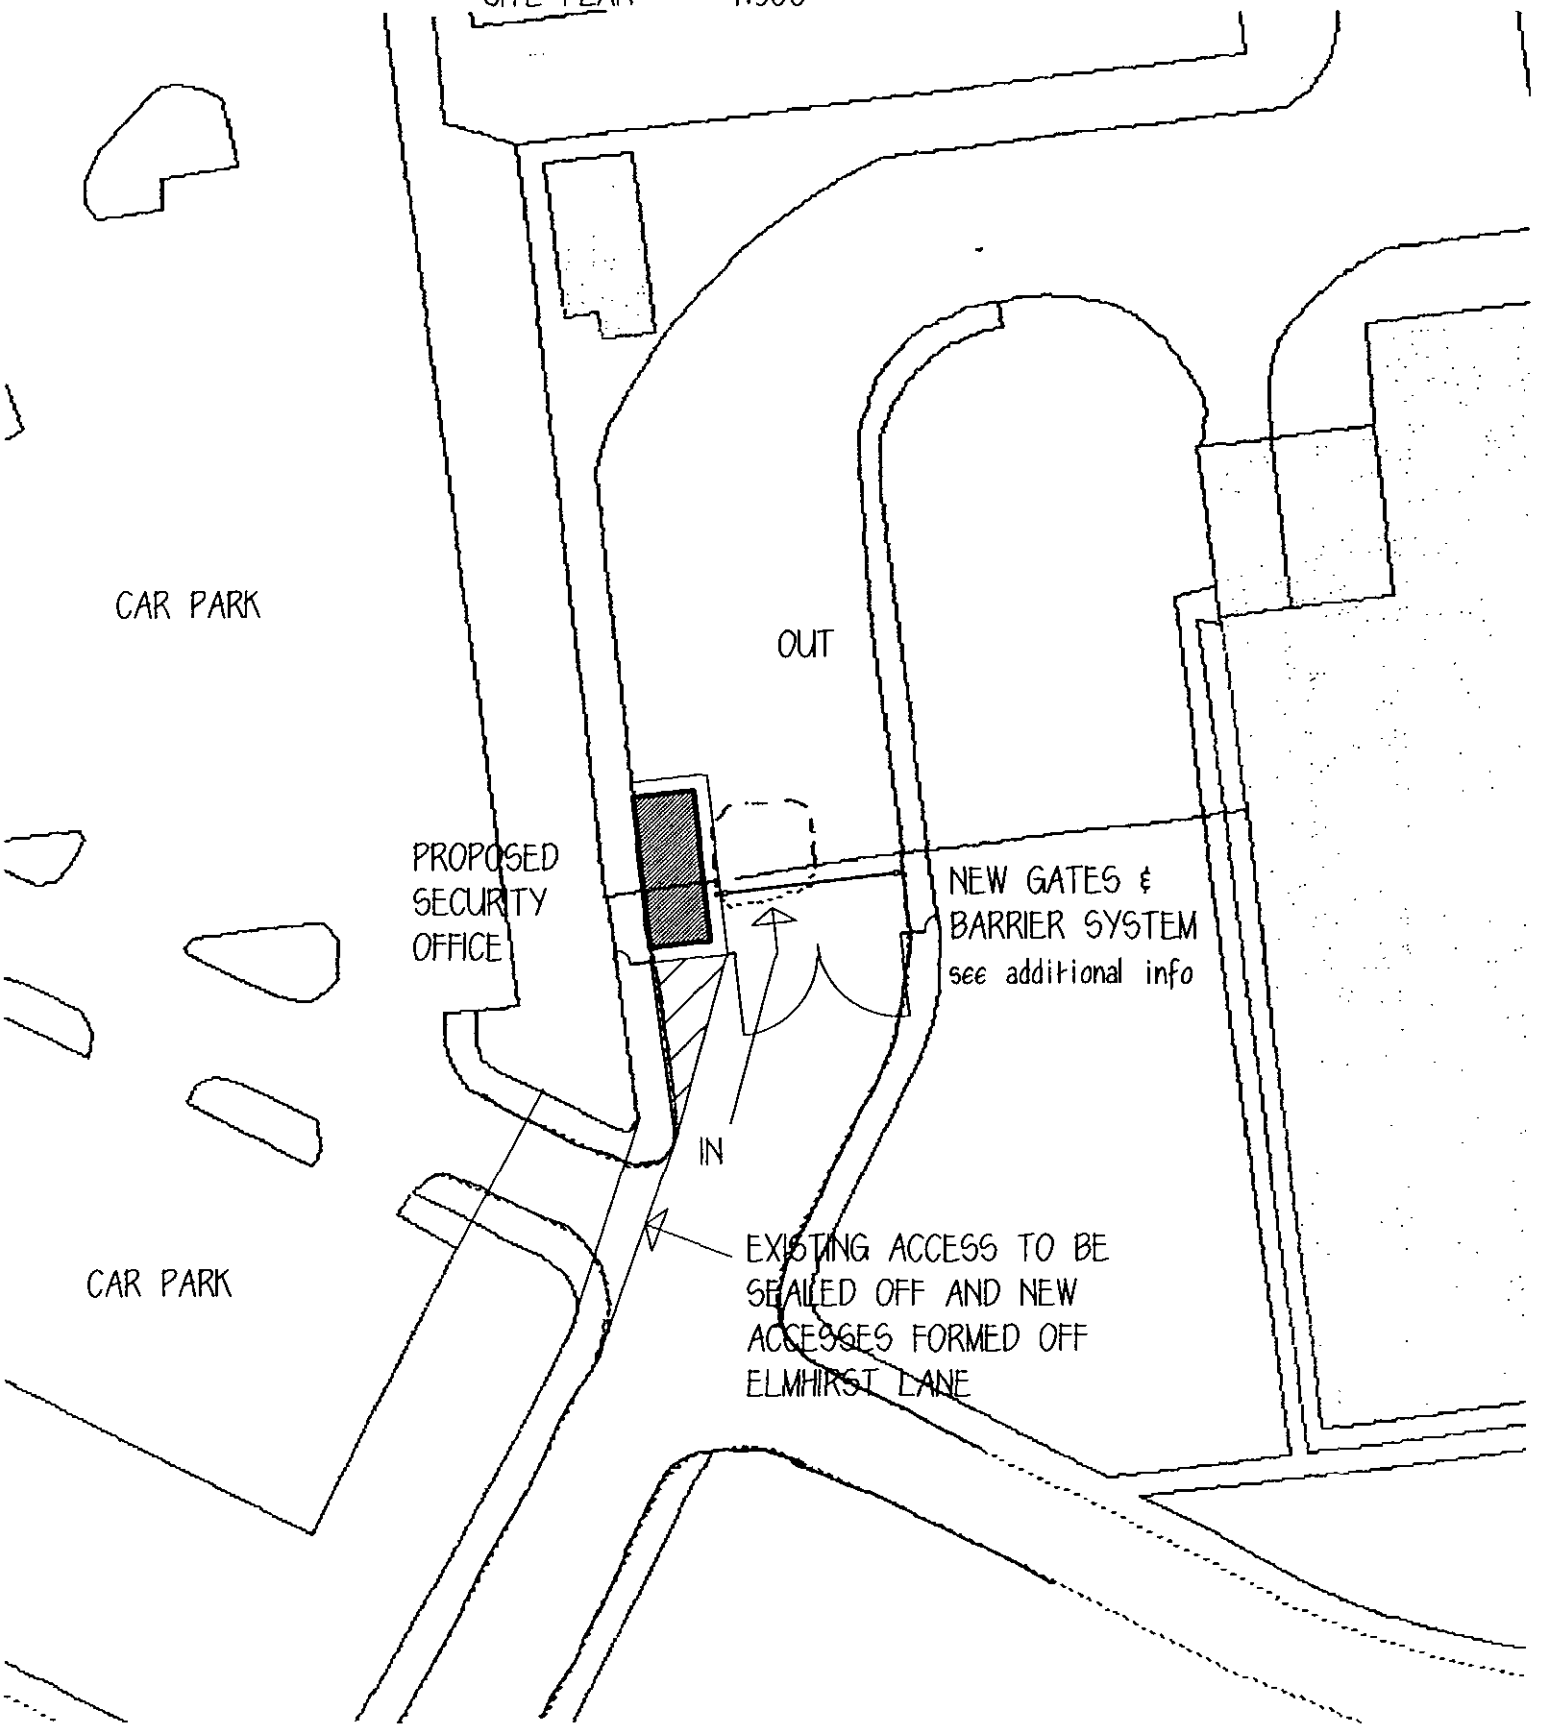

PROPOSED SECURITY OFFICE
KOYO BEARINGS LTD
ELMHIRST LANE
DODWORTH
SITE PLAN 1:500

Peter Thompson M.B.I.A.T.

Architectural Design Consultant Ltd.
Tel & Fax: 01226 201391
Mobile: 07973 251730
e-mail: peter-thompson@hotmail.co.uk

PROPOSED NEW SECURITY OFFICE, BARRIER & GATE SYSTEM AND ACCESSES TO CARPARK KOYO BEARINGS LTD. ELMHIRST LANE, DODWORTH, SITE PLAN 1:1250

Linwood
Barnsley Road
Dodworth
Barnsley S75 3JR

