

DRG. 2862 | 2863 | 10

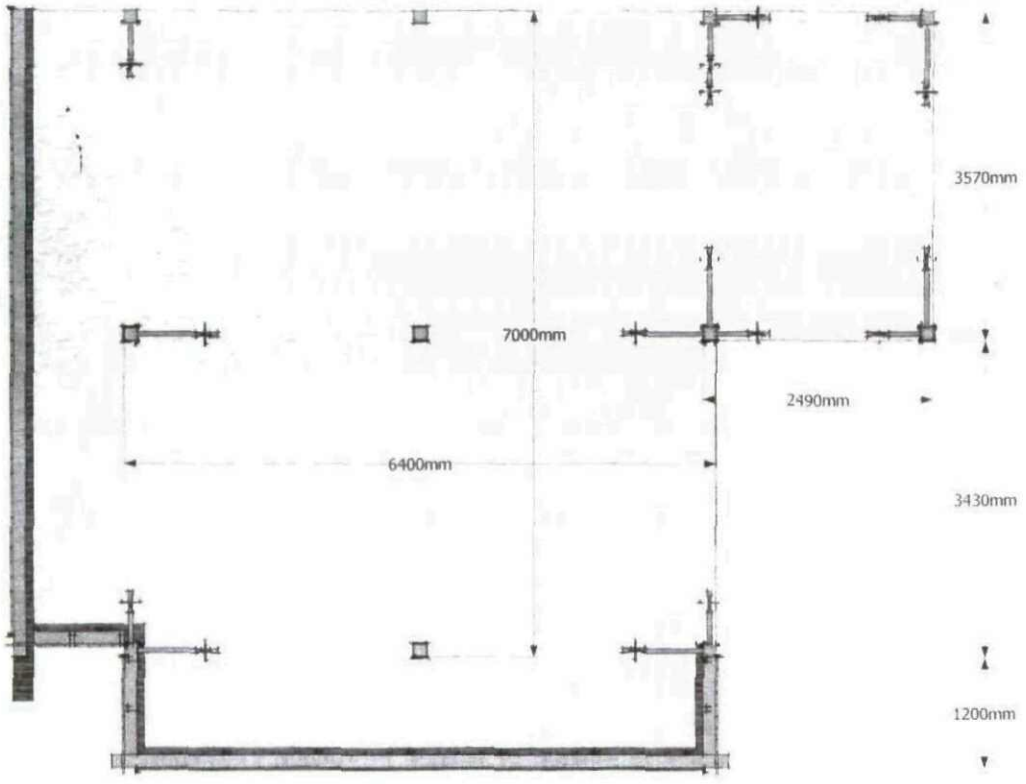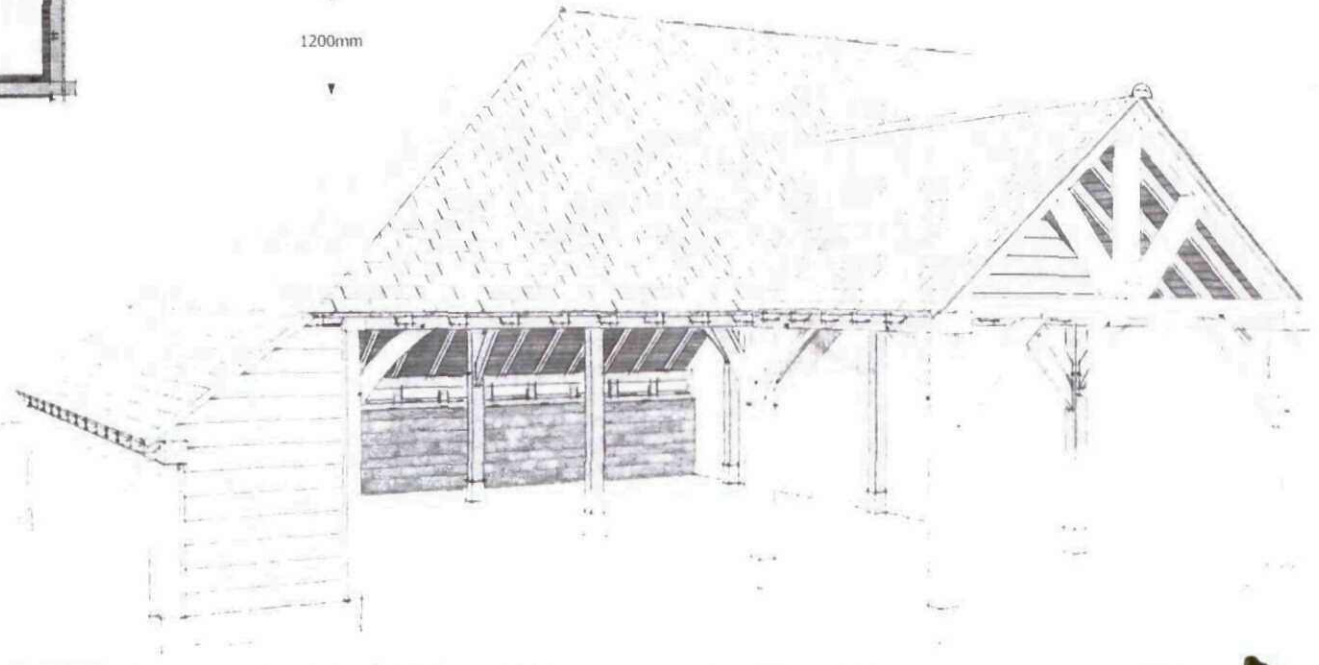


PRIME OAK
www.primeoak.co.uk

Whitehouse Farm, Whitehouse Lane
Swindon, South Staffordshire DY3 4PE
Tel: 01384 296611 Fax: 01384273118
www.primeoak.co.uk - info@primeoak.co.uk

# Mr & Mrs Rigby

Carport - 40° Roof Pitch Date:15/04/11

All rights reserved. Prime Oak Buildings Limited ("Prime Oak") has asserted their right pursuant to s. 77 Copyright, Designs & Patents Act 1988 to be identified as the author of this work. The copyright in this drawing vests with Prime Oak and may only be reproduced with permission.

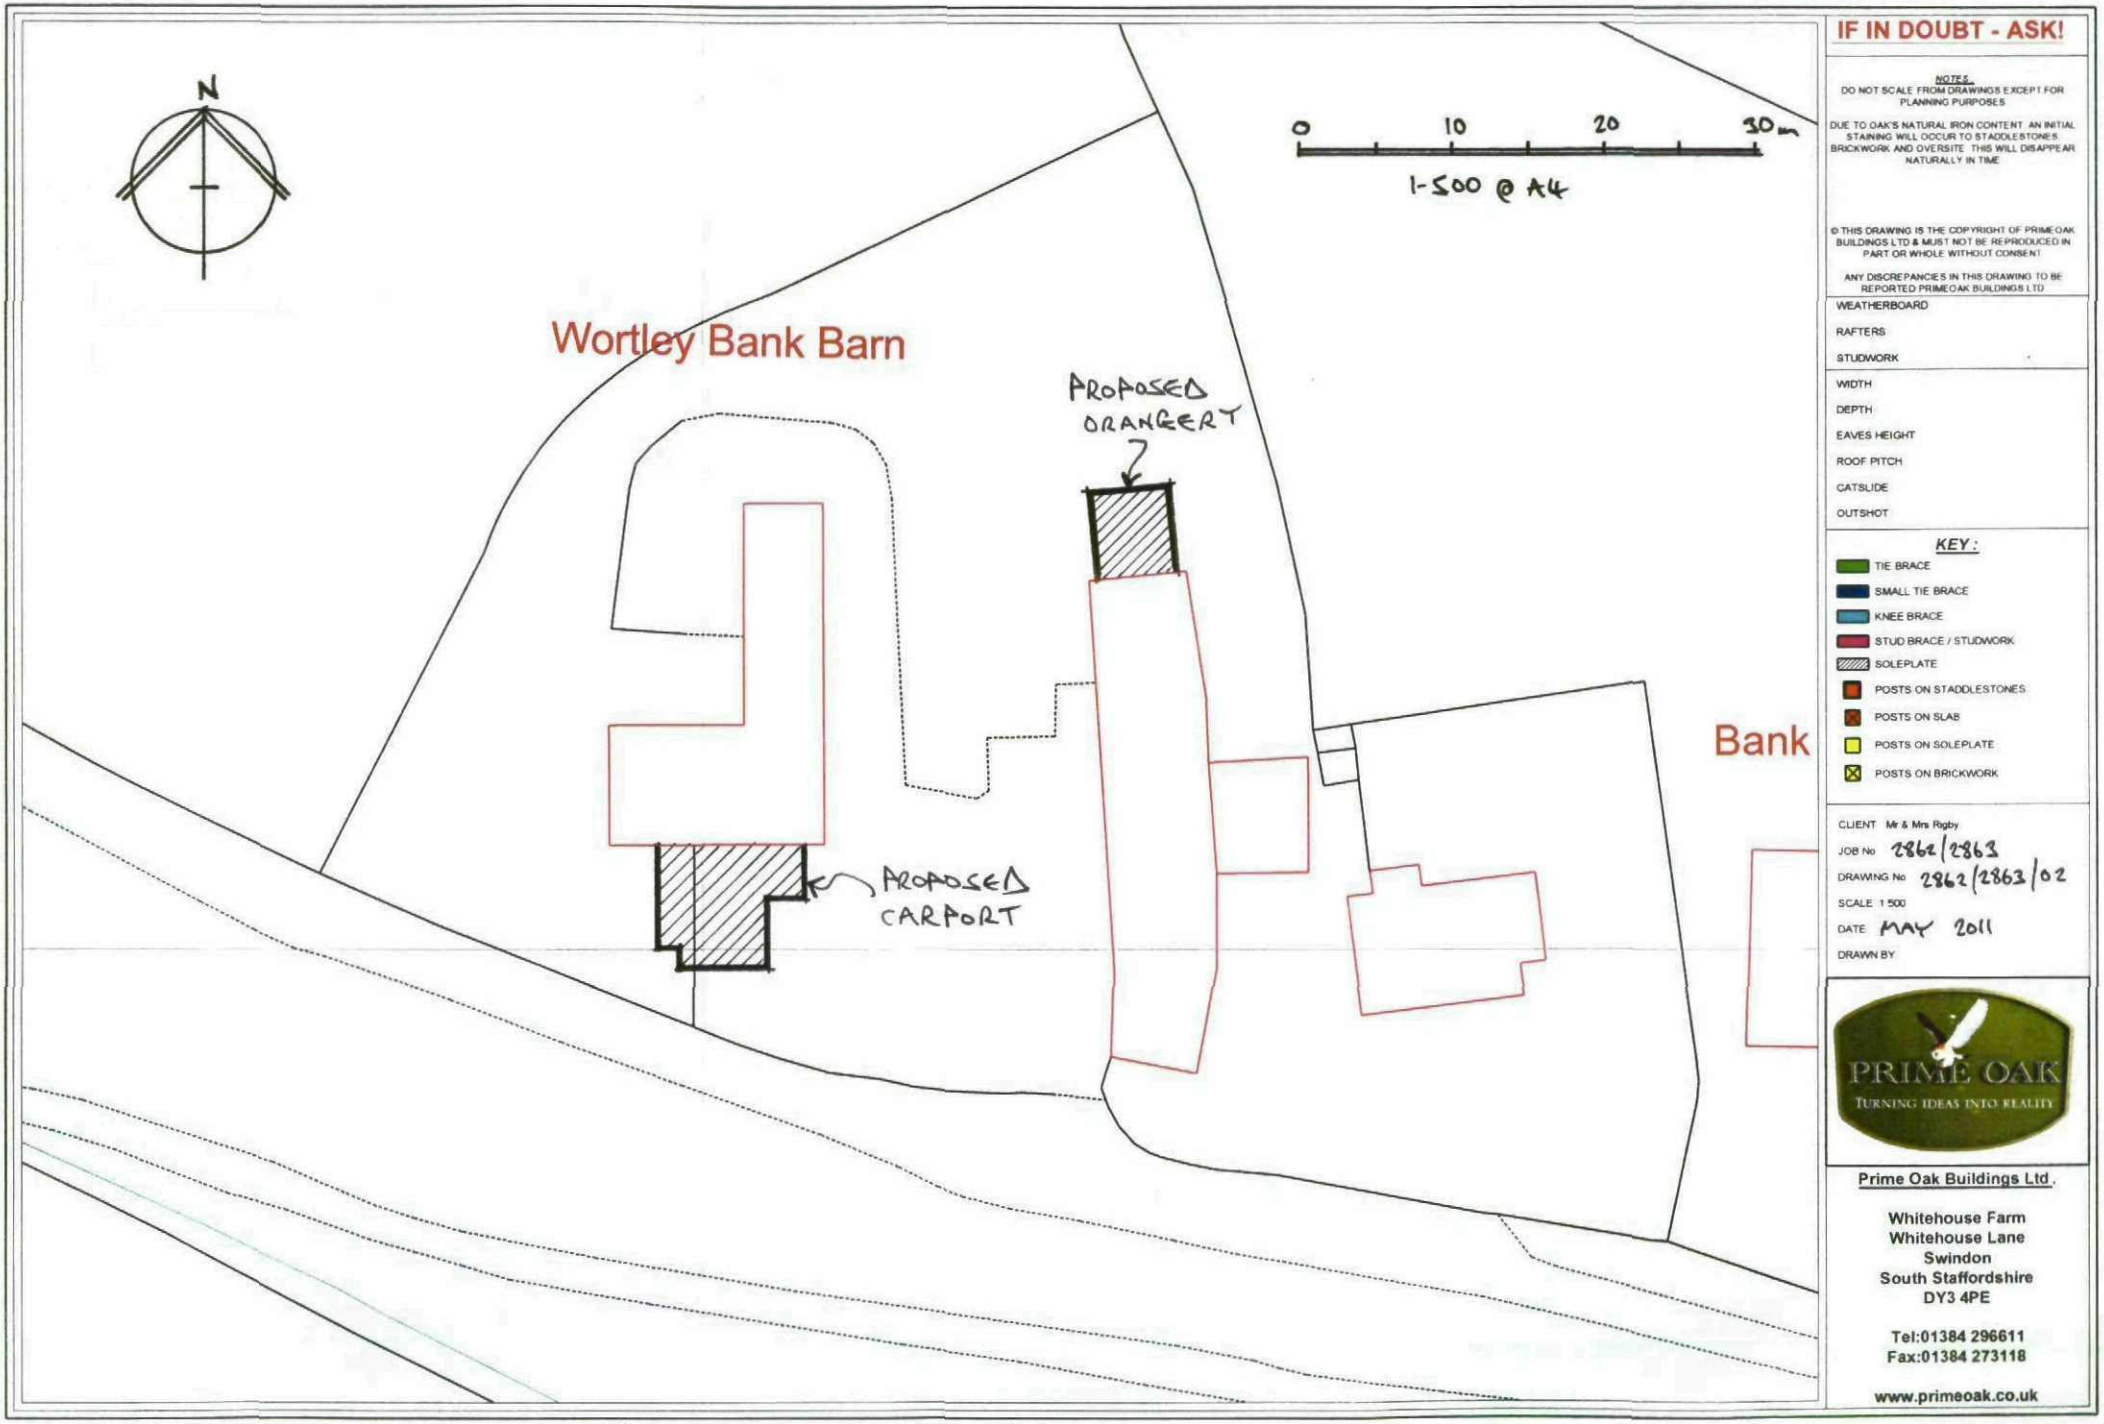


**IF IN DOUBT - ASK!**

NOTES
DO NOT SCALE FROM DRAWINGS EXCEPT FOR PLANNING PURPOSES

DUE TO OAK'S NATURAL IRON CONTENT AN INITIAL STAINING WILL OCCUR TO STADDLESTONES BRICKWORK AND OVERSITE THIS WILL DISAPPEAR NATURALLY IN TIME

© THIS DRAWING IS THE COPYRIGHT OF PRIME OAK BUILDINGS LTD & MUST NOT BE REPRODUCED IN PART OR WHOLE WITHOUT CONSENT

ANY DISCREPANCIES IN THIS DRAWING TO BE REPORTED PRIMEOAK BUILDINGS LTD

WEATHERBOARD
RAFTERS
STUDWORK

WIDTH
DEPTH
EAVES HEIGHT
ROOF PITCH
GATSLIDE
OUTSHOT

**KEY:**

- TIE BRACE
- SMALL TIE BRACE
- KNEE BRACE
- STUD BRACE / STUDWORK
- SOLEPLATE
- POSTS ON STADDLESTONES
- POSTS ON SLAB
- POSTS ON SOLEPLATE
- POSTS ON BRICKWORK

CLIENT Mr & Mrs Rigby
JOB No 2862/2863
DRAWING No 2862/2863/02
SCALE 1:500
DATE MAY 2011
DRAWN BY


PRIME OAK
TURNING IDEAS INTO REALITY

**Prime Oak Buildings Ltd.**

Whitehouse Farm
Whitehouse Lane
Swindon
South Staffordshire
DY3 4PE

Tel:01384 296611
Fax:01384 273118

www.primeoak.co.uk

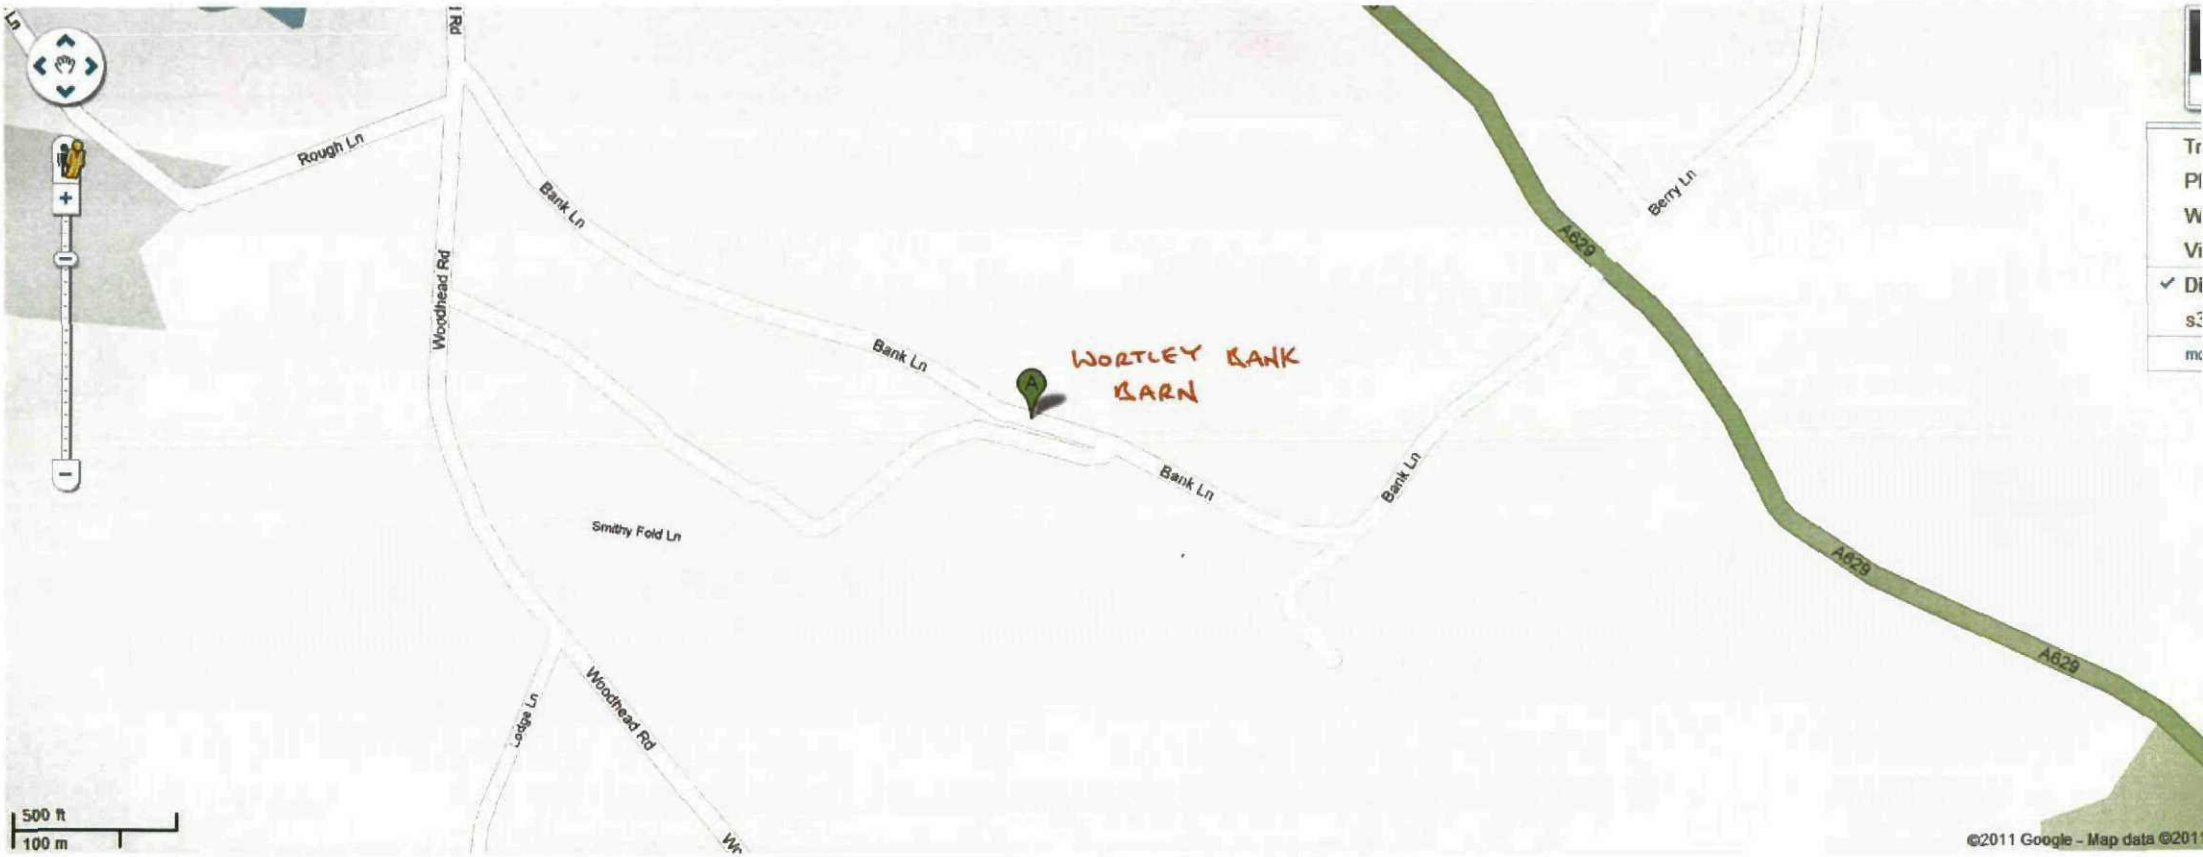
Rough Ln
Bank Ln
Woodhead Rd
Bank Ln
WORTLEY BANK BARN
Bank Ln
Bank Ln
Berry Ln
A629
A629
A629
Smithy Fold Ln
Woodhead Rd
500 ft
100 m
©2011 Google - Map data ©201