

THIS DRAWING IS COPYRIGHT OF: OLDROYD ASSOCIATES LTD
WE HEREBY GIVE PERMISSION FOR LOCAL AUTHORITIES TO
SCALE FROM THE DRAWING FOR THE PURPOSES OF OBTAINING
PLANNING PERMISSIONS
THE MAIN AND SUB CONTRACTORS MUST NOT SCALE FROM THE
DRAWING

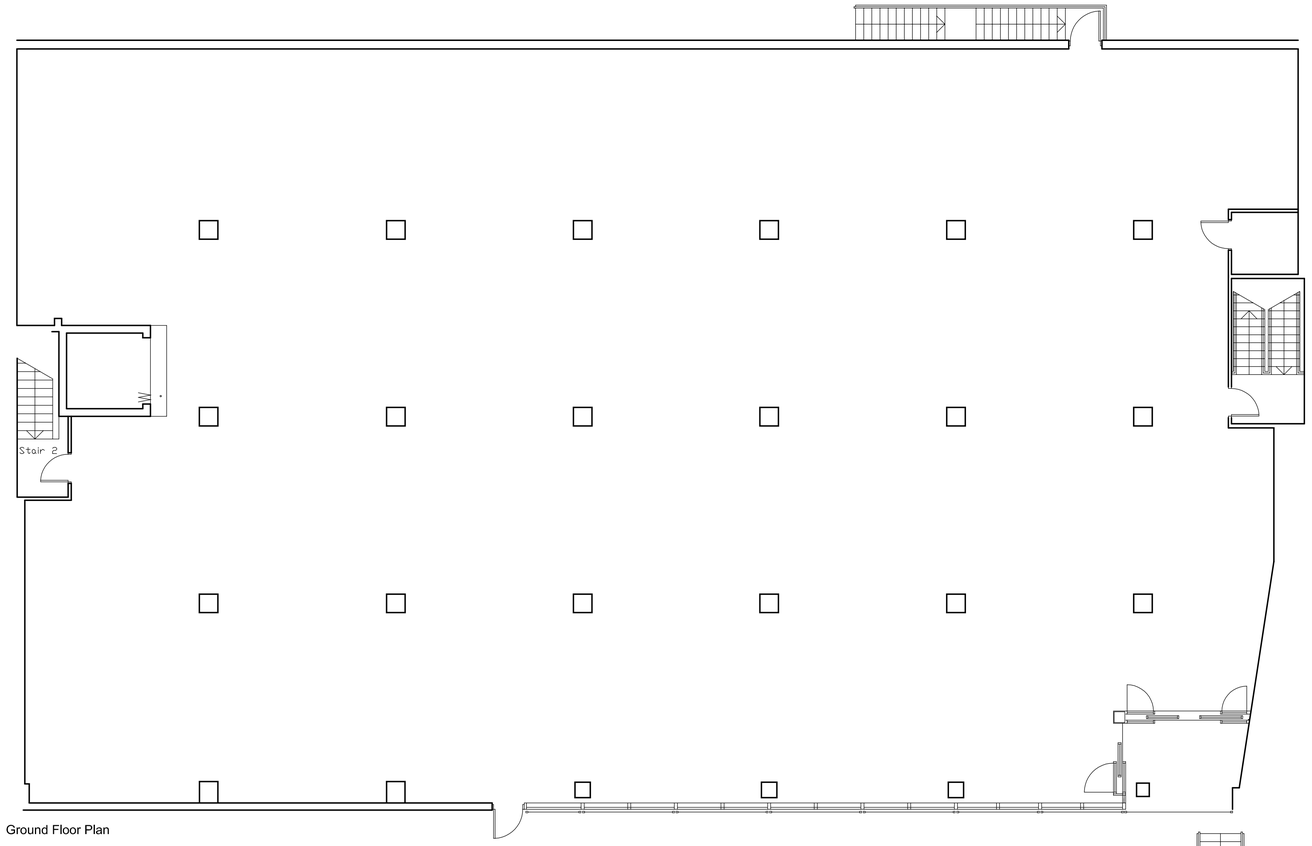

Ground Floor Plan

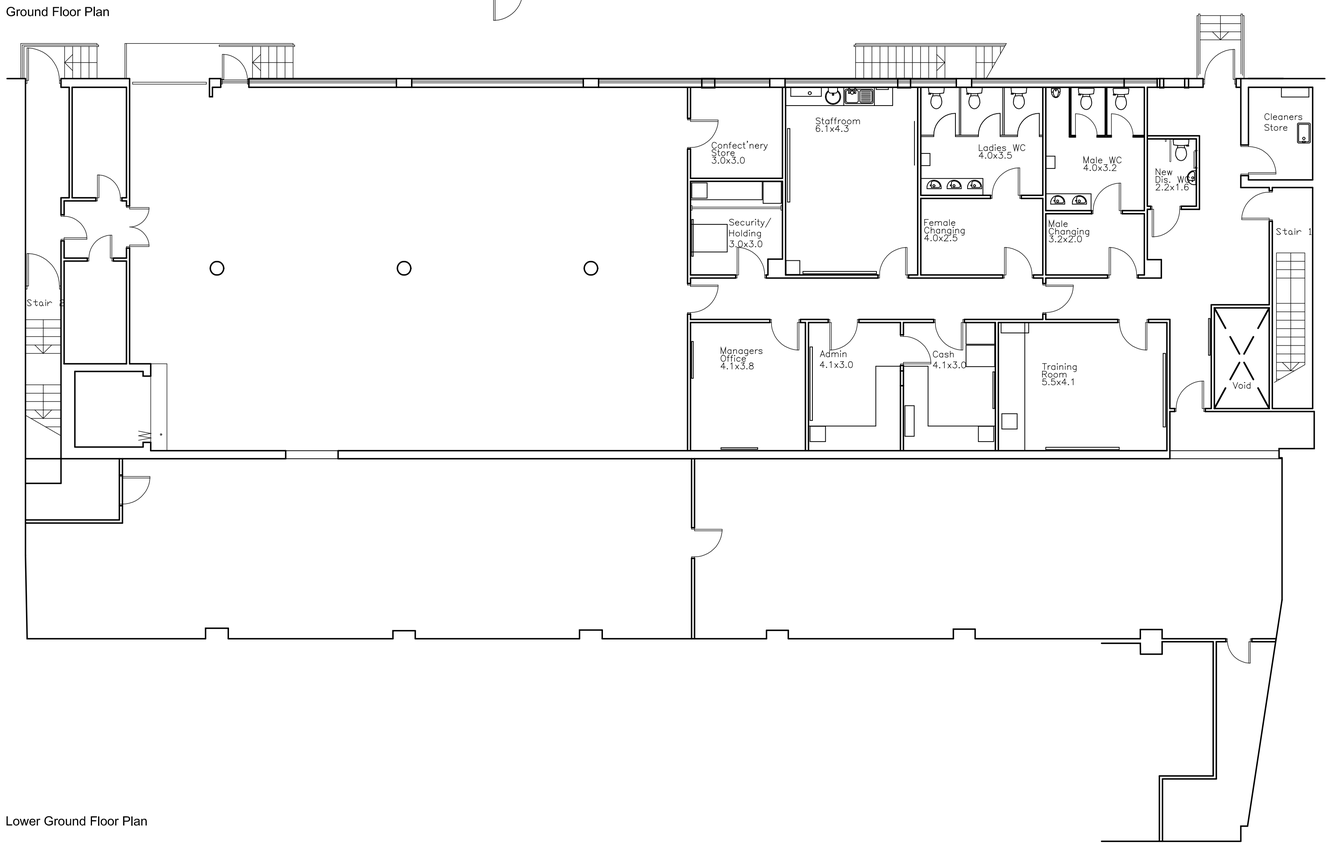

Lower Ground Floor Plan

PLANNING ISSUE

Rev A 00.00.00

OLDROYD ASSOCIATES ARCHITECTURAL DESIGN	Date 30.06.11	Job No. 11.07	Dwg No. 01	Rev. –
	Drawn ASM	Checked PGB	Scale 1:100	Page Format A1

Drawing: LOWER & GROUND FLOOR PLANS

Project: WOMBWELL STORE ONE TOUCH

Client: wilkinson

First & Second Floor, 55 Prospect Street, Alfreton, Derbyshire DE55 7GY Tel: 01773 833899 Fax: 01773 520327 Email: info@oldroyd-associates.co.uk
OLDROYD ASSOCIATES is a trading name of OLDROYD ASSOCIATES LTD, a limited liability company registered in England – No: 4896162