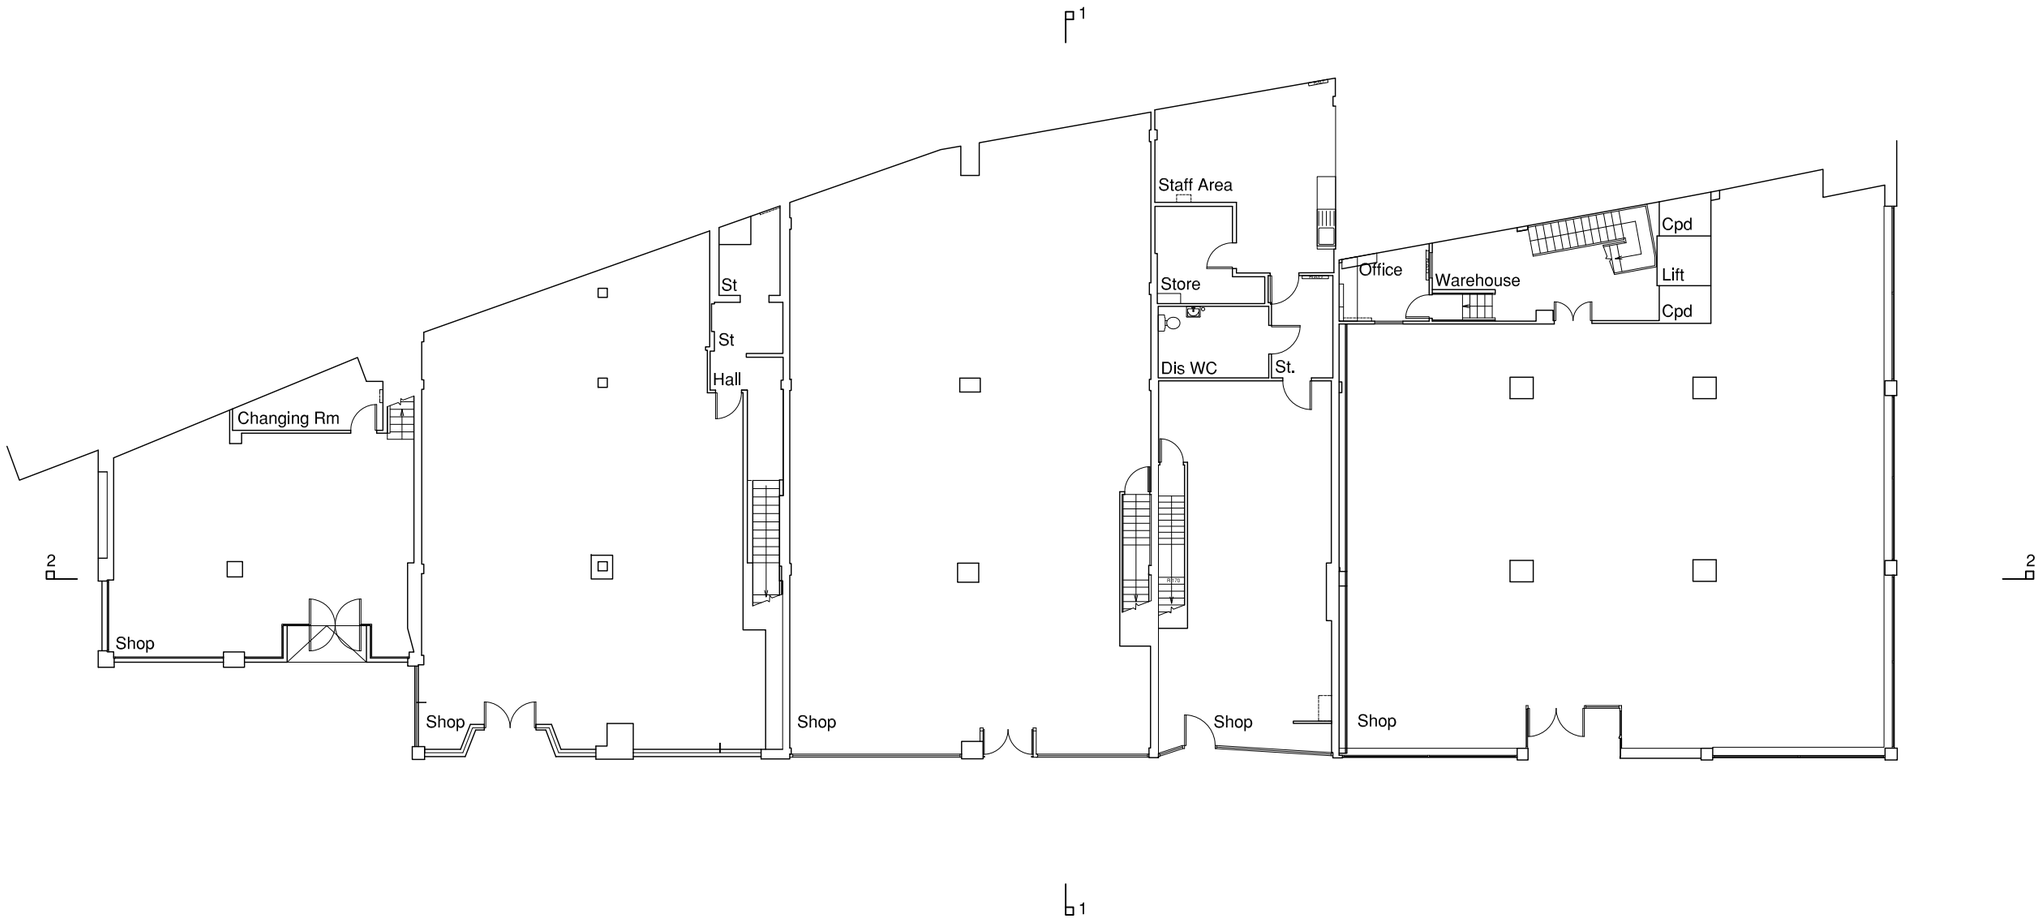

Notes:
- This drawing is copyright.
- Do not scale dimensions from this drawing.
- This drawing is to be read in conjunction with all other relevant drawings.
- All discrepancies on this drawing are to be reported to the architect.
- Do not modify any element of this drawing.
- Use drawing only for purpose(s) issued.

North Sign / Key Plan

0 2 4 6 8 10m

1:200 Scale

The following external model files are included within this drawing:

0mm 60mm

Rev	Date	Revision Notes	Dn	Rv
X	00/00/00		X	X

Client / Contractor

IBI Intelligence Buildings Infrastructure
www.ibigroup.com

Project
BETTER BARNSLEY TOWN CENTRE
NEW PUBLIC LIBRARY

Drawing Title
Existing Ground Floor Plan

Job Number	Drawing Originated Date	PAS 1192 Status Code
6742	09/03/16	-

Scale@A3	Purpose
1:200 @ A3	PLANNING

Drawing Number	Revision
BBTC_IBI_LR_A_F100_EX_PL_00	P1