




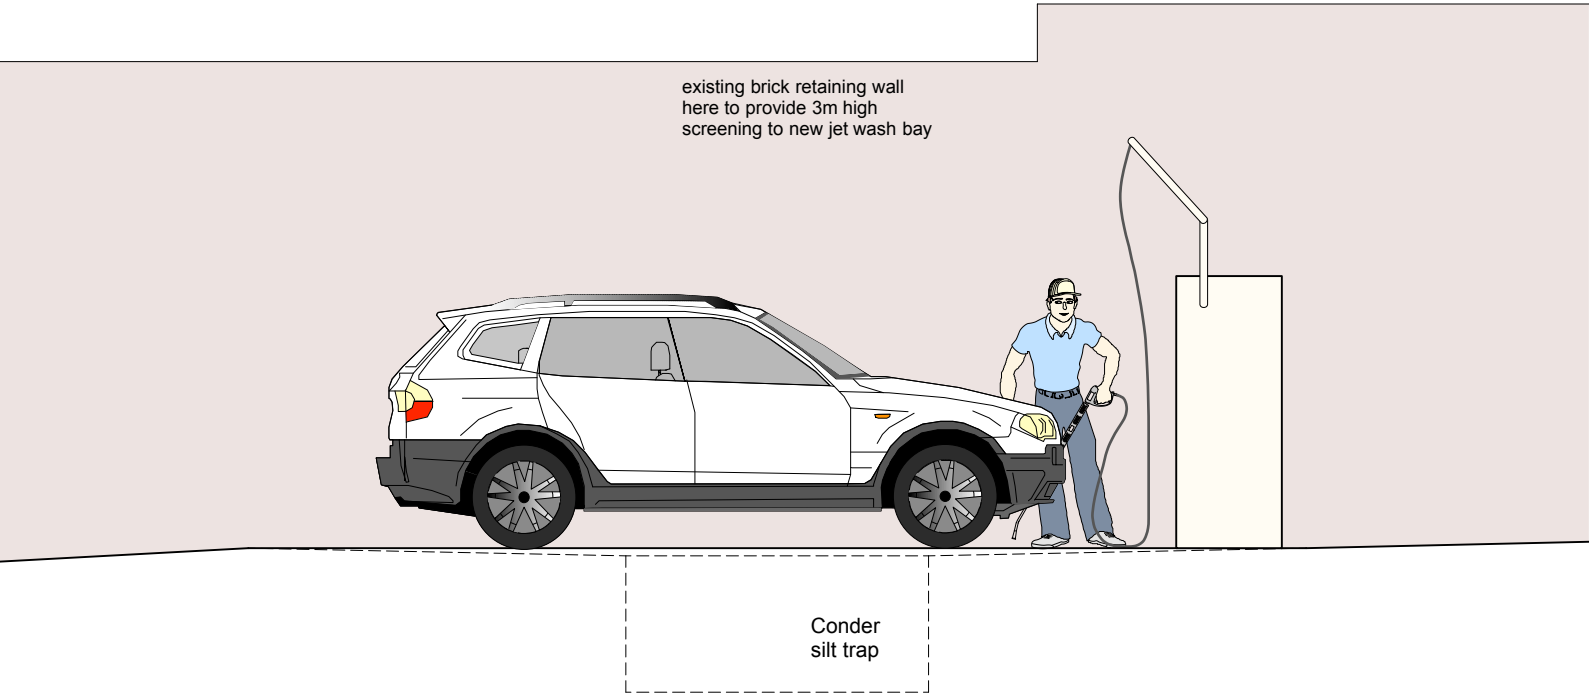

side elevation

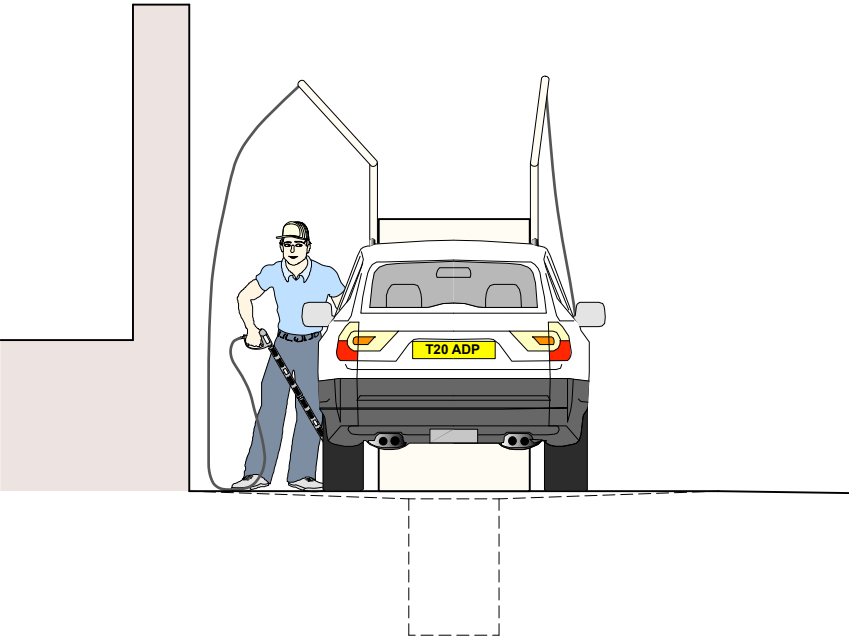

end elevation

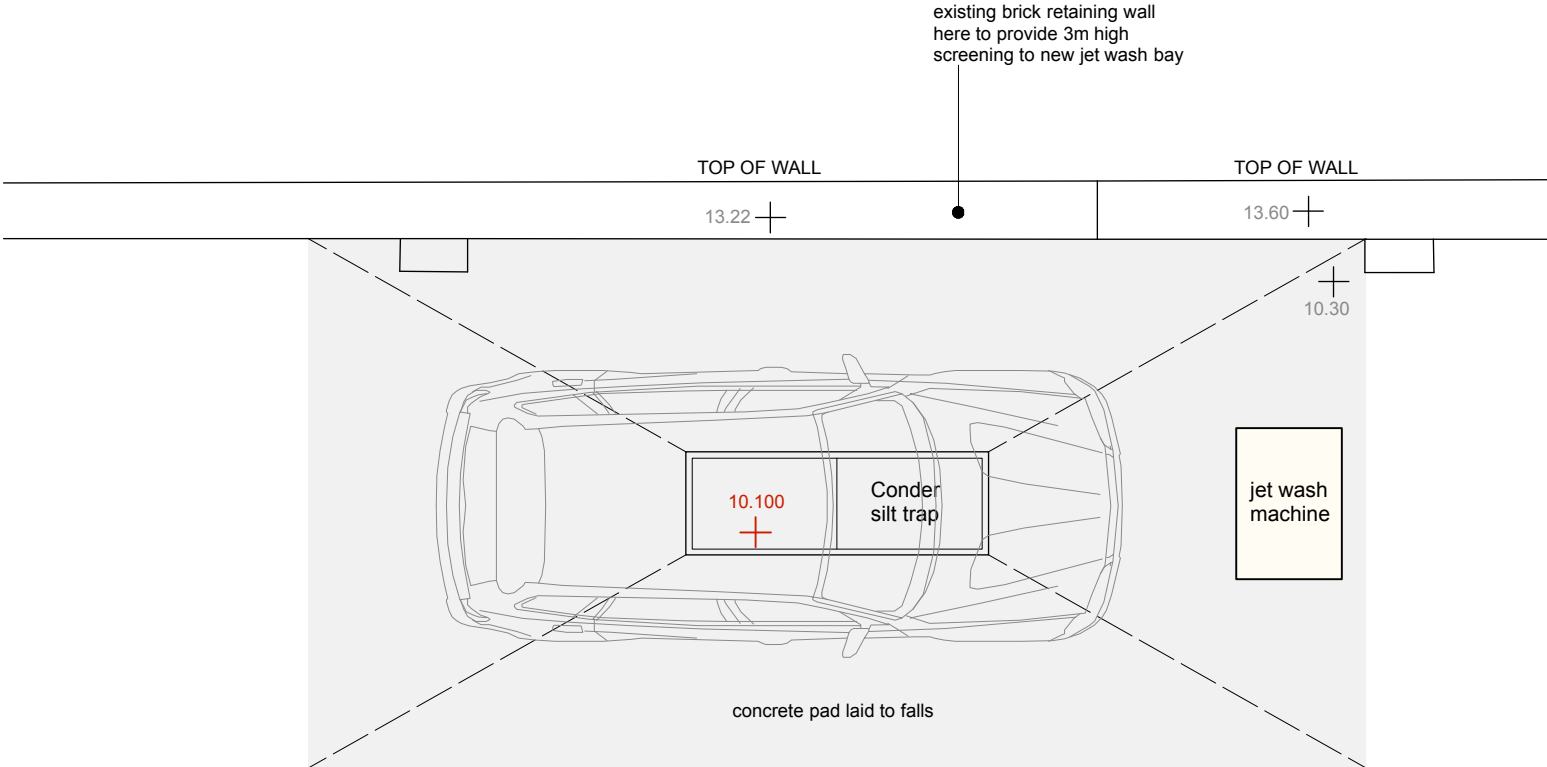

jet wash bay plan

This drawing has been prepared specifically for the purpose of obtaining Planning Permission and/or Building Regulation Approval. Its suitability for other purposes, without supplementary details and specifications cannot be guaranteed. The Permissions and/or Approvals are beyond the Architects control, and no guarantee that such will be granted is given or to be inferred by reason of the preparation of this drawing. Only figured dimensions are to be used. All dimensions to be checked on site. This drawing together with the design is the property and copyright of the Architect and must not be reproduced without prior written permission.

P01	Drawing originated	18.04.17	AS	AS
rev.	description	date	drawn	appvd



project Proposed redevelopment of
Turnpike Filling Station
at
Wakefield Road
Staincross, Barnsley, S75 6JX
for
SK Fuel Ltd

title	jet wash bay details
number	15105D-06-P01
scale	1:100
size	A3