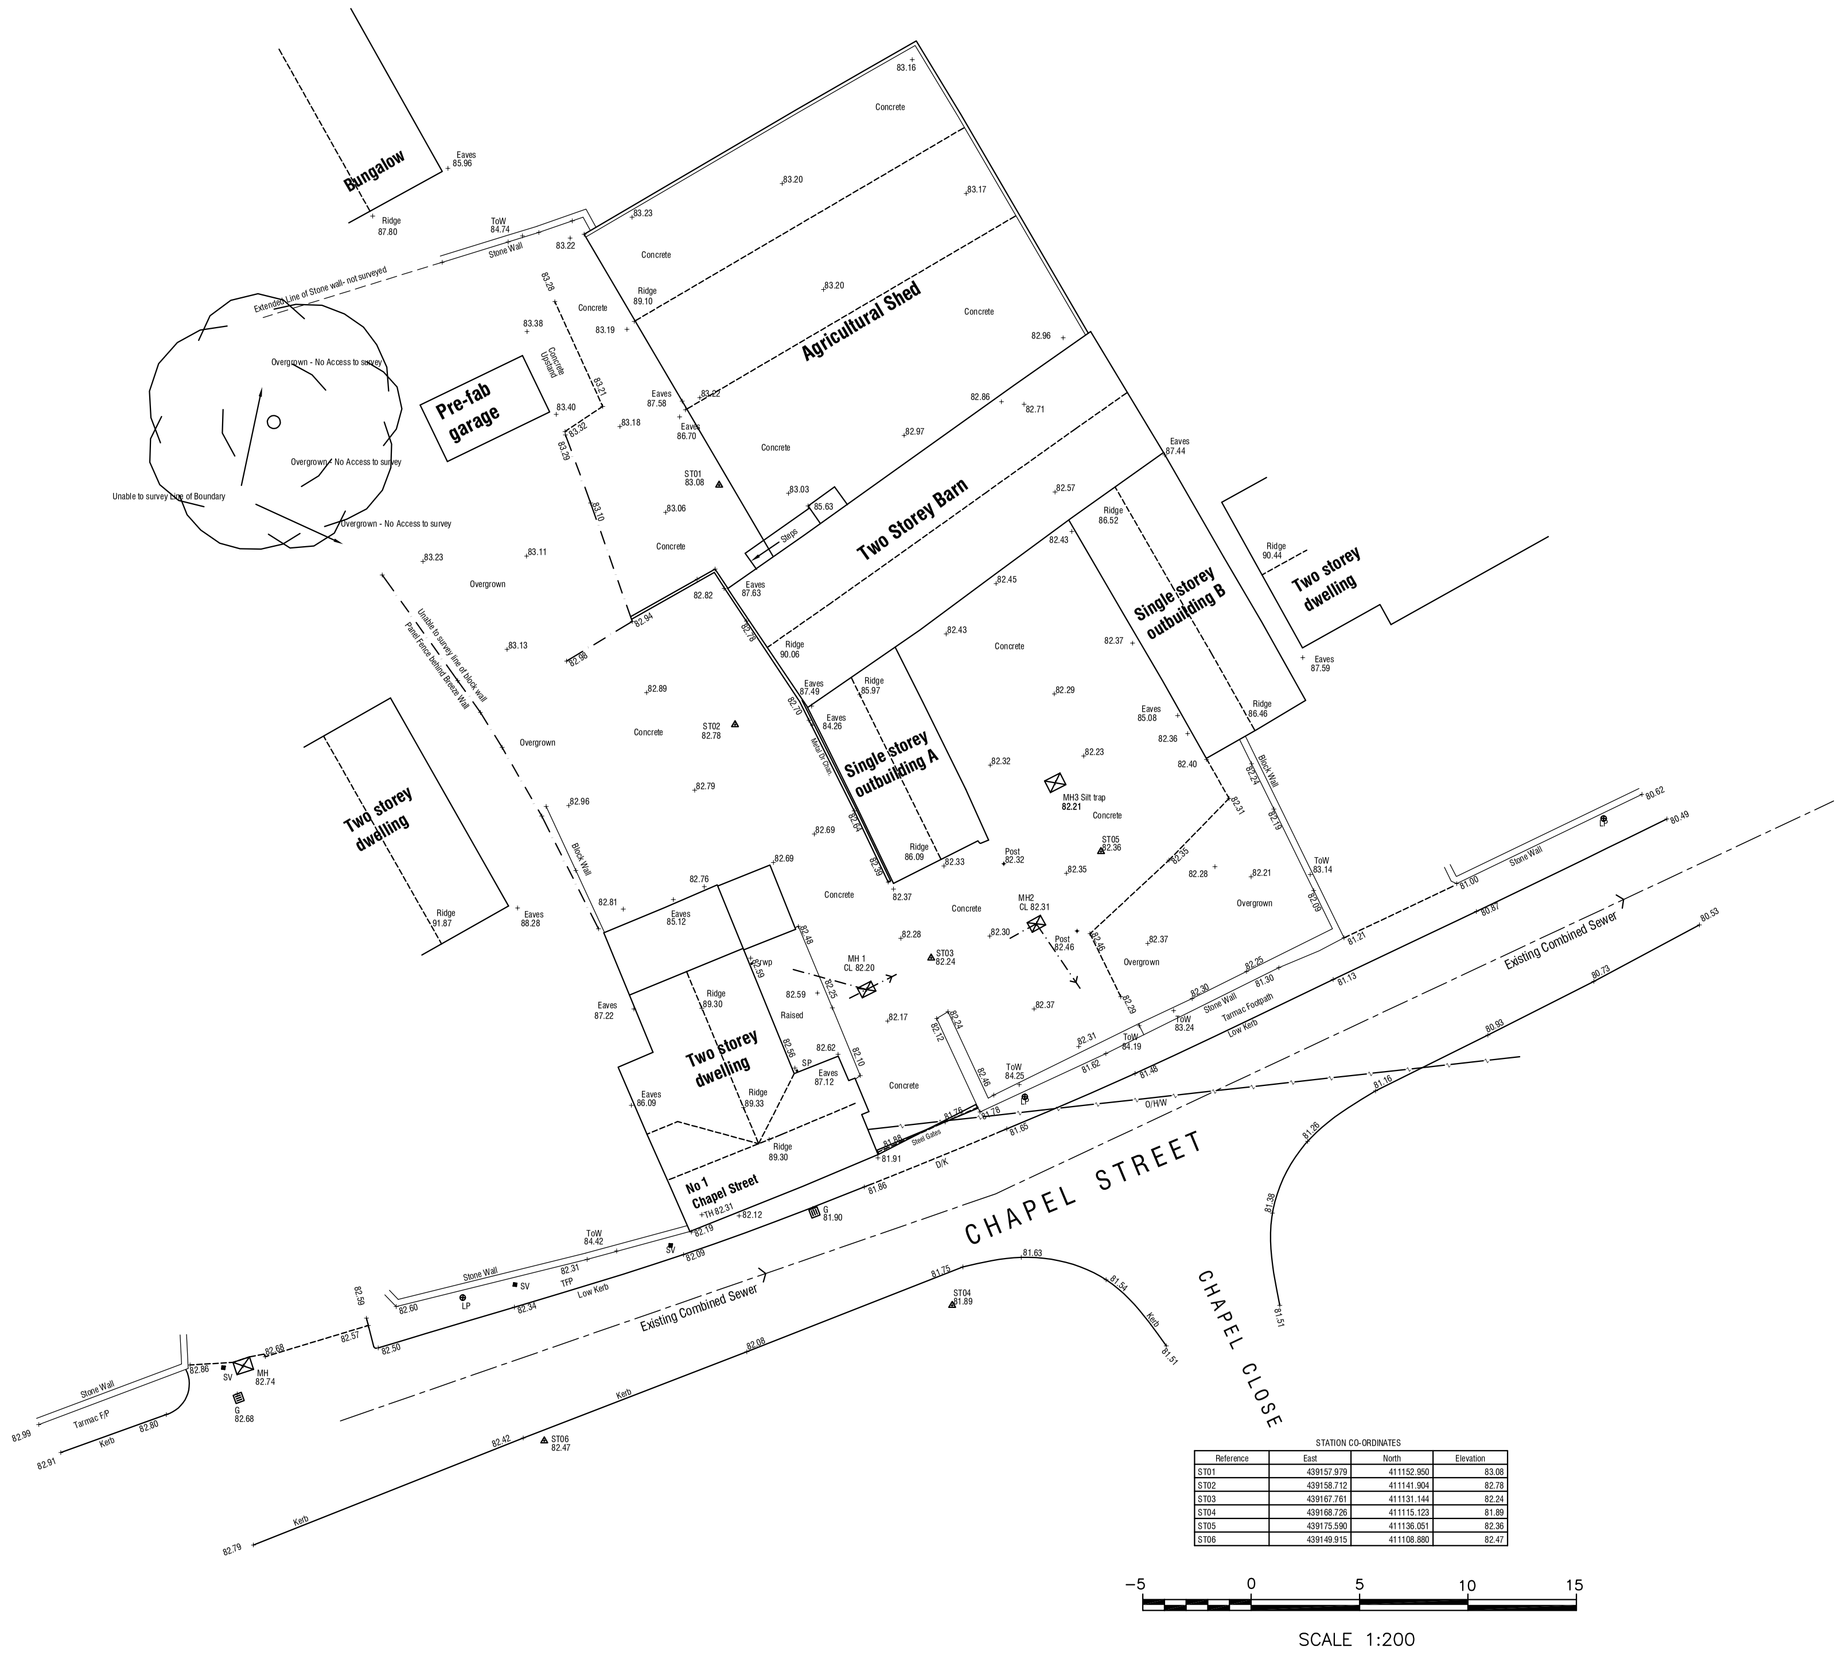

Abbreviation & Symbol Key.

B	Bollard	RSC	Rolled Steel Column
BB	Belisha Beacon	RSJ	Rolled Steel Joist
BT	British Telecom Cover	RWP	Rain Water Pipe
BM	Bench Mark	SC	Stop Cock
CL	Cover Level	SP	Sign Post
DK	Drop Kerb	STP	Stand Pipe
EL	Electricity Cover	SV	Stop Valve
EP	Electricity Pole	SVP	Soil Vent Pipe
FH	Fire Hydrant	SWG	Storm Water Gully
FFP	Flagged Footpath	SW	Storm water
G	Gully	TFP	Tarmac Footpath
GM	Gas Meter	TL	Traffic Light
GV	Gas Valve	TP	Telegraph Pole
IC	Inspection Cover	UTL	Unable To Litt
IL	Invert Level	VP	Vent Pipe
LB	Letter Box	WM	Water Meter
LP	Lamp Post	WP	Waste Pipe
MB	Multi Bole		
MH	Man Hole	**Fences & Walls**	
Mkr	Marker Post	Ret	Retaining Wall
MS	Mile Stone	B/W	Barbed Wire
CATV	Cable Telecommunications	C/B	Close Boarded
NB	Notice Board	C/I	Corrugated Iron
NFI	No Further Information	C/L	Chain Link
OSBM	Ordnance Survey BM	C/P	Chestnut Paling
P	Post	I/R	Iron Railing
PB	Post Box	Lat	Lattice
RE	Rodding Eye	P/C	Post & Chain
RL	RootLine	P/R	Post & Rail
RS	Road Sign	P/W	Post & Wire
SS	Street Name Sign		
N/S	Non Slip Paving	**Trees**	
		0.25/10/10:Syc	
		Diameter/Height/Spread/Species	

General

Details or services hidden or obscured by vegetation, debris or vehicles at survey dates may be ommited. Hedge & Vegetation details are outline

Control & Datum Information

Grid - Station ST03 Coordinates are OS GPS RTK
All other Stations are relative to this in Plane Grid Projection and Grid North

Datum - Station ST03 datum is OS GPS RTK
All other Stations are relative to this in Plane Grid Projection

Grid @ 25.0m to cover Site

Boundaries treatments shown do not indicate Legal ownership

Revision	Description	By	Date

Surv.	Drawn	Date	Chkd	Date	Appr'd	Date

This drawing is the property of H&H Surveys. Copyright is reserved by them and the drawing is issued on the condition that it is not copied either wholly or in part without consent in writing of H&H Sureys. Figured dimensions to take preference over those scaled. All dimensions to be checked on site before commencement of any work or shop drawings. This drawing is to be read in conjunction with the specification when existing and all other consultants drawings.

Client.

M Booth Design

Title. SITE PLAN

Site. Hopton Farm
Chapel Street
Shafton

HH SURVEYS LTD
41 Brampton Crescent
Wombwell
Barnsley
Yorkshire S73 0SZ
T: 01226 734099 , E: stephen@hhsurveys.co.uk
Web: hh-surveys.com

THIS IS A CAD DRAWING - DO NOT ALTER

Dwg No. MBD/302/SP

Sheet No.

SCALE	1/200	REV.	