


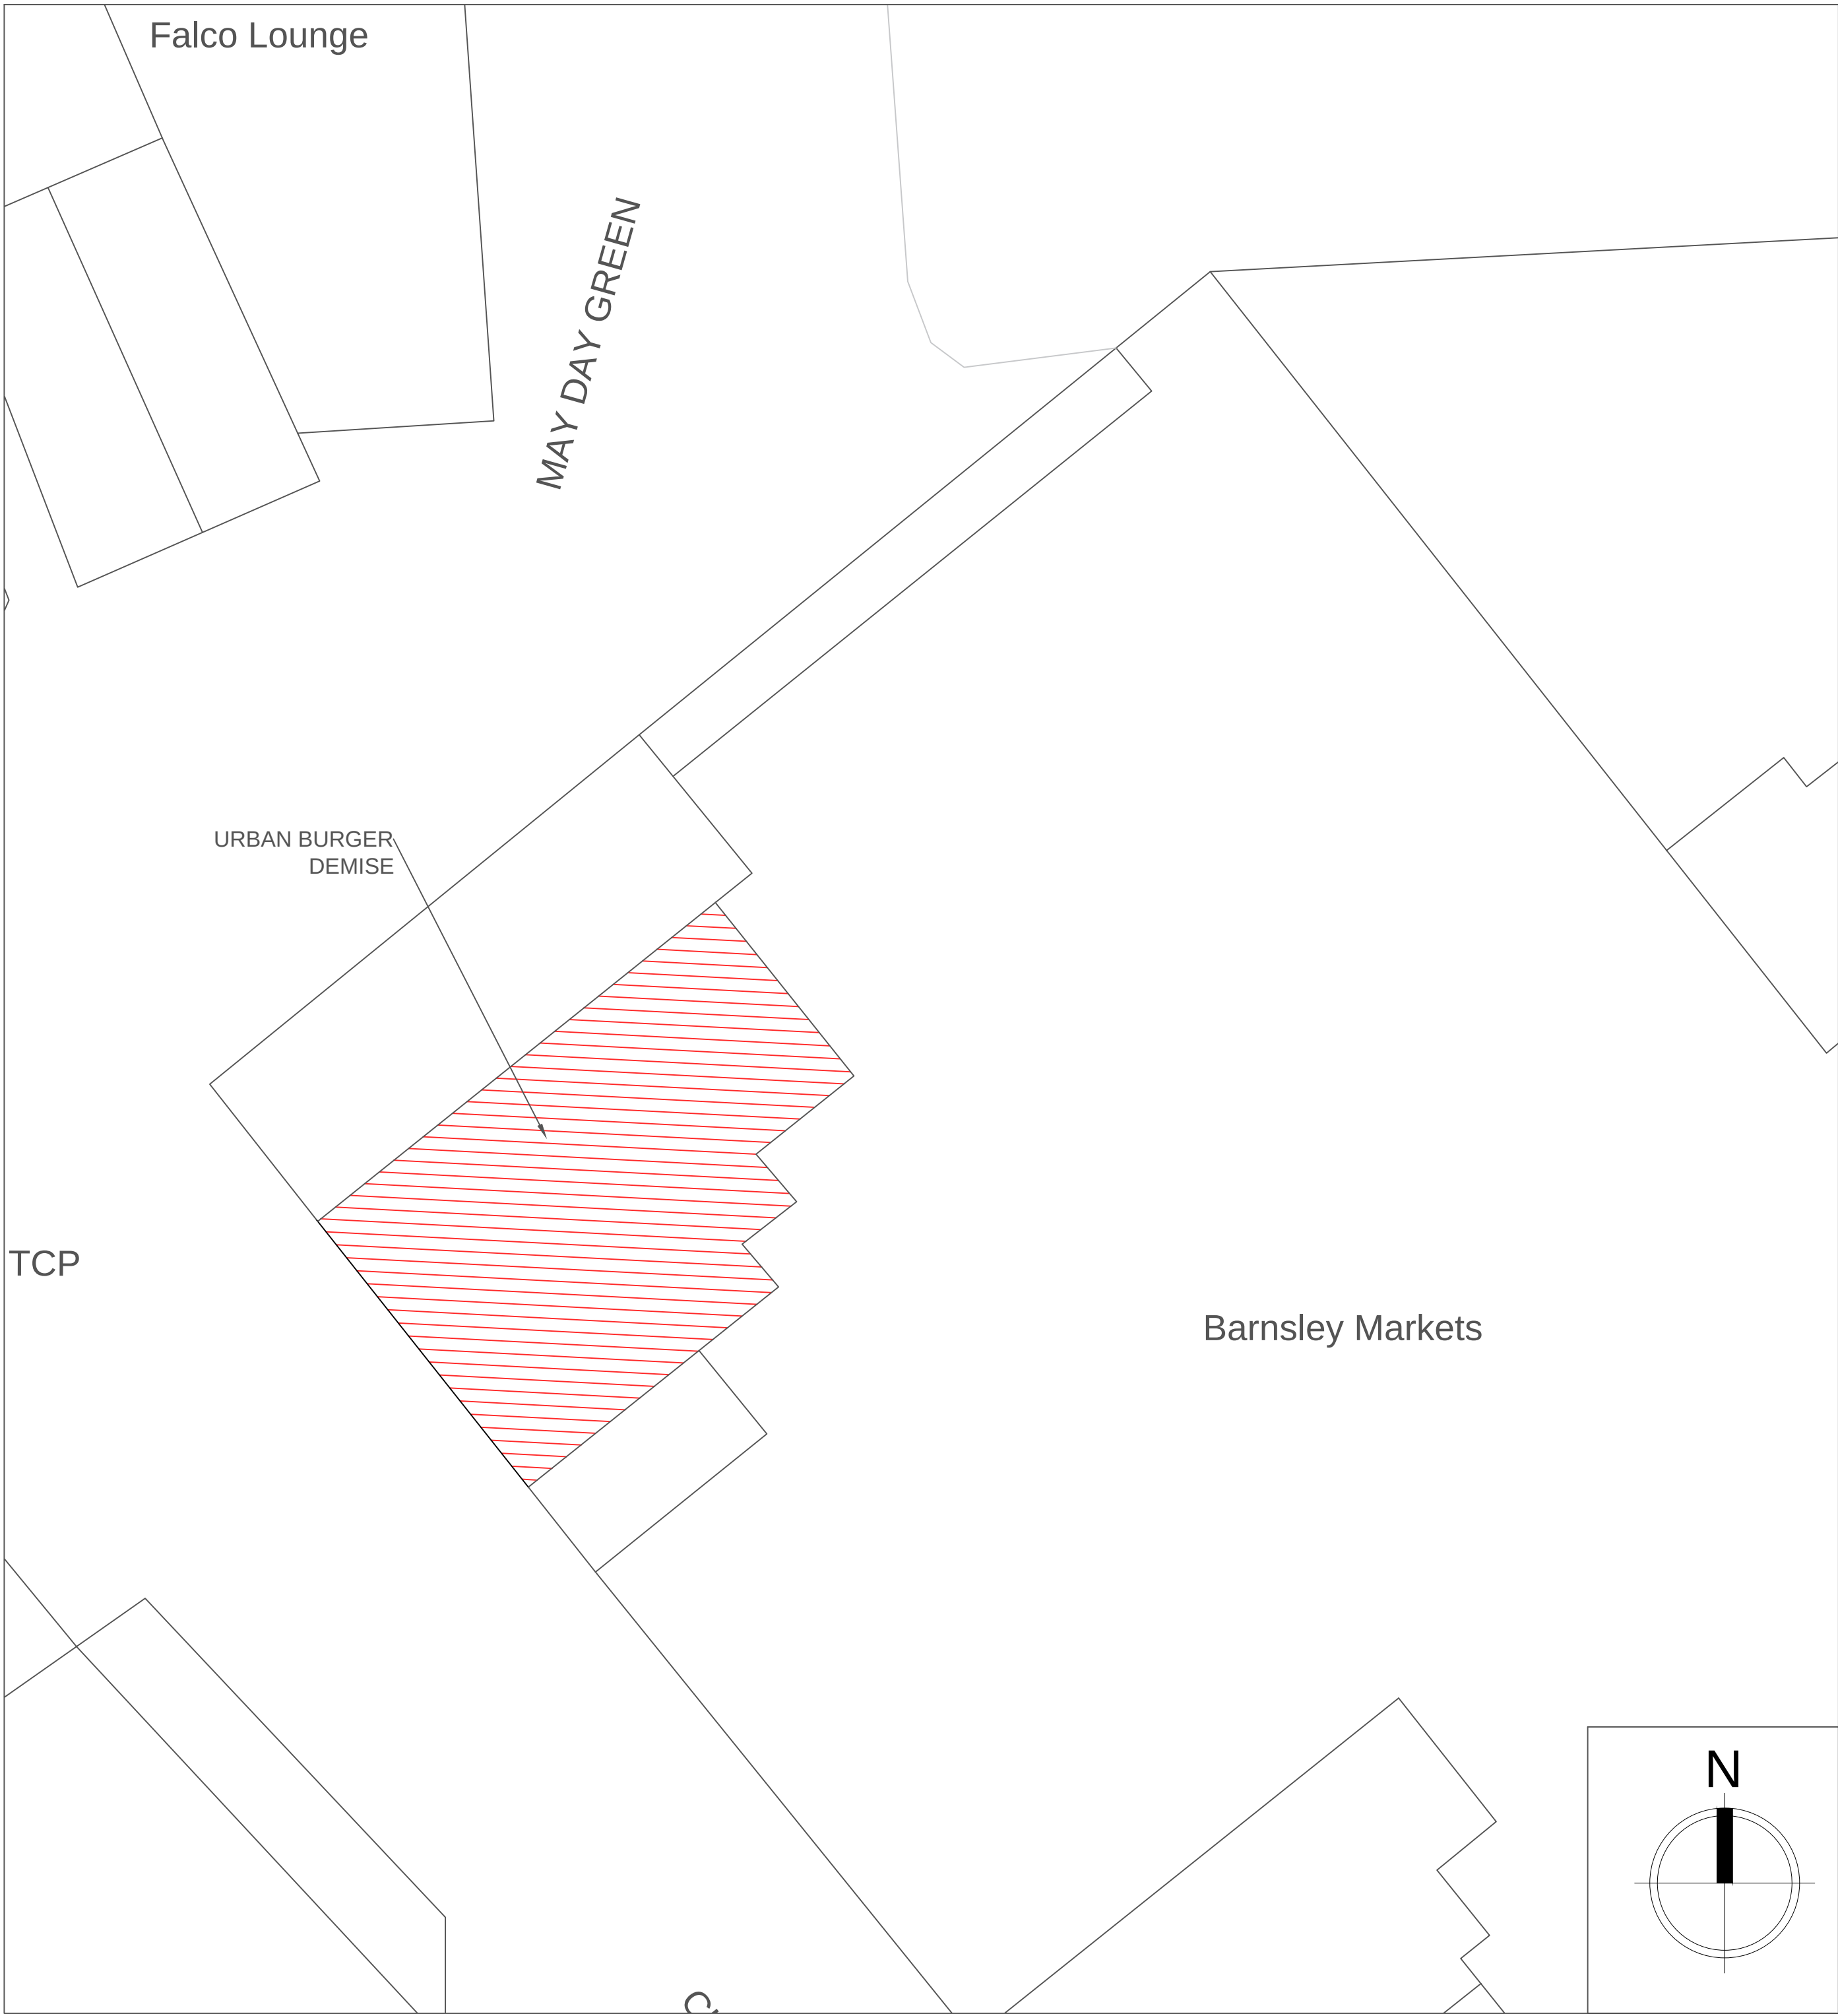


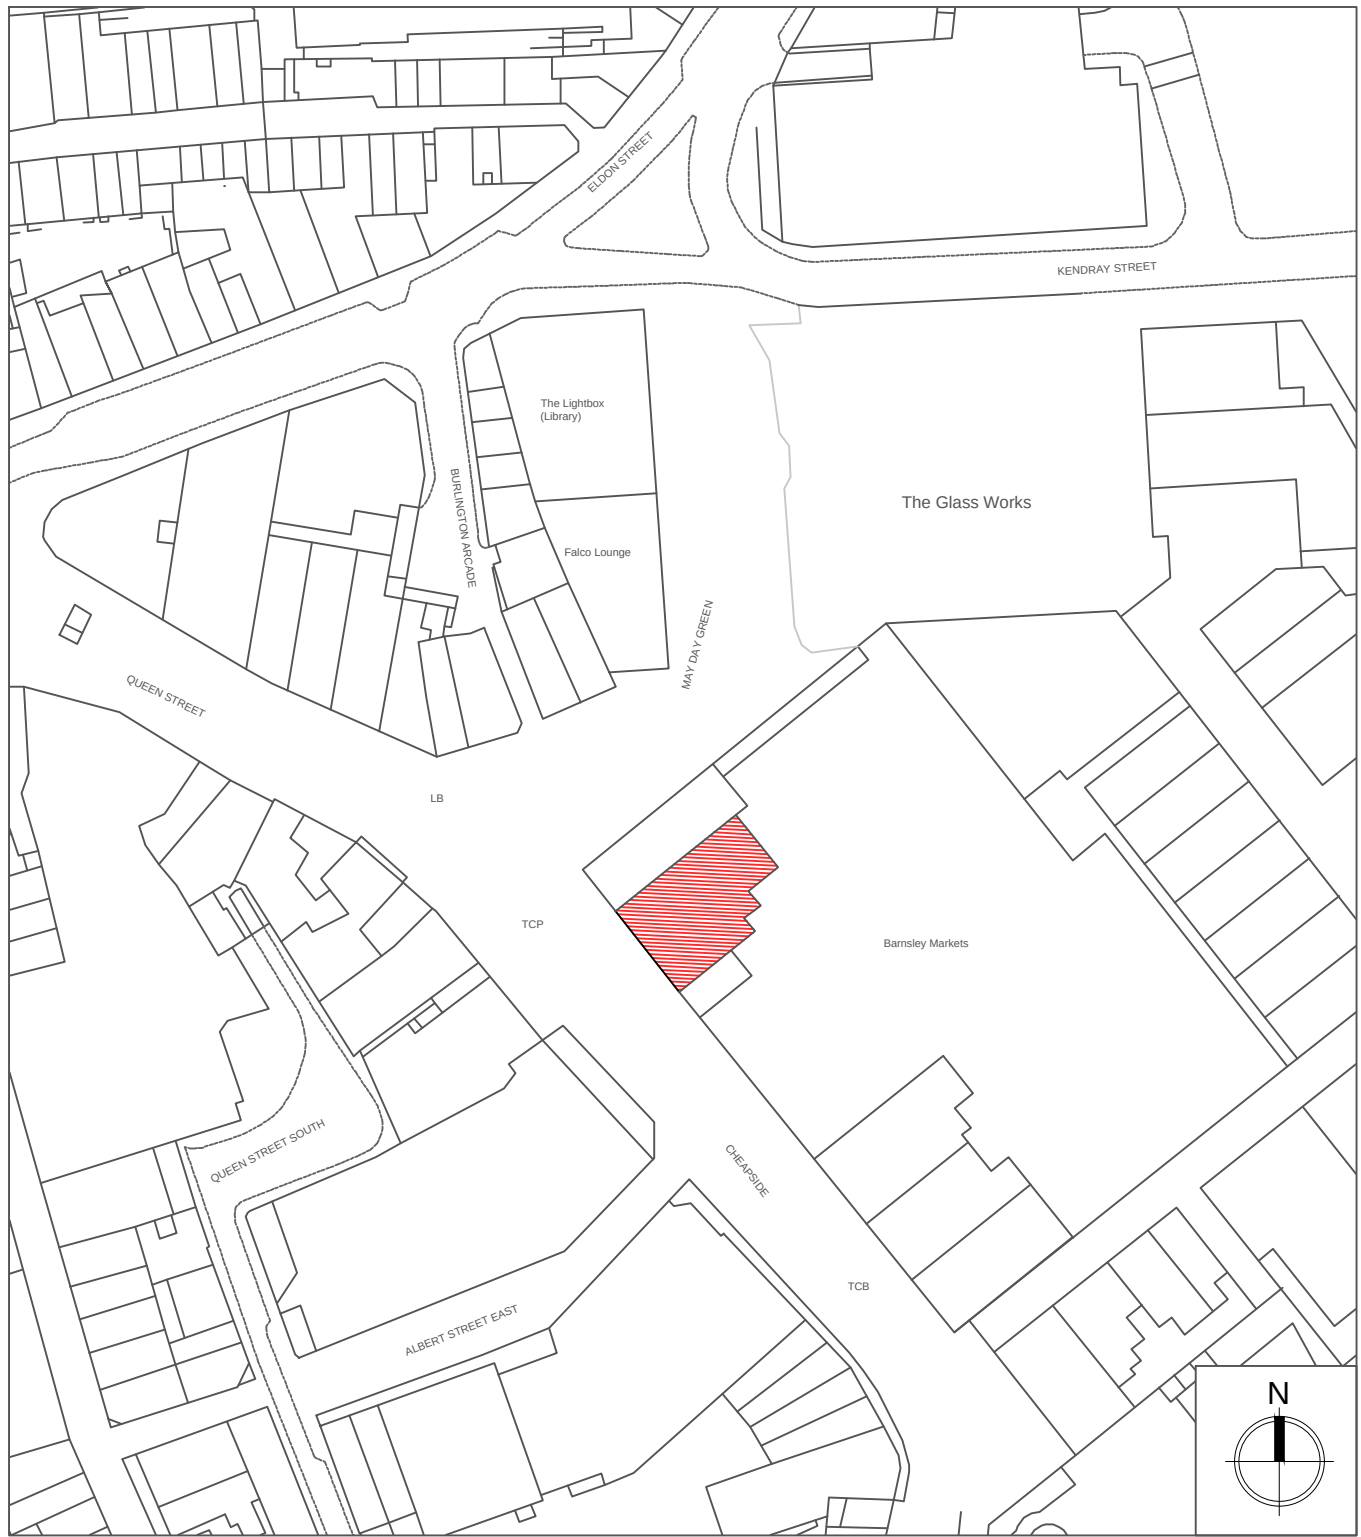

1 EXISTING BLOCK PLAN
Scale: 1:250@ A1 1:500 @A3

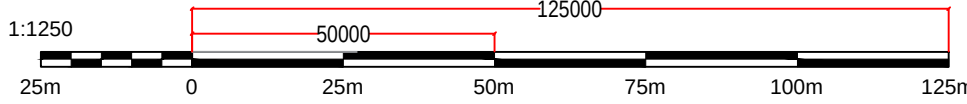

2 EXISTING LOCATION PLAN
Scale: 1:1250@ A1 1:2500 @A3

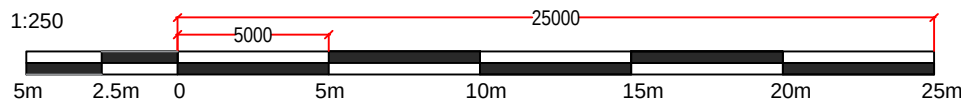

THIS DRAWING IS NOT TO BE SCALED, ONLY FIGURED DIMENSIONS ARE TO BE FOLLOWED. CONTRACTORS TO CHECK ALL DIMENSIONS & CONDITIONS ON SITE & REFER ANY DISCREPANCY TO OAKWOOD CONTRACTS LTD. THIS DRAWING IS THE SOLE PROPERTY OF OAKWOOD CONTRACTS LTD AND MAY NOT BE COPIED OR REPRODUCED IN ANY MANNER WHATSOEVER WITHOUT THE OWNERS CONSENT. © COPYRIGHT

DRAWING TO BE READ IN CONJUNCTION WITH LATEST STANDARD DETAILS AND DESIGN GUIDE SUBJECT TO THE BRAND

REVISIONS:			
REVISION	COMMENTS	DATE ISSUED	DESIGNER
A	DRAFT FIRST ISSUE TO CLIENT FOR COMMENTS	24.08.22	NP



OAKWOOD CONTRACTS LTD
Shopfitting & Interior Refurbishment

Unit B
Herons Way
Carr Hill, Balby
Doncaster
DN4 8WA

CLIENT:



PROJECT ADDRESS:
The Glass Works, Barnsley, The Met Centre

BRANCH NAME:
BARNSELEY

DRAWING TITLE:
SITE LOCATION PLAN

SCHEME:
DESIGN 2022

PROJECT NUMBER: S380622	DWG DATE: 24.08.22
PROJECT DESIGNER: NP	PROJECT MANAGER: GC
DRAWING CHECKING DATE : 24.08.22	CHECKED BY : BYJ
DRAWING NUMBER: DWG 2.0	REVISION: A