
Elevations

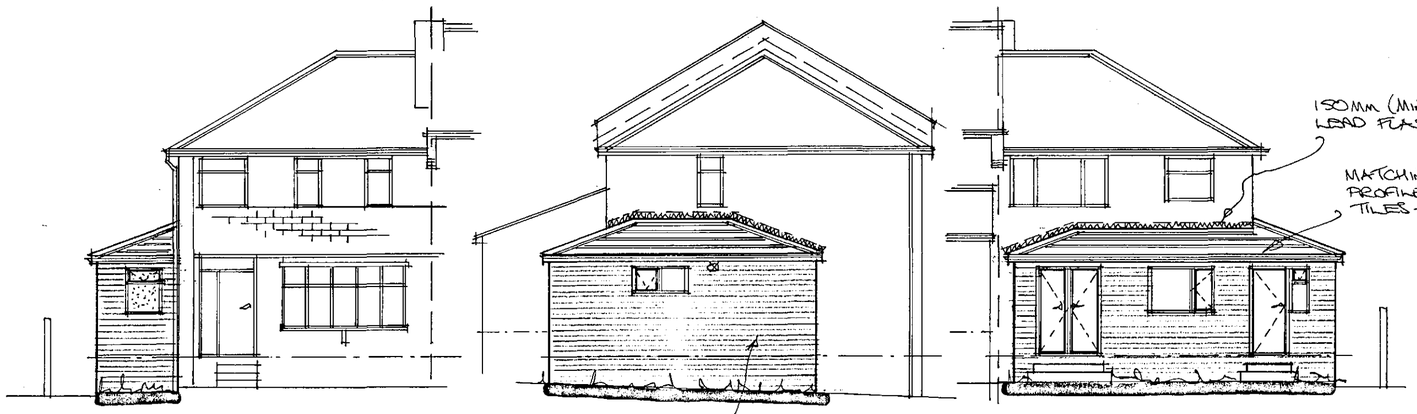


Front | Side | Rear

REAR DOOR WITH SIDE LIGHT ~ O/ALL 1472mm WIDE WITH C.B.90 1800mm LINTOL OVER. WINDOW 1050mm DEEP.

PROPOSED WINDOW 1585mm WIDE x 1080mm DEEP WITH C.B.90 1950mm LINTOL OVER.


PROPOSED FRENCH DOORS O/ALL 1473mm WIDE WITH C.B.90 1800mm LINTOL OVER

Section

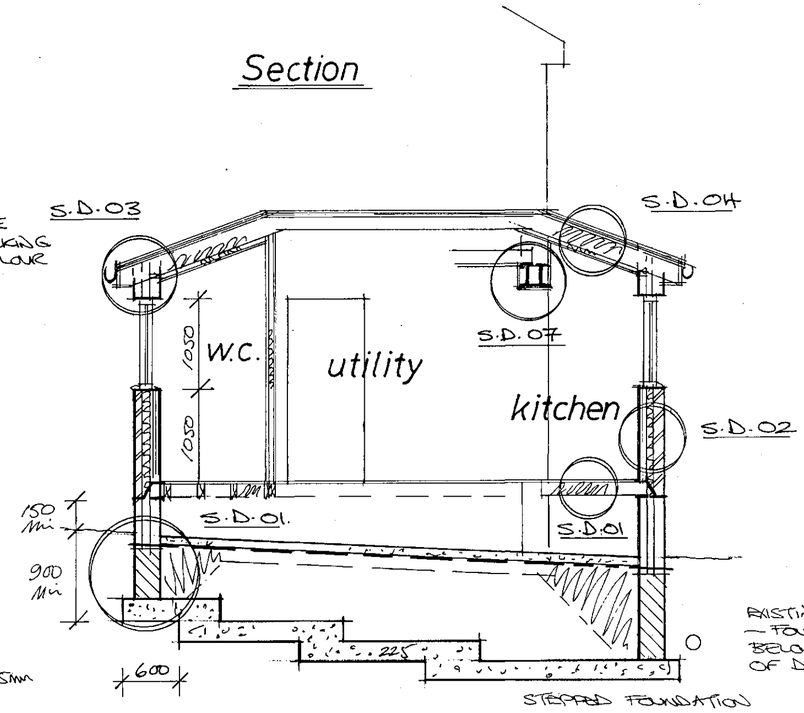

50 x 200mm S.C.3 GRADE RAFTERS @ 600mm c/c


RETAIN EXISTING INSPECTION CHAMBER & DRAIN TO REAR

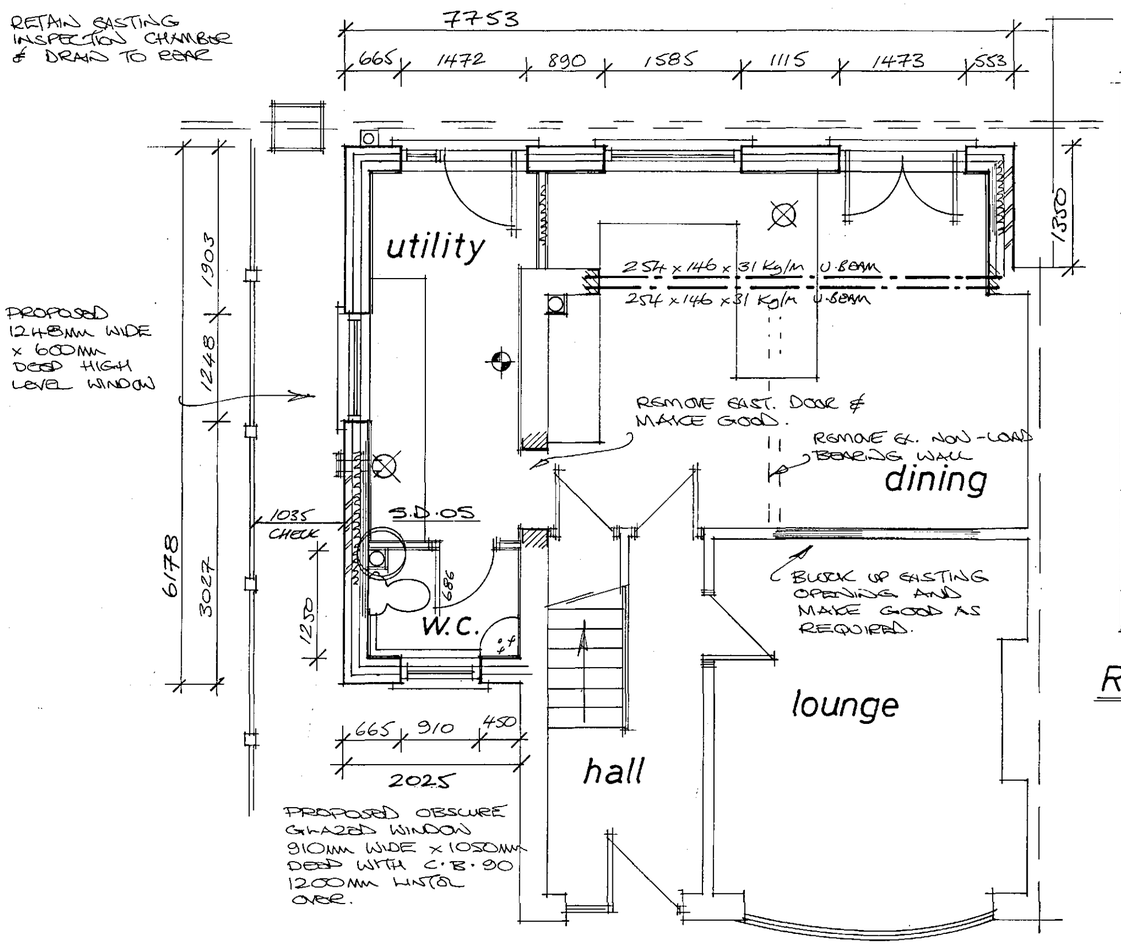


PROPOSED 1248mm WIDE x 600mm DEEP HIGH LEVEL WINDOW

PROPOSED OBSCURE GLAZED WINDOW 910mm WIDE x 1050mm DEEP WITH C.B.90 1200mm LINTOL OVER.

Ground Floor Level

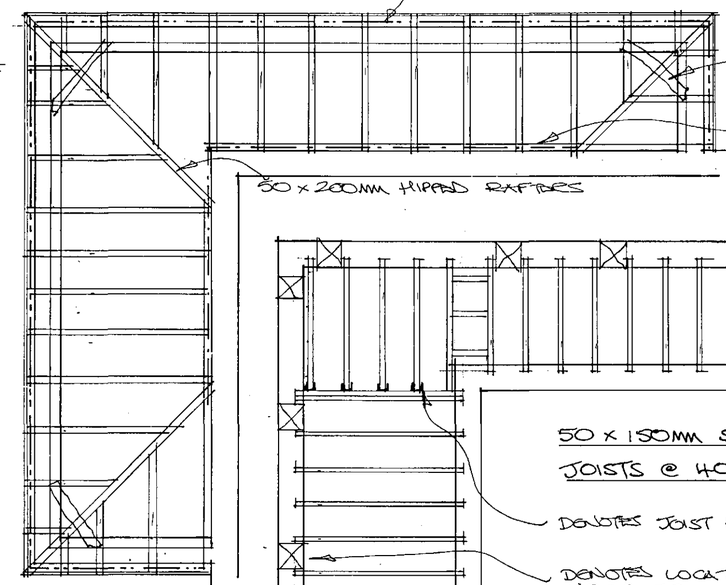

Roof Layout

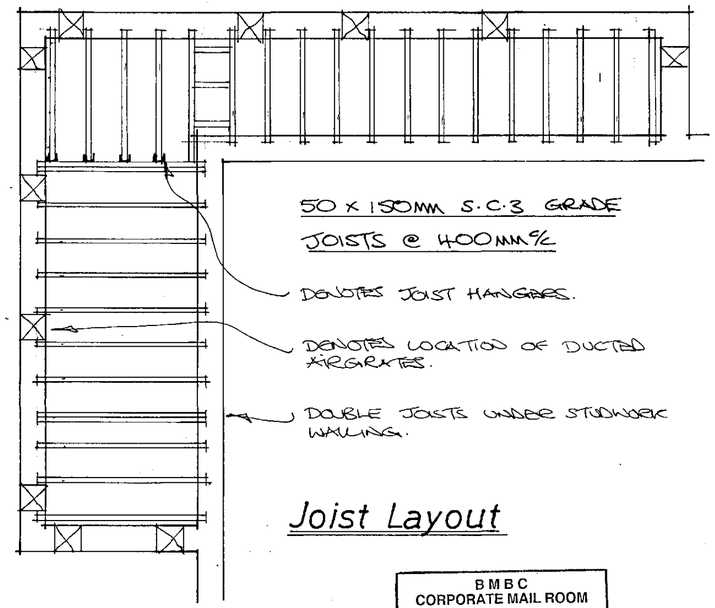

Joist Layout

BMBC
CORPORATE MAIL ROOM
12 JUL 2018
Received by: .....
ORIGINAL COPY

Rev	Notes	Date

Planning: 2017 / 1508 B/Regs:

Garry Greetham Associates
Residential Design Consultant
Westwood House
18 Carr Lane
Tankersley
Barnsley S75 3BE
Tel(01226)746573

PROJECT	Rear / Side Extension
CLIENT	Mr. & Mrs. C. Mott
TITLE	Property as Proposed
ADDRESS	19 Fieldhead Road, Hoyland, Barnsley. S74 9AT
DRAWN BY	ggg
SCALE	1:100; 1:50 DATE Jul 18
DRAWING No	855-03 REV

Member of the Chartered Institute of Architectural Technologists