

Revisions		
A	28/10/15	CS Elevations added.
B	2/2/17	CS Types changed.



1





2




3



4

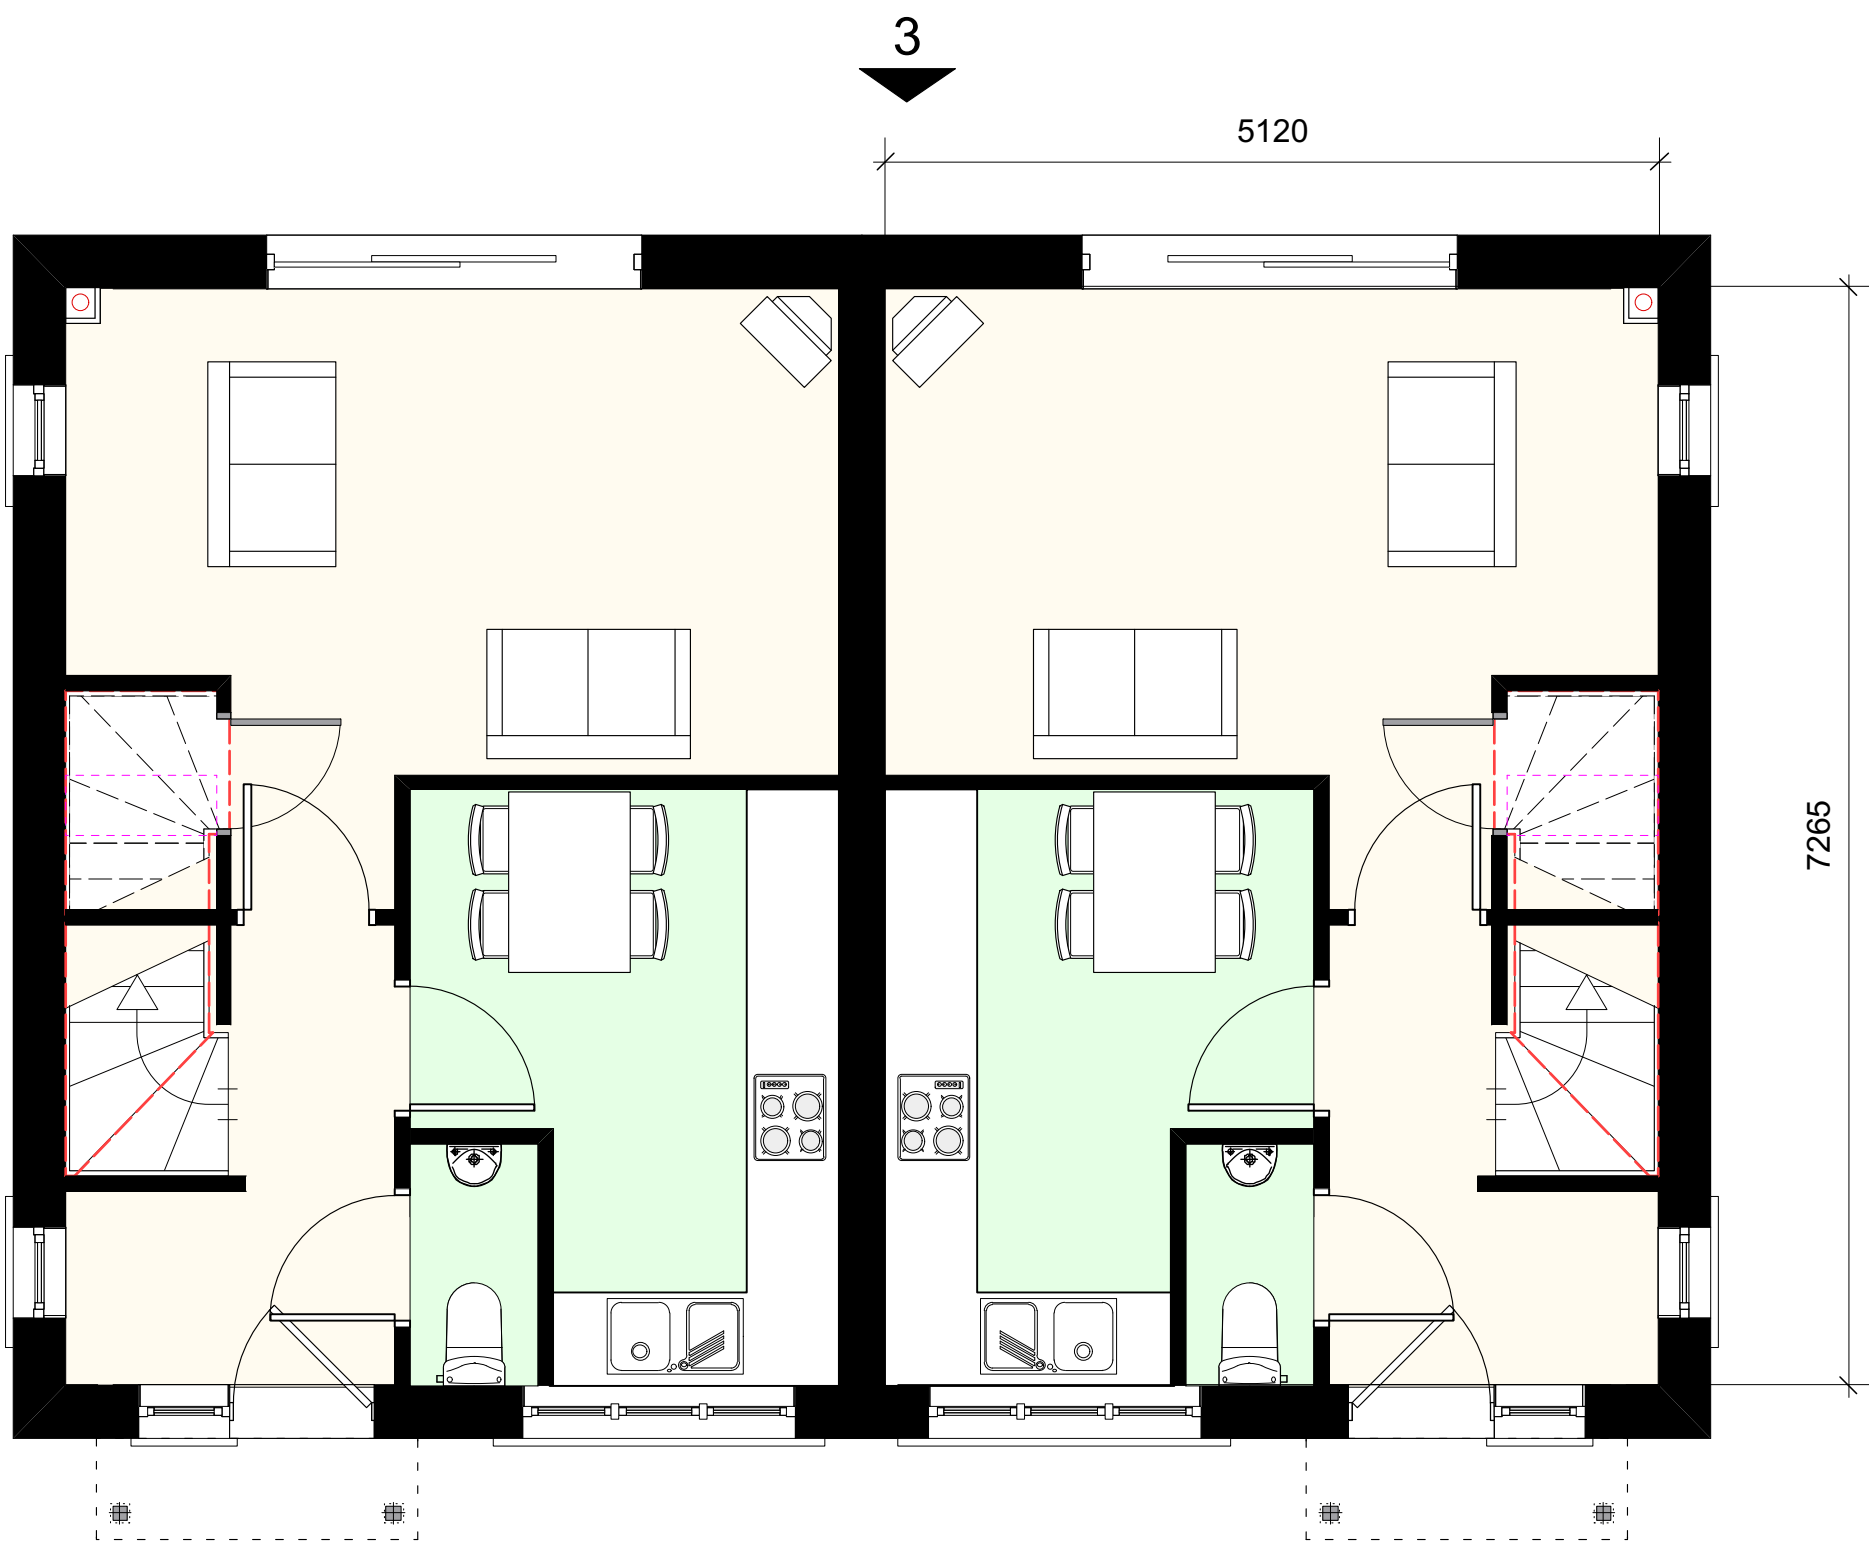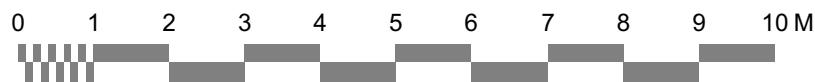

A Ground floor
37.197 sq m

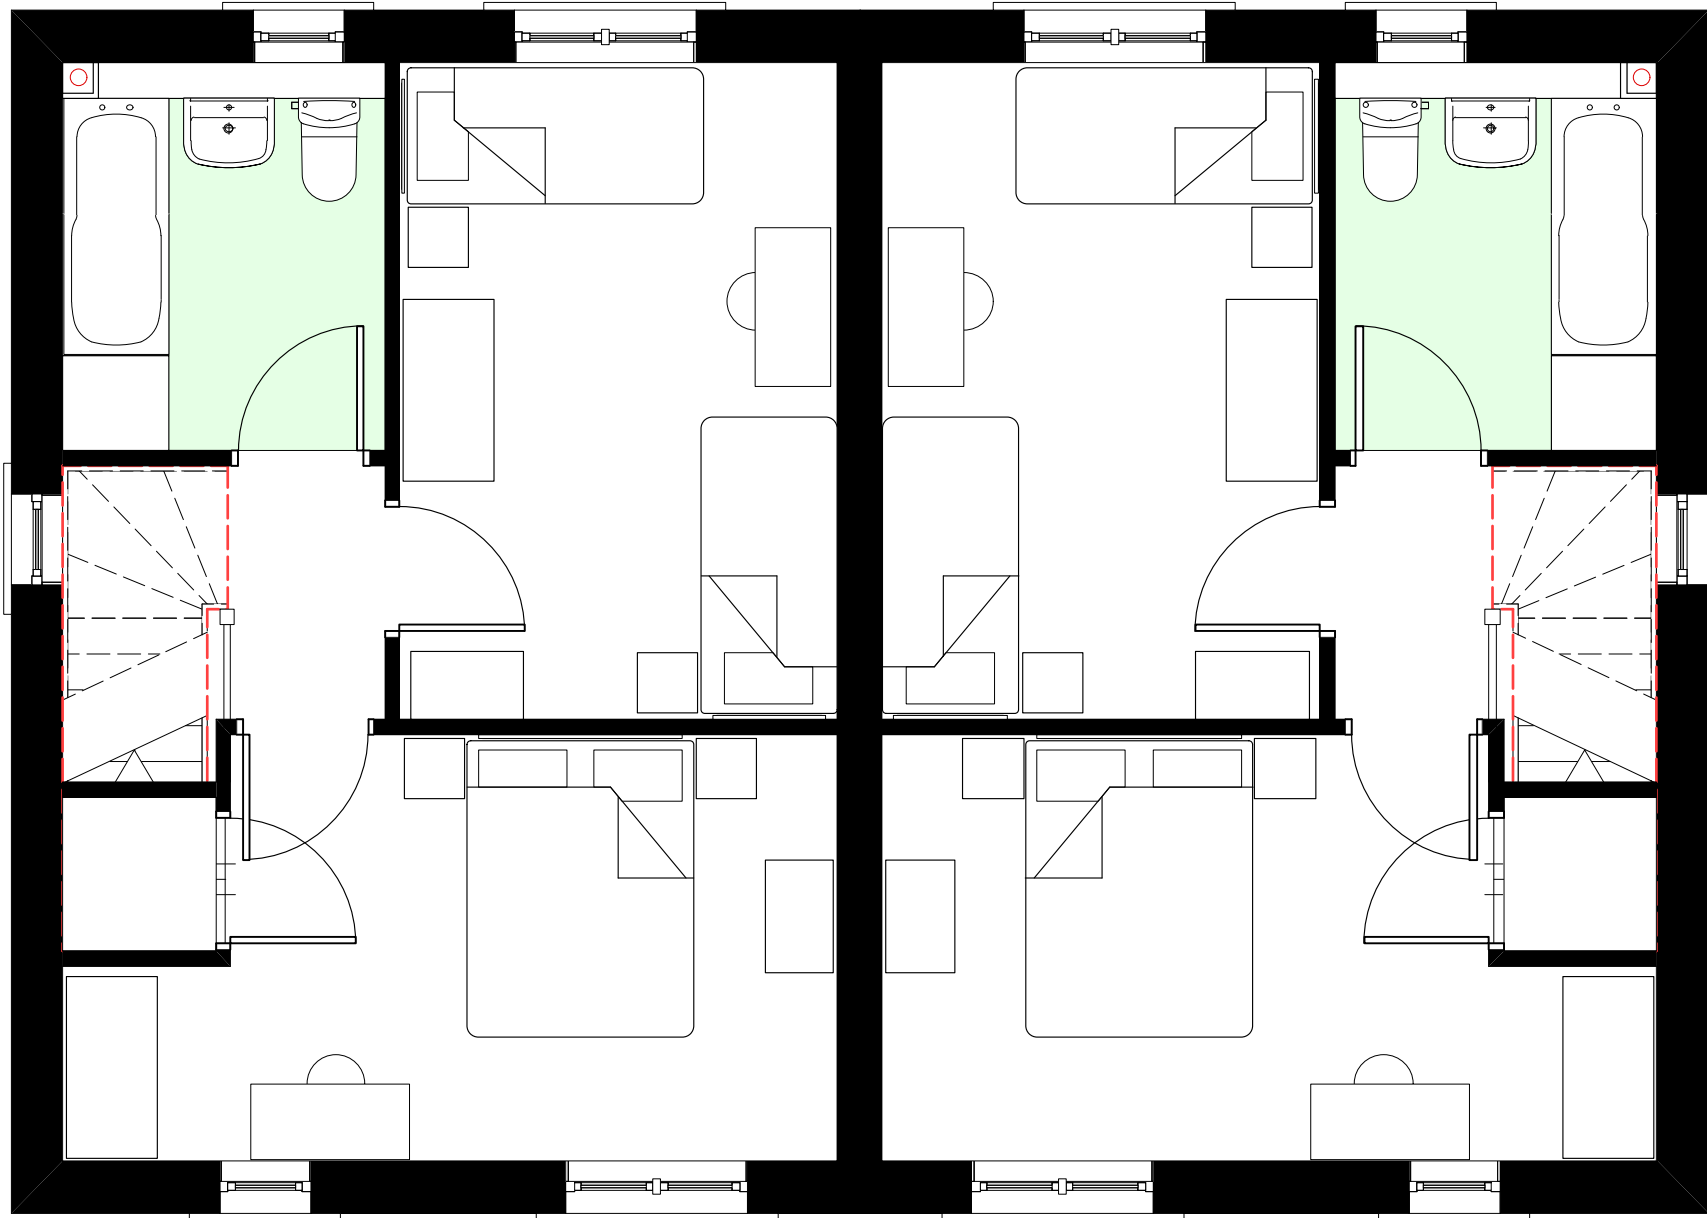

A First floor
37.248 sq m



project

Longcar Lane

drawing title

House type A-A plans

drawing number

3382(2)002 B

scale

drawn/Checked

date

CS / CS

27/07/2015

West + Machell

architects

1 Northwest Business Park Servia hill Leeds LS6 2QH

Tel: 0113 2461746 Fax: 0113 2343290

email: architects@westandmachell.co.uk

www.westandmachell.co.uk