





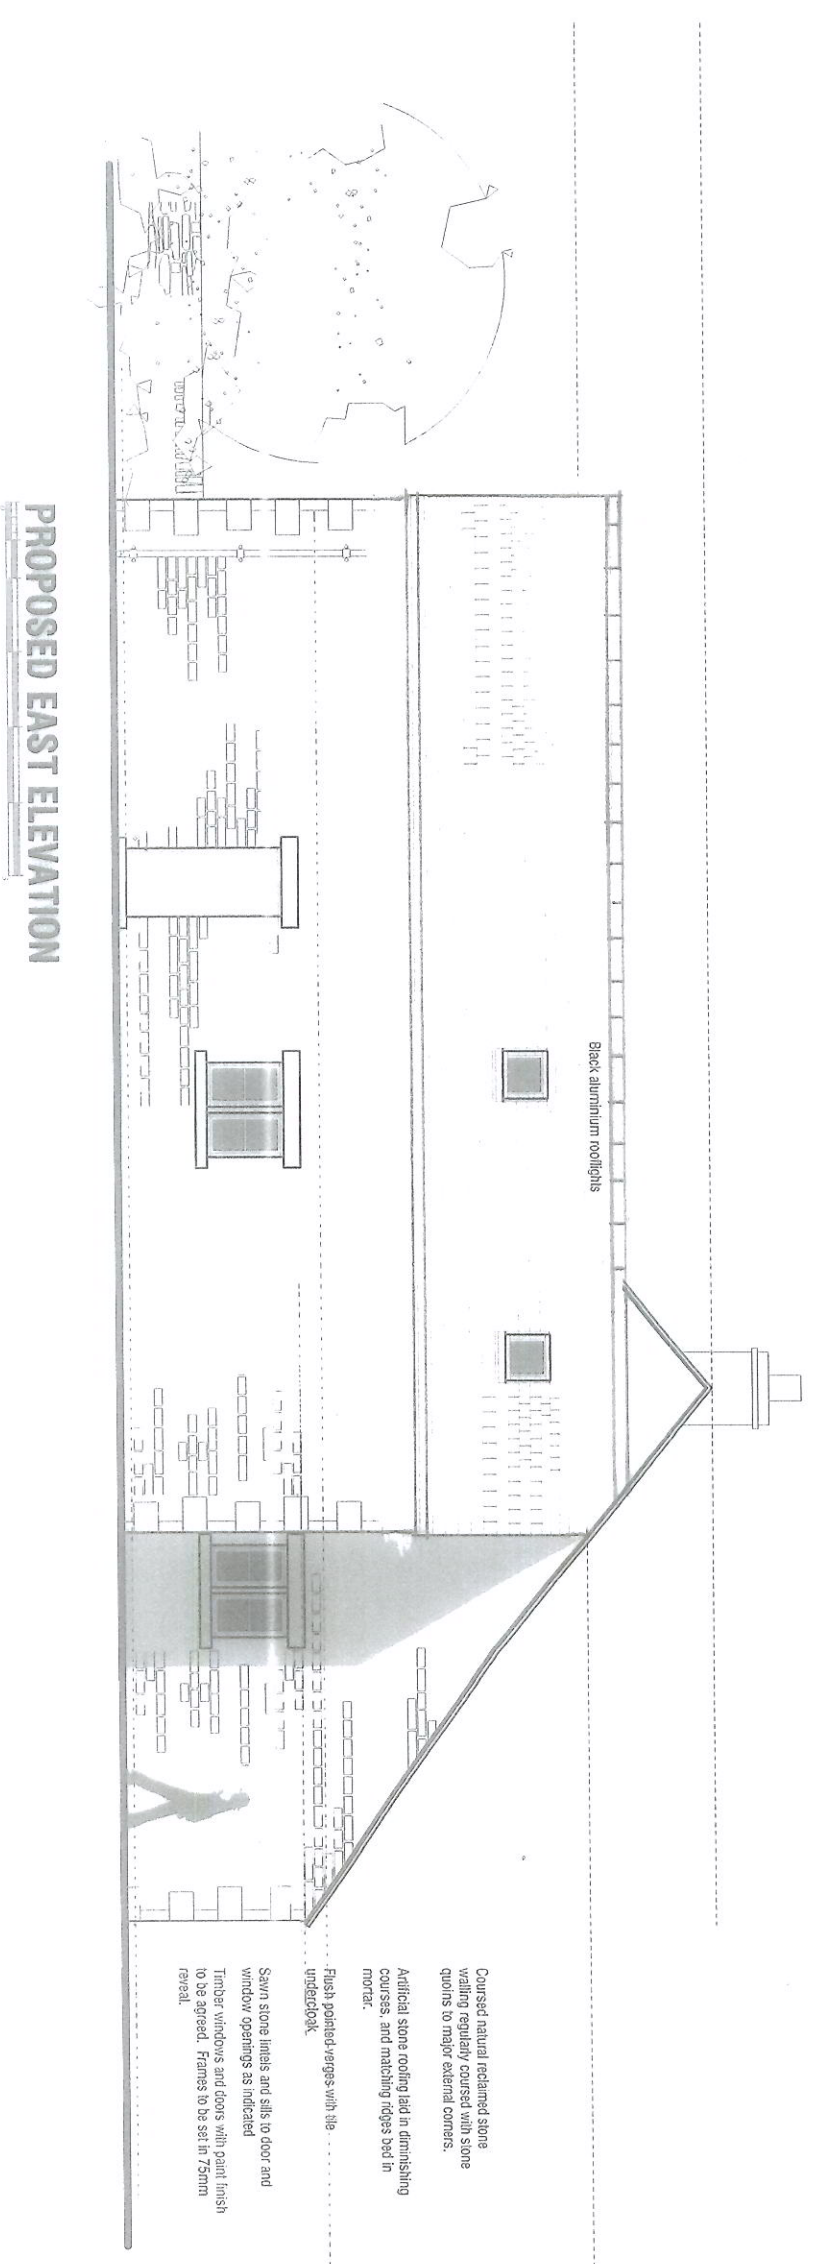

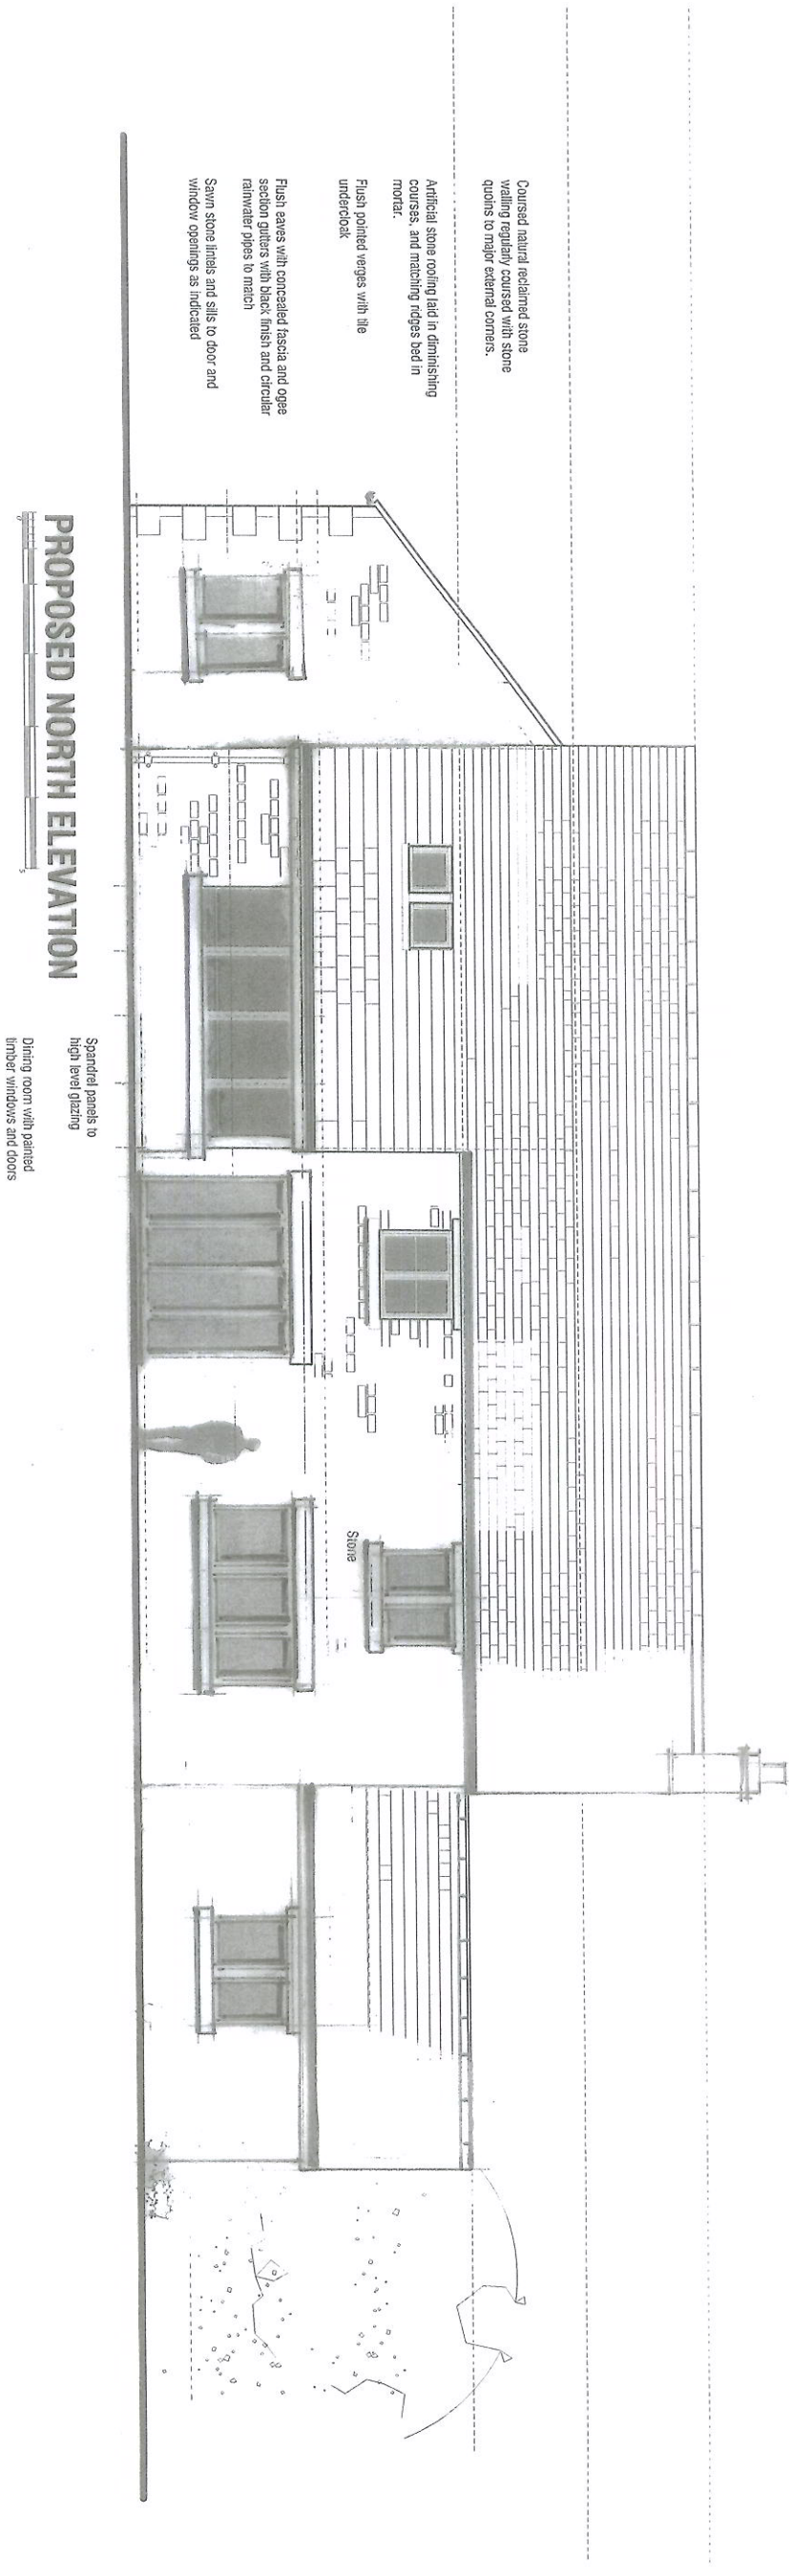

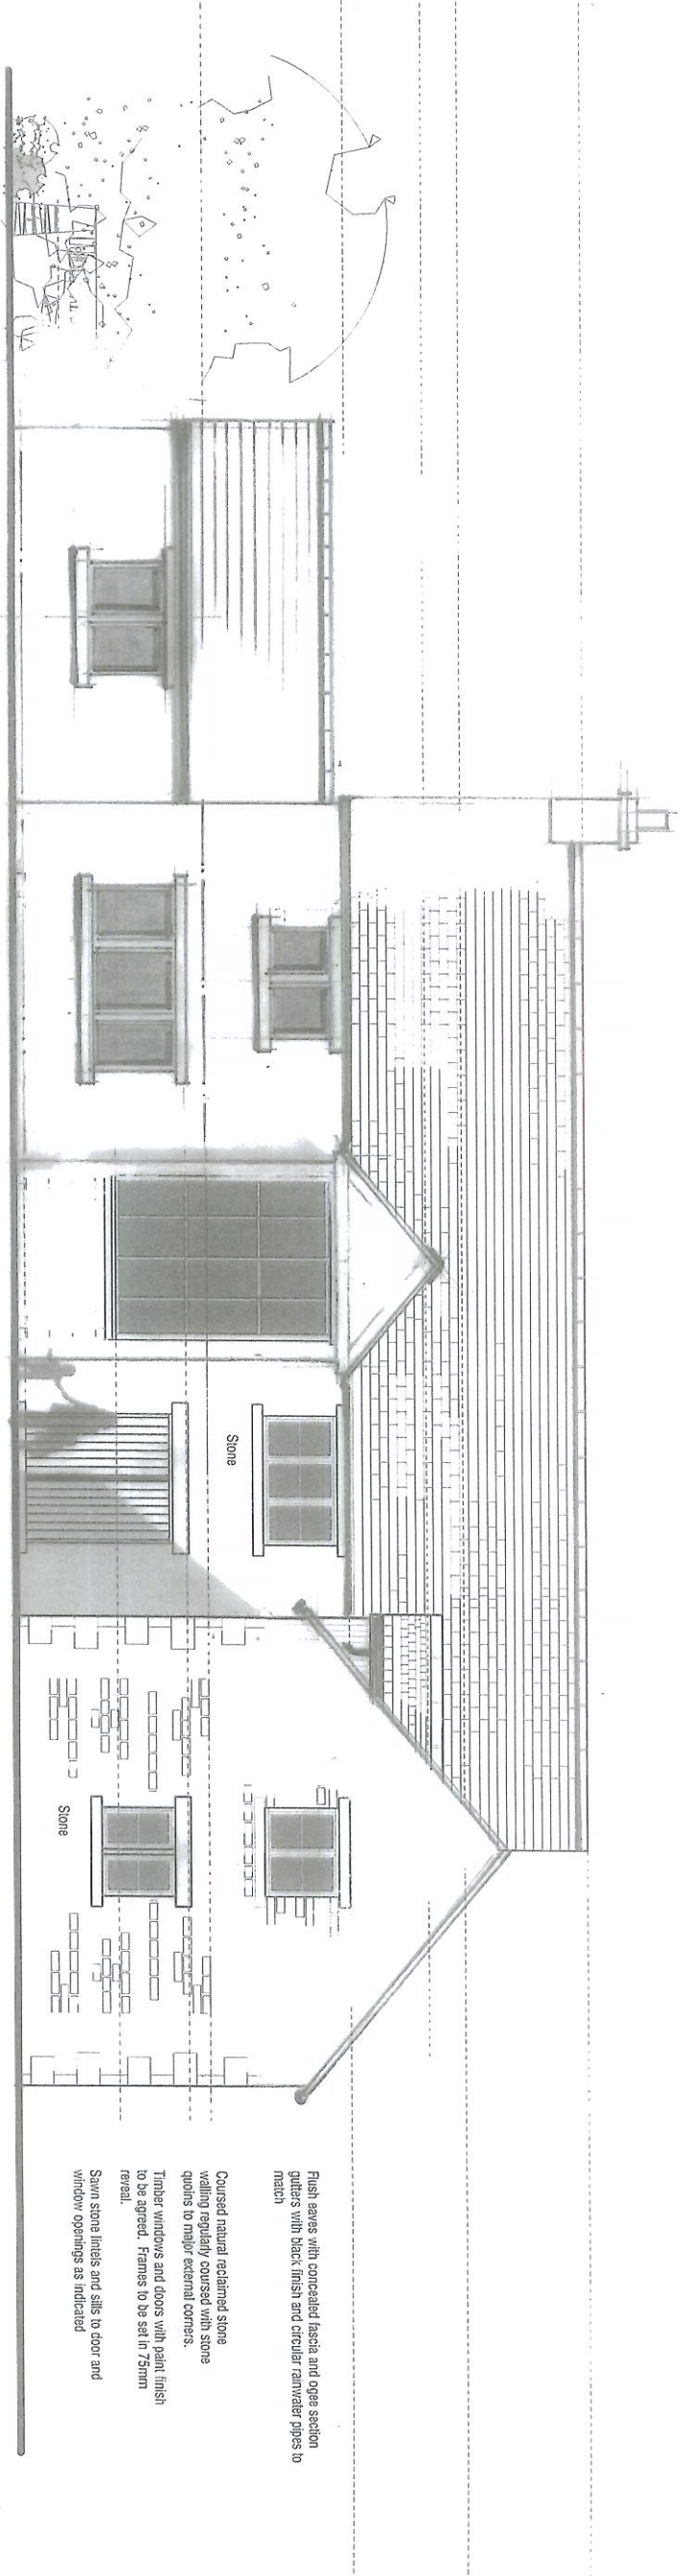


PROPOSED SOUTH ELEVATION

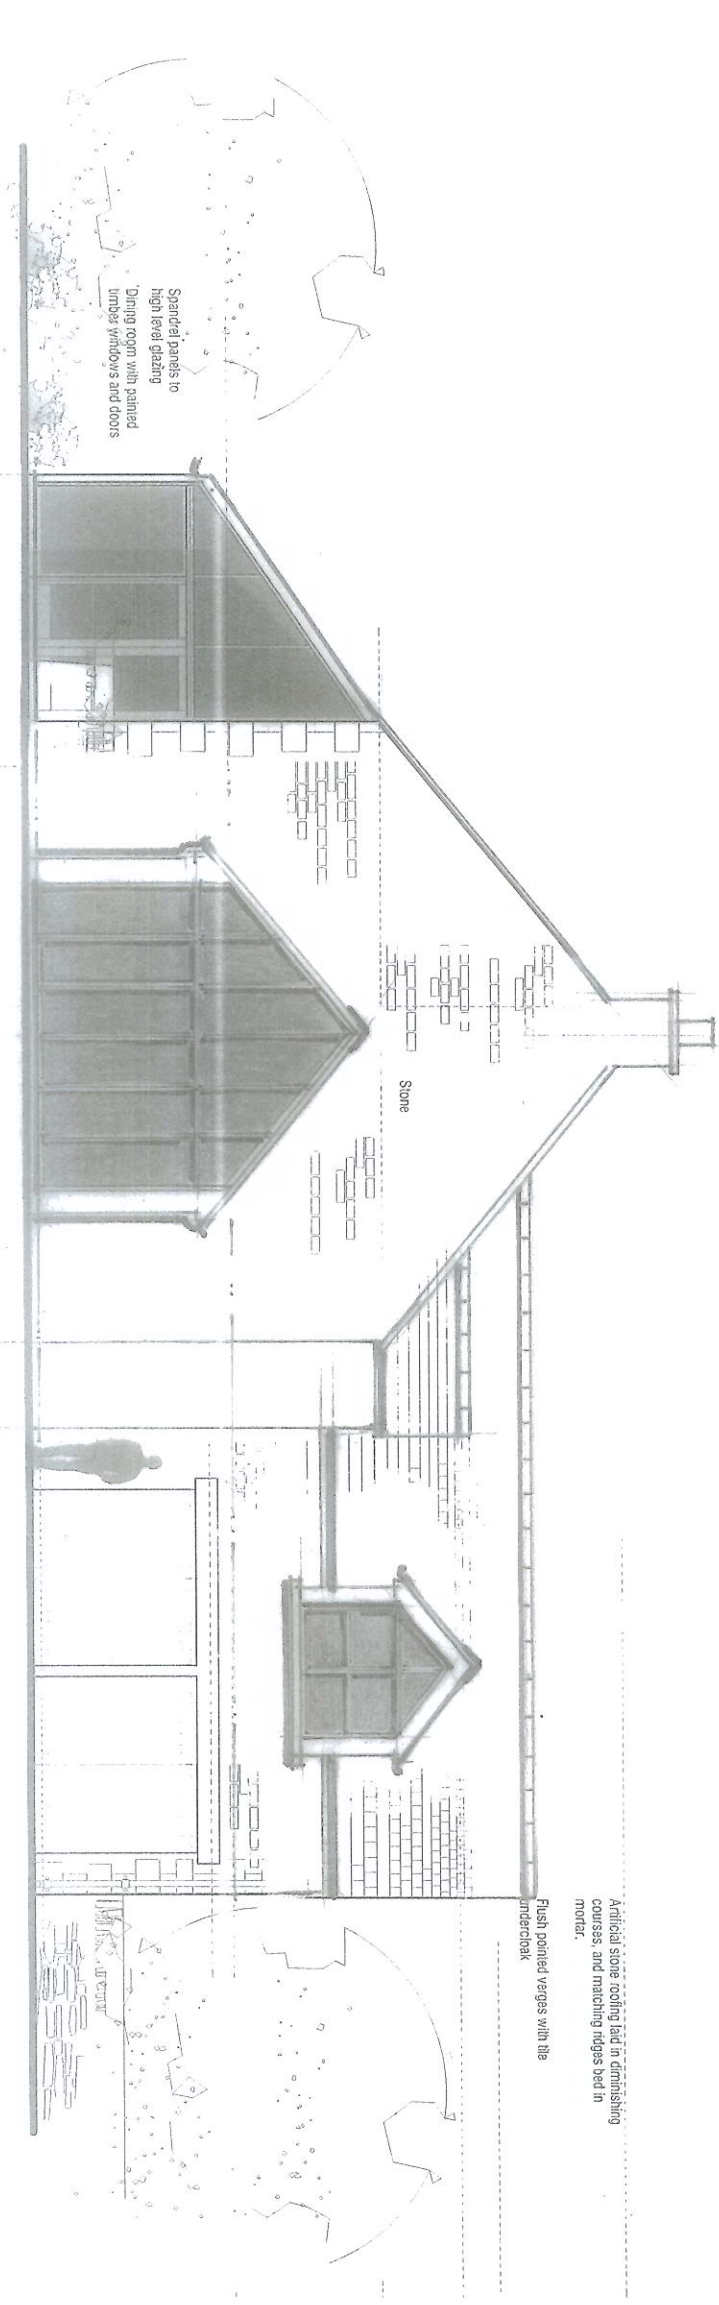

PROPOSED WEST ELEVATION

sc/03

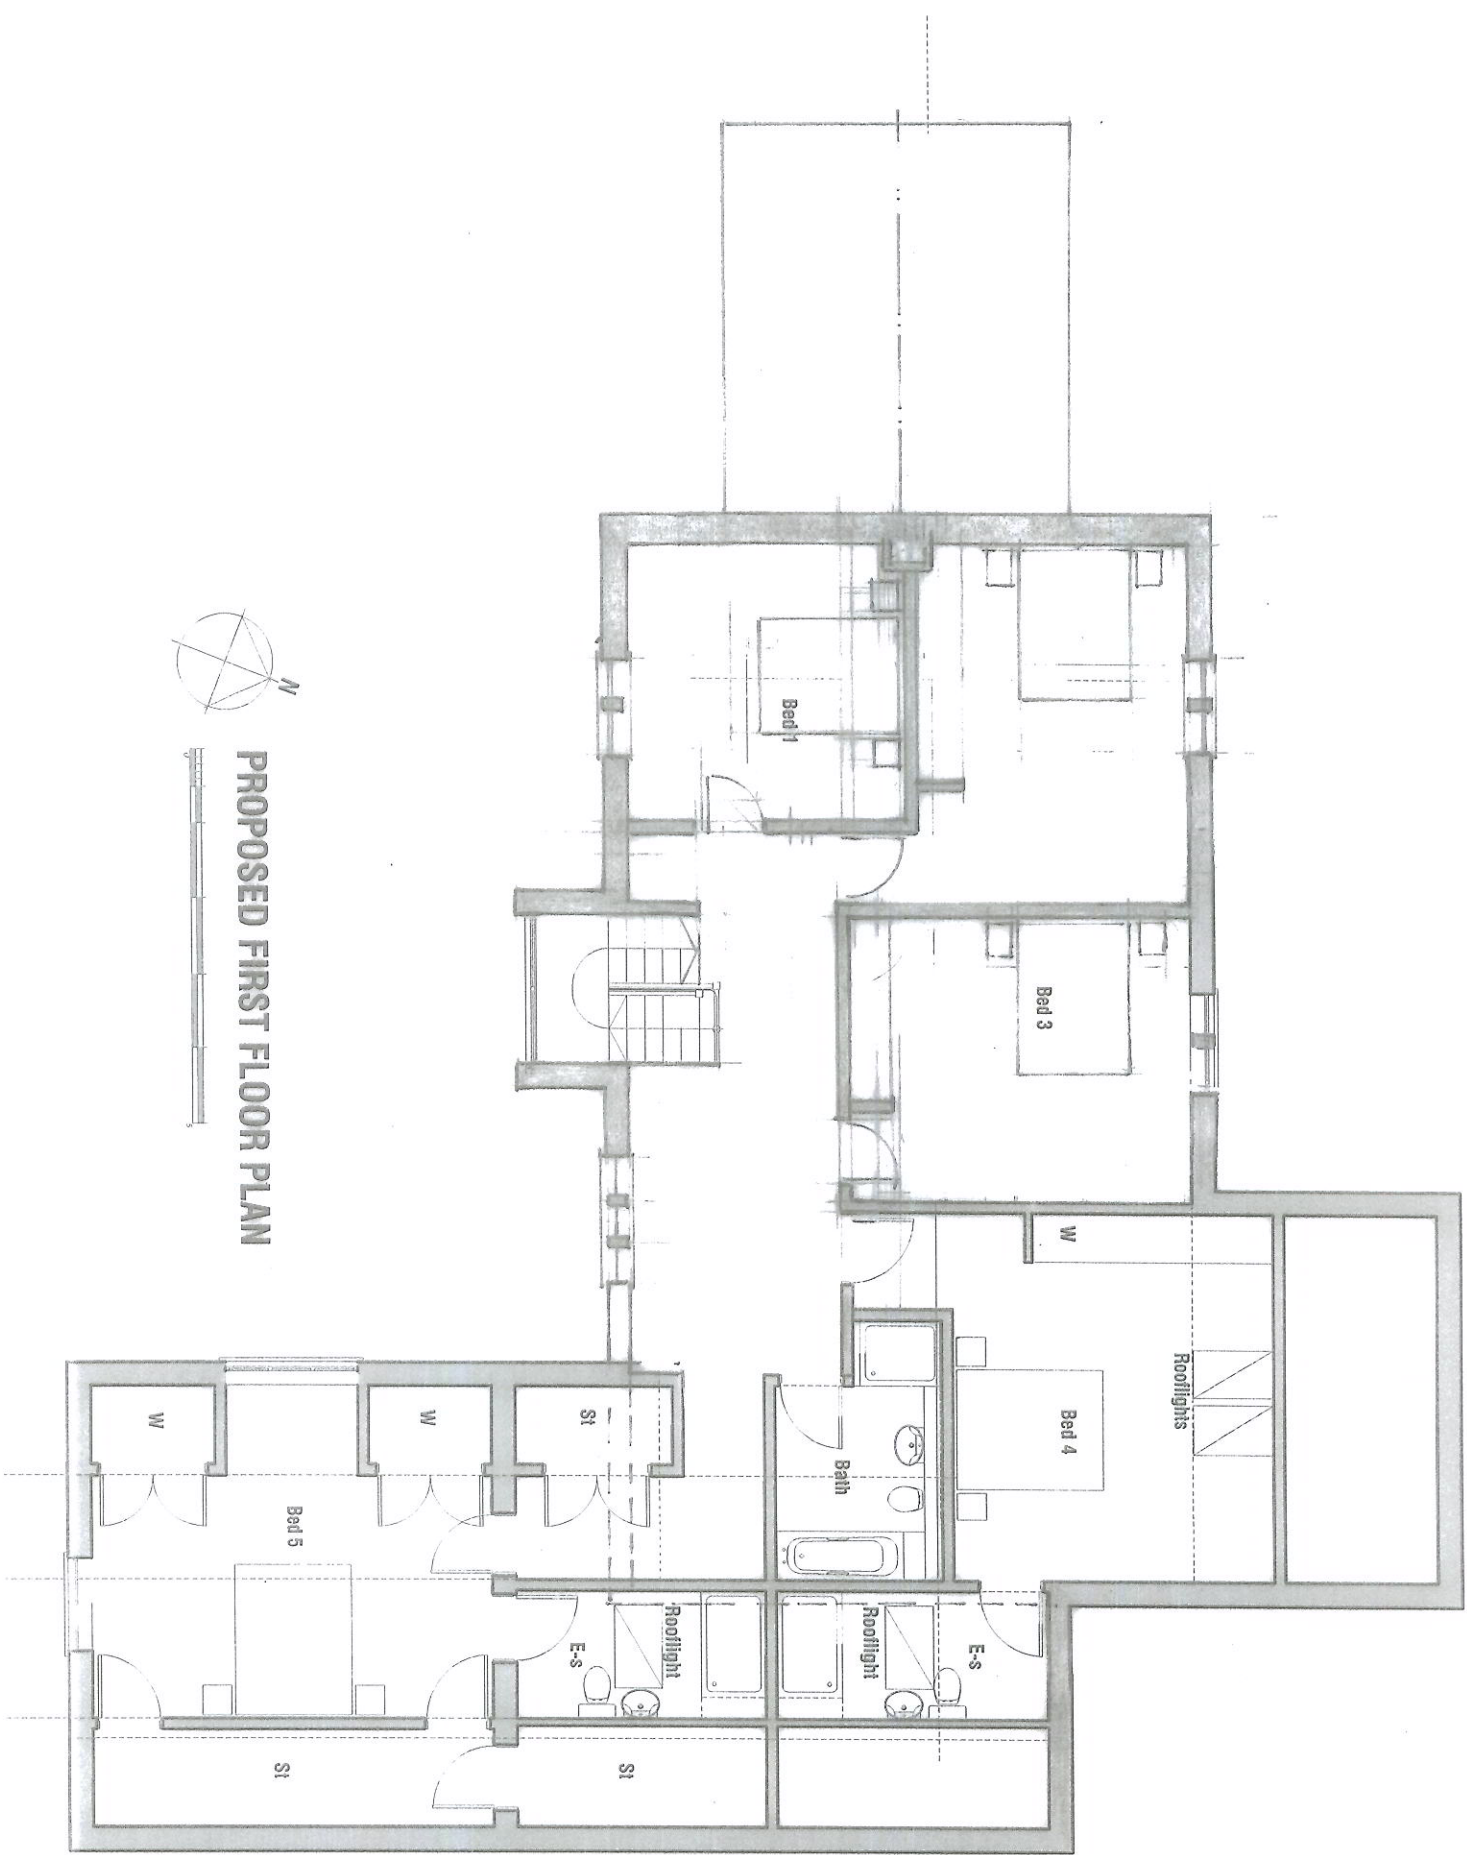

5c/02

