



Peter Thompson M.B.I.A.T.

Architectural Design Consultant Ltd.

Tel & Fax: 01226 201391

Mobile: 07973 251730

e-mail: peter-thompson@hotmail.co.uk

PROPOSED EXTENSION

24 DEVONSHIRE DRIVE

WILTHORPE

LOCATION PLAN 1:1250




Linwood

Barnsley Road

Dodworth

Barnsley S75 3JR

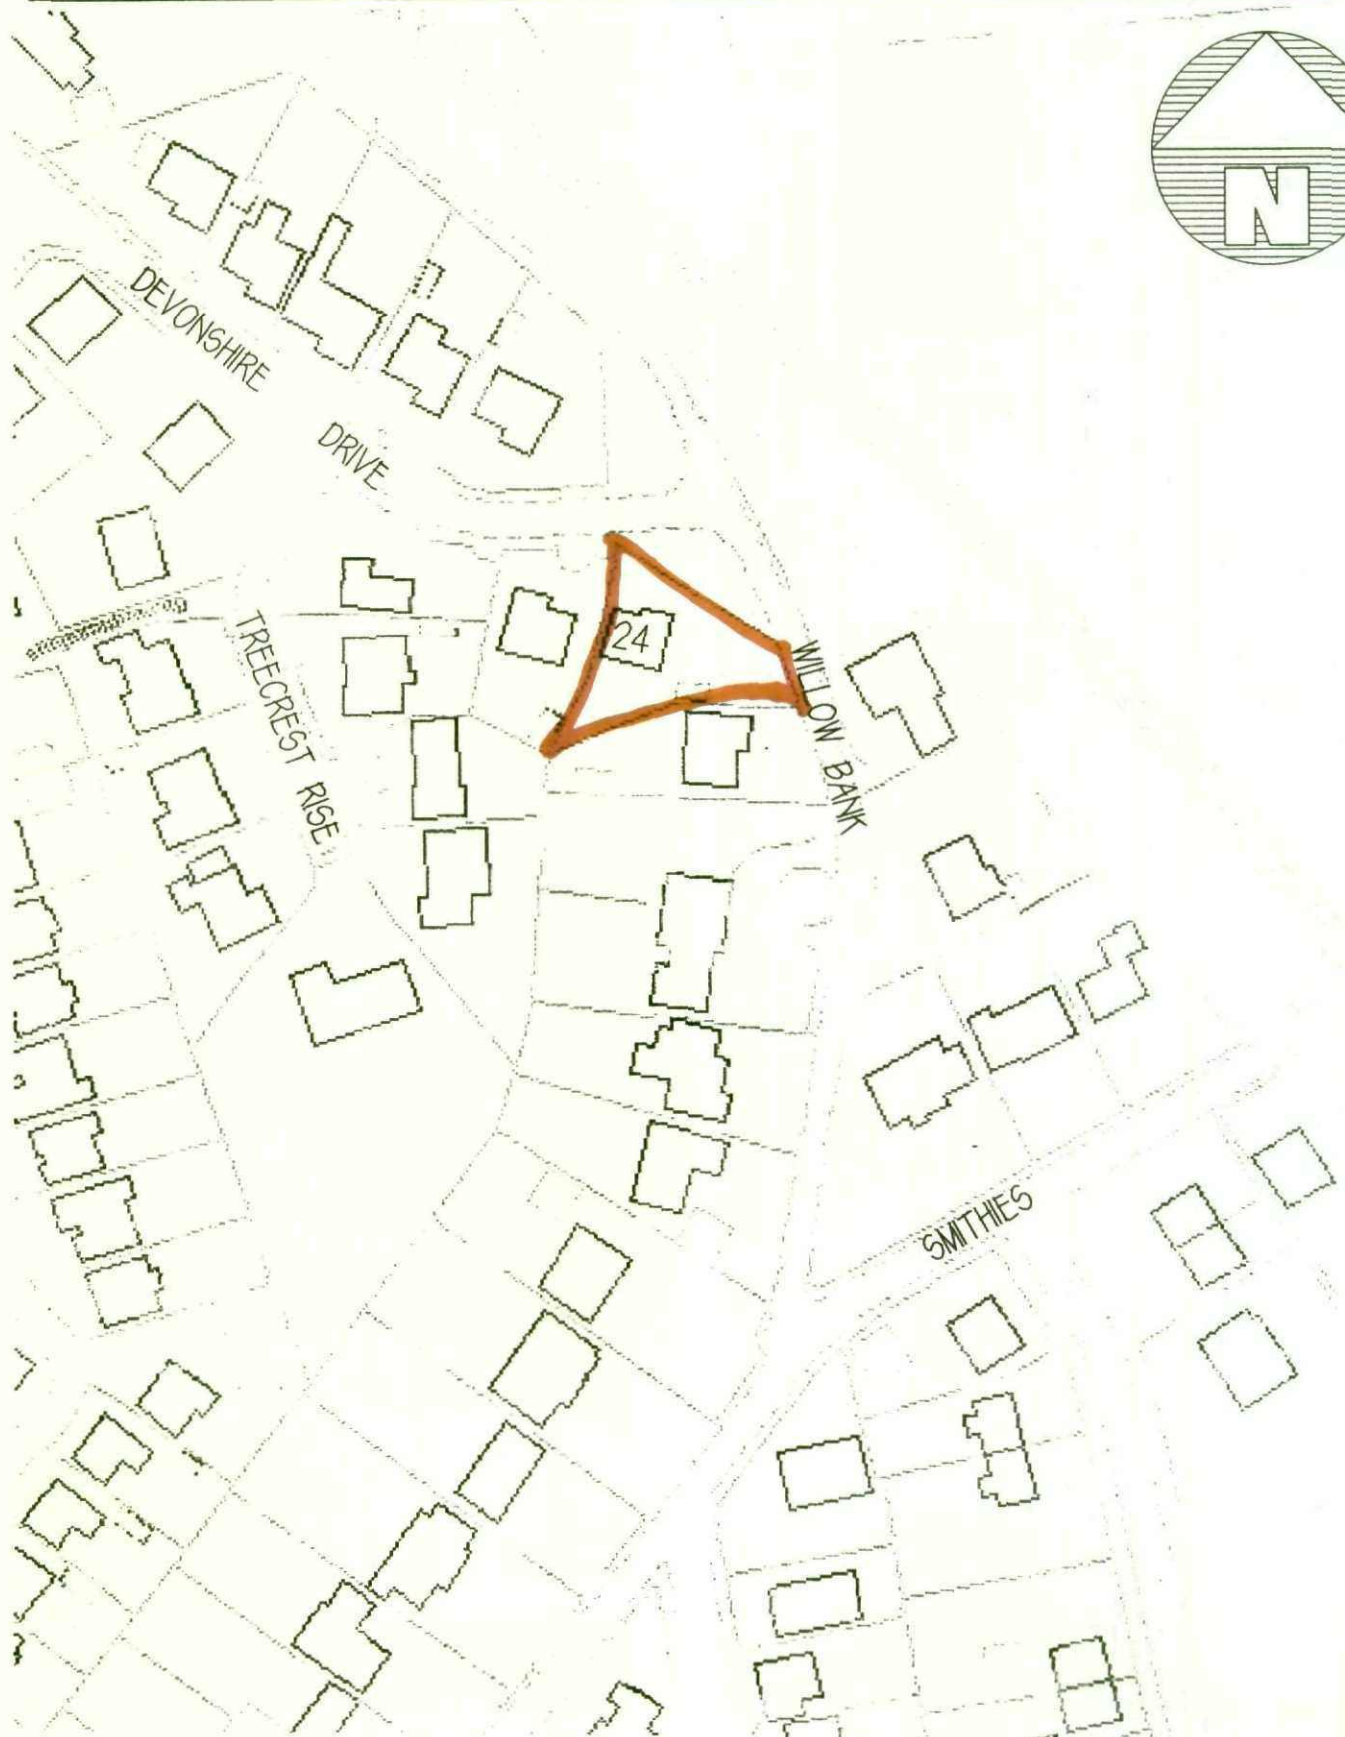



Peter Thompson M.B.I.A.T.

Architectural Design Consultant Ltd.
Tel & Fax: 01226 201391
Mobile: 07973 251730
e-mail: peter.thompson@hotmail.co.uk

PROPOSED EXTENSION
24 DEVONSHIRE DRIVE
WILTHORPE
SITE PLAN 1:500



Linwood
Barnsley Road
Dodworth
Barnsley S75 3JR



MP 52

