




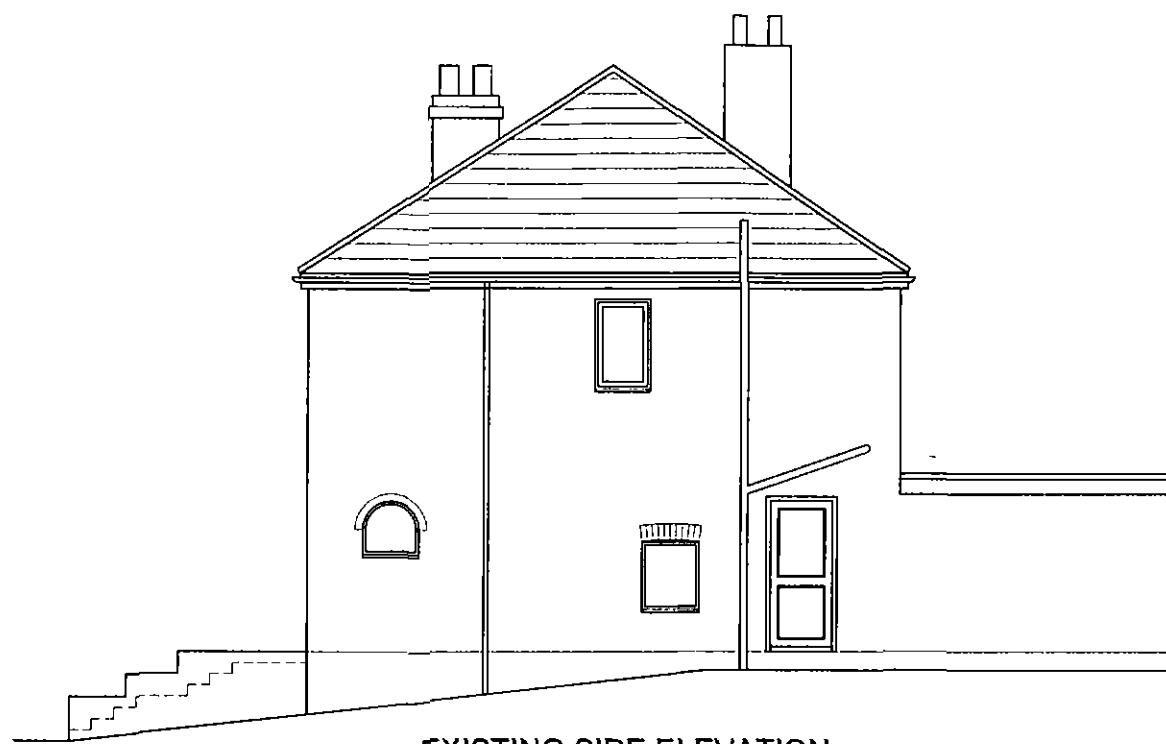


EXISTING SIDE ELEVATION

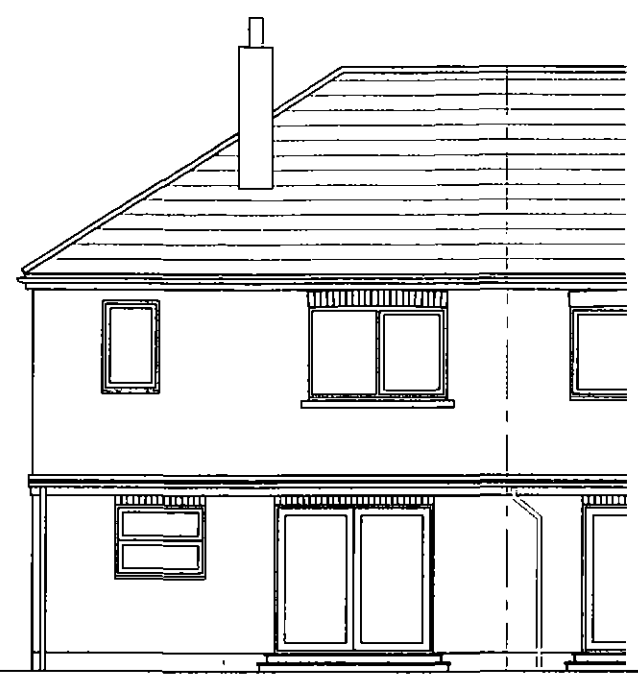

EXISTING REAR ELEVATION

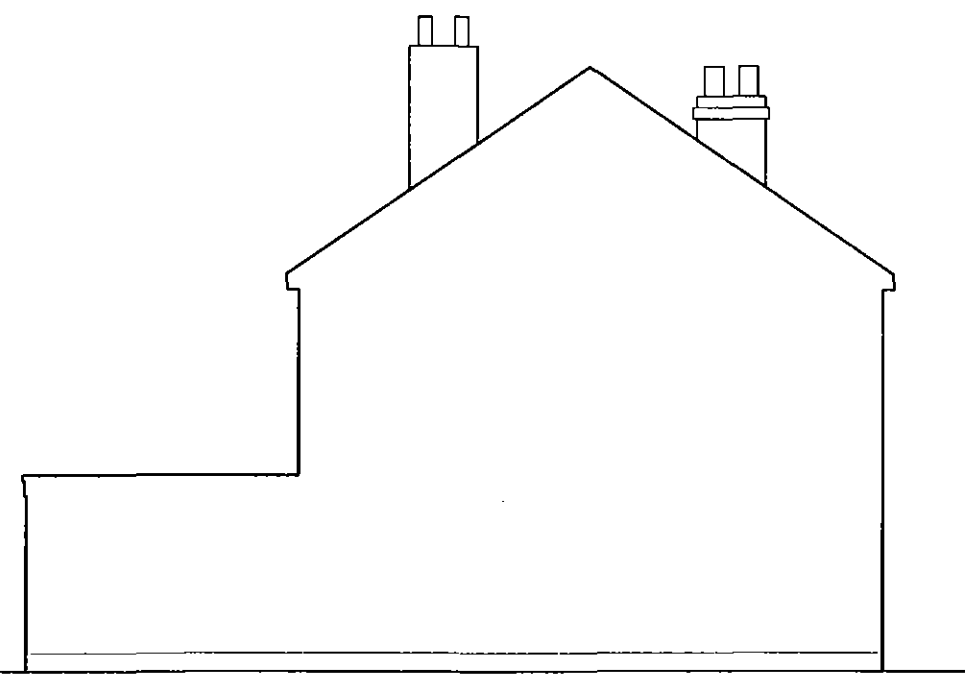


EXISTING SIDE ELEVATION

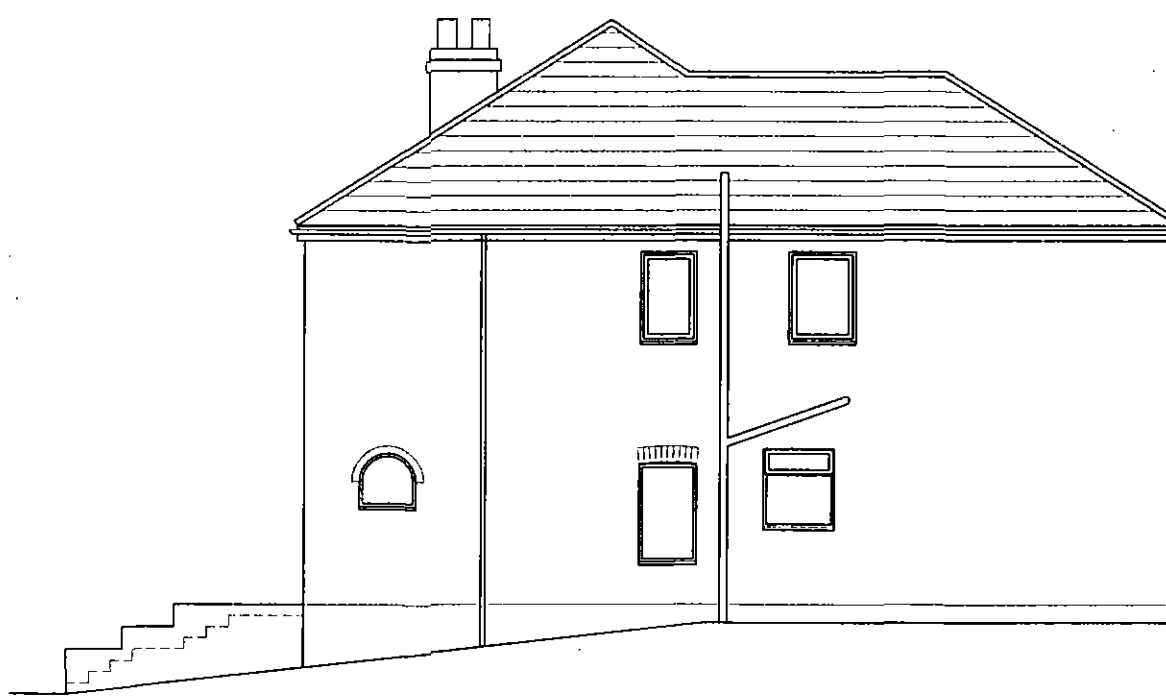

PROPOSED SIDE ELEVATION



PROPOSED REAR ELEVATION

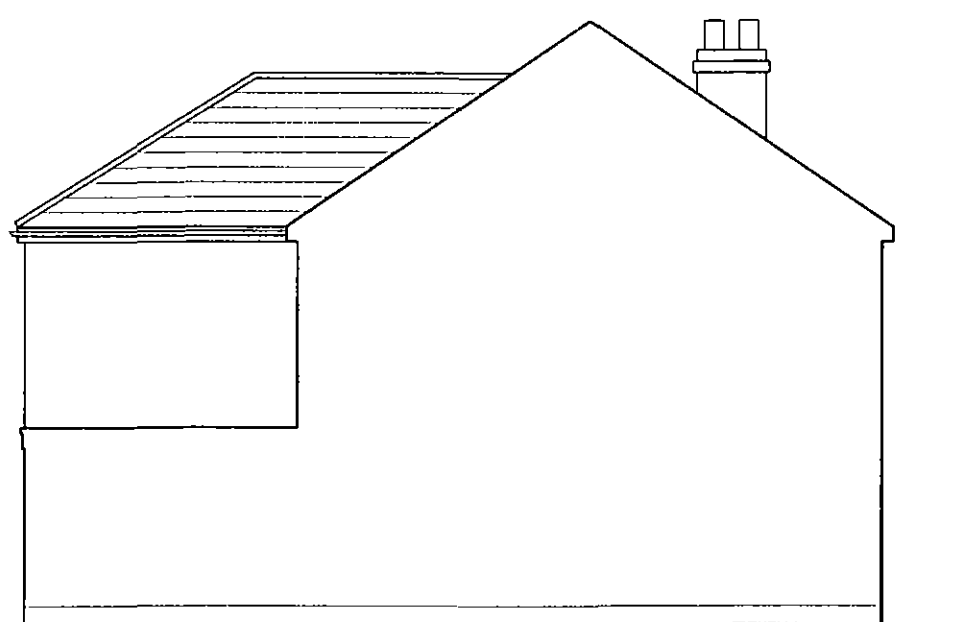


PROPOSED SIDE ELEVATION


NOTES

- 1) DO NOT SCALE THIS DRAWING. ALL DIMENSIONS ARE IN MILLIMETRES
- 2) WALLS TO BE FACING BRICK TO MATCH EXISTING
- 3) ROOF TILES TO BE NATURAL SLATE TILES TO MATCH EXISTING
- 4) WINDOWS TO BE WHITE UPVC AND BIFOLD DOORS TO BE ALUMINUM IN WHITE


**86 WOOD WALK
PROPOSED AND EXISTING ELEVATIONS
LDC18-038-01 (1:50 A3)**

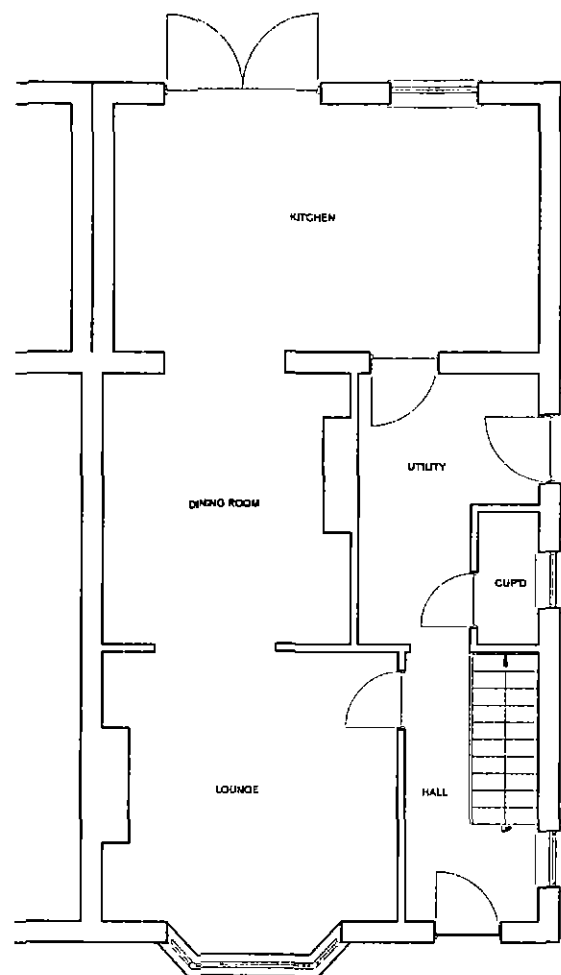


EXISTING GROUND FLOOR PLAN

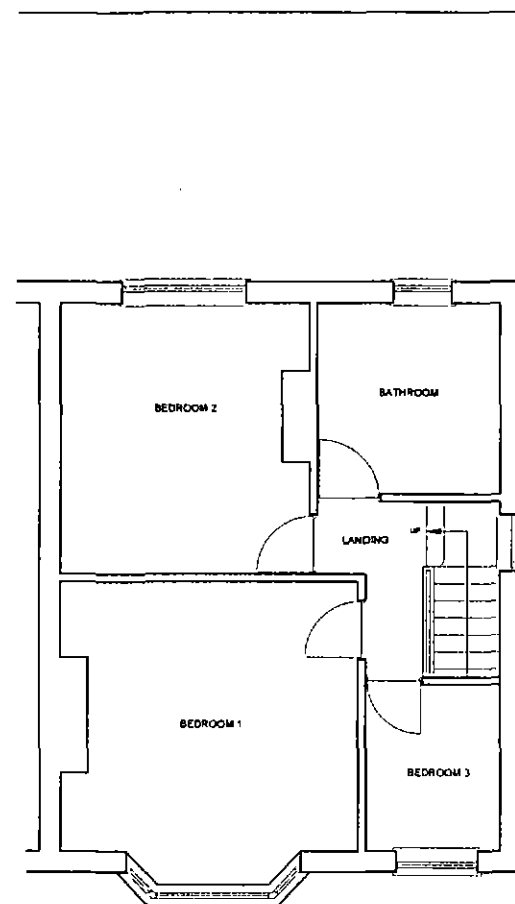

EXISTING FIRST FLOOR PLAN

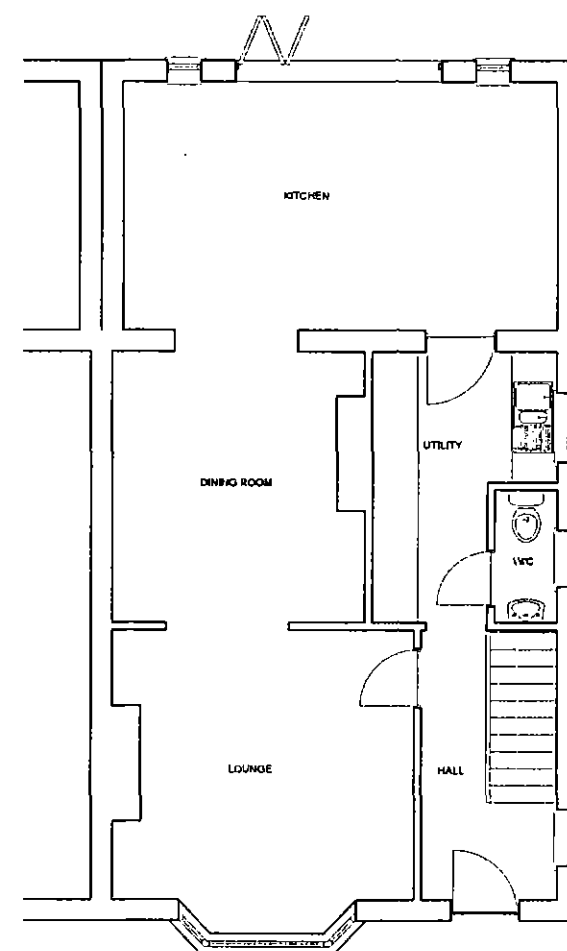

PROPOSED GROUND FLOOR PLAN

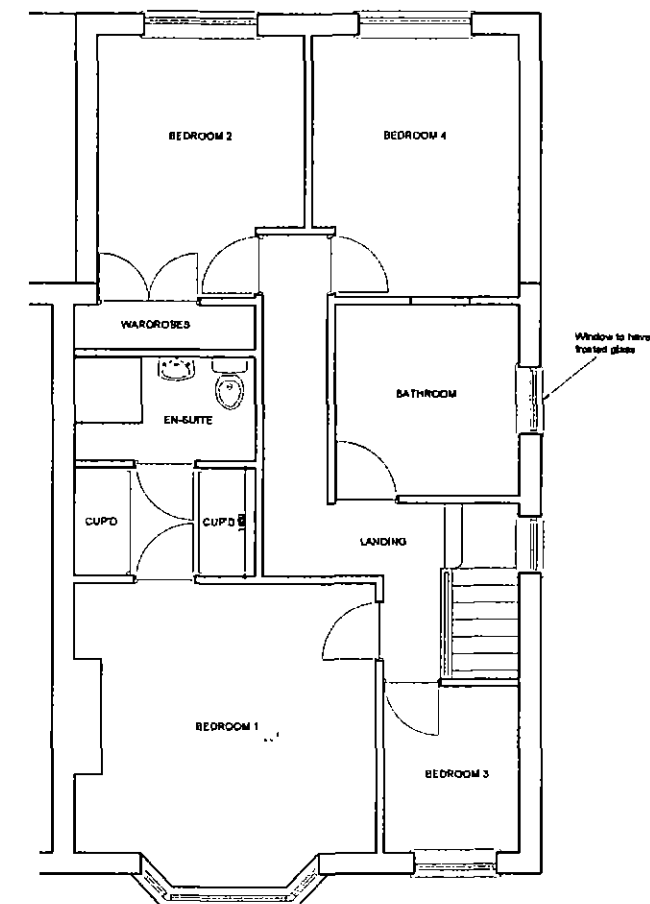


PROPOSED FIRST FLOOR PLAN

NOTES

- 1) DO NOT SCALE THIS DRAWING. ALL DIMENSIONS ARE IN MILLIMETRES
- 2) WALLS TO BE FACING BRICK TO MATCH EXISTING
- 3) ROOF TILES TO BE NATURAL SLATE TILES TO MATCH EXISTING
- 4) WINDOWS TO BE WHITE UPVC AND BIFOLD DOORS TO BE ALUMINUM IN WHITE


86 WOOD WALK
 PROPOSED AND EXISTING PLANS
 LDC18-038-01A (1:50 A3)

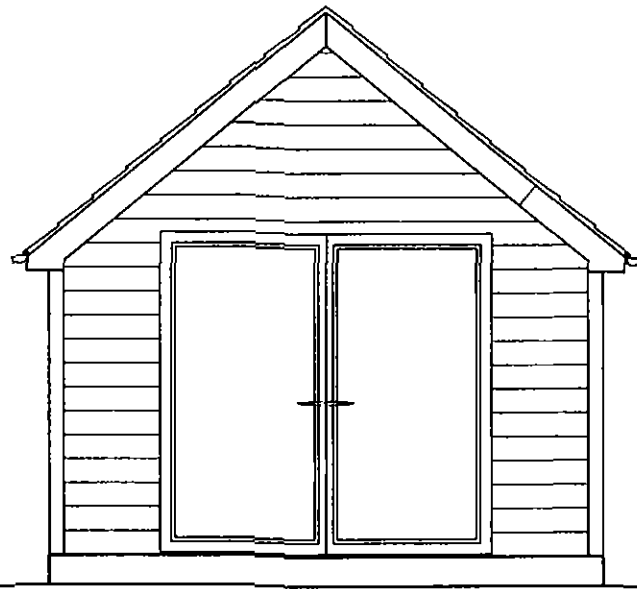


FRONT ELEVATION




SIDE ELEVATION

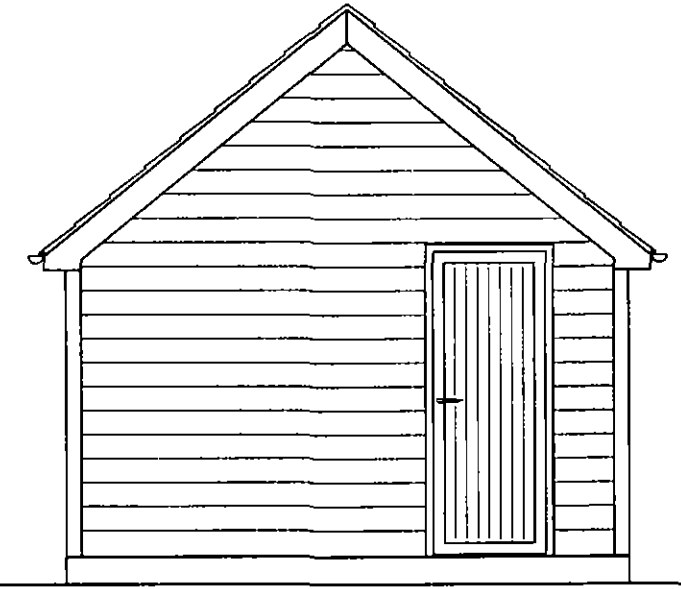

REAR ELEVATION

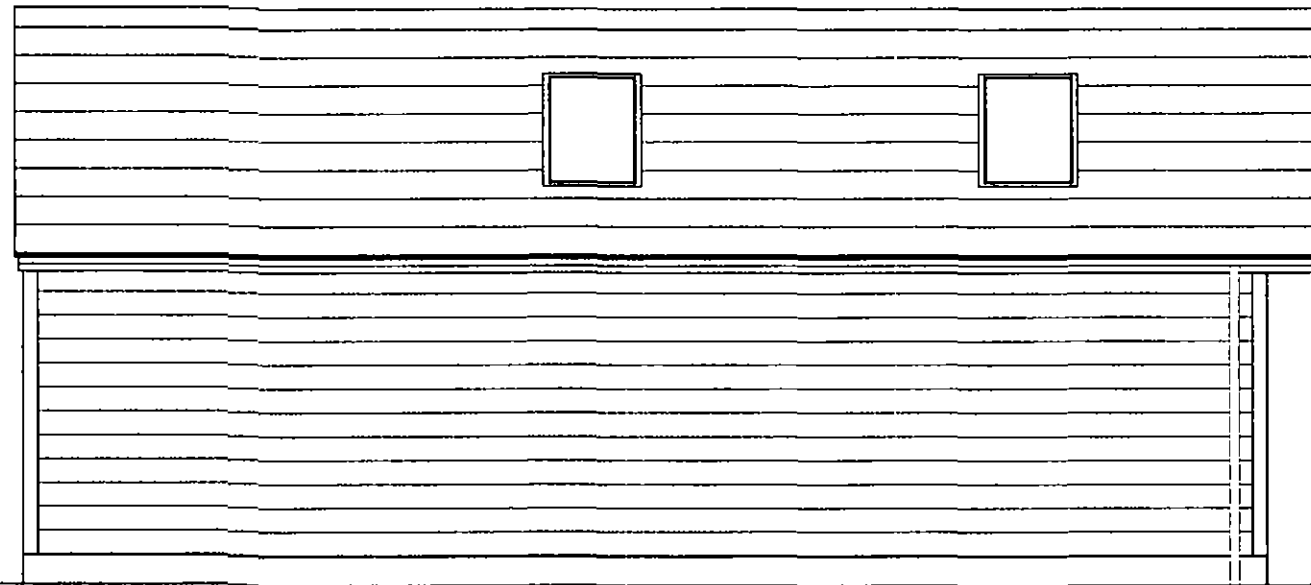

SIDE ELEVATION

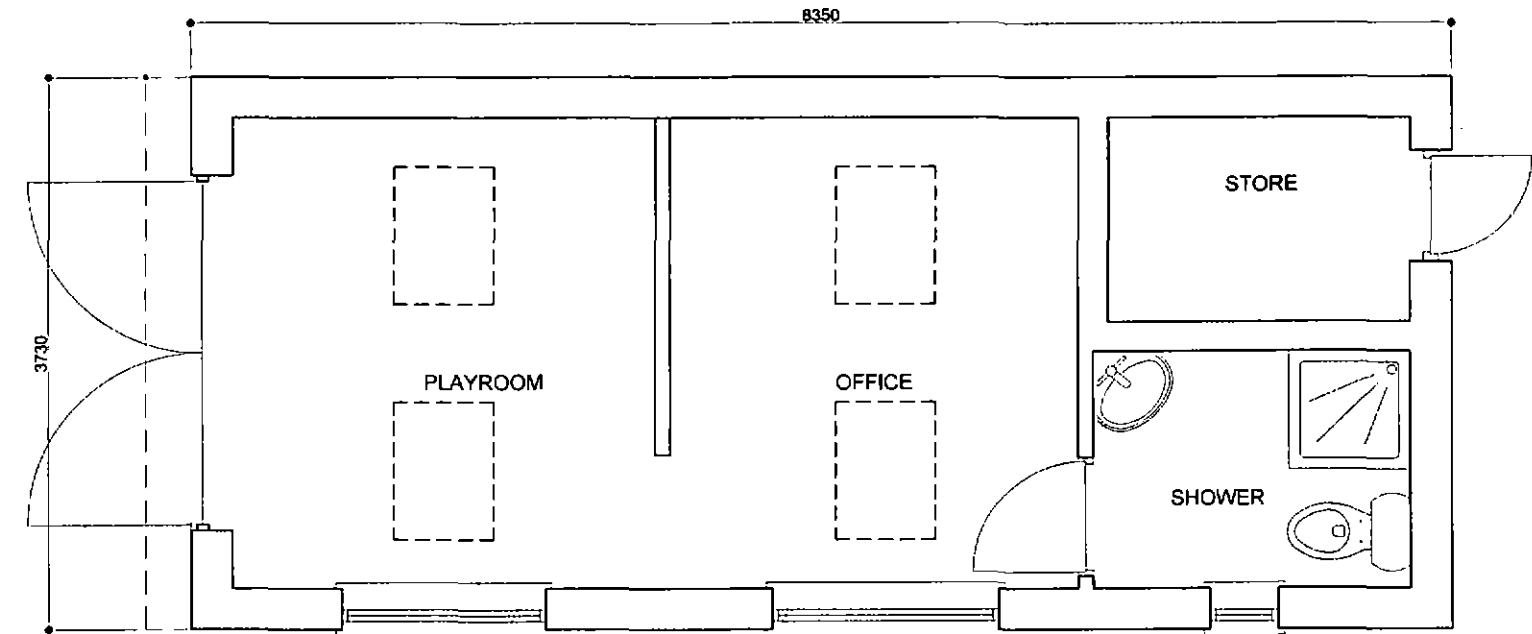


PLAN


NOTES

- 1) DO NOT SCALE THIS DRAWING. ALL DIMENSIONS ARE IN MILLIMETRES
- 2) WALLS TO BE EITHER CEDAR OR A COMPOSITE WOOD GRAIN TIMBER IN CEDAR COLOUR
- 3) COMPOSITE PLASTIC IMITATION SLATE
- 4) WINDOWS AND DOORS TO BE GREY ALUMINUM OR HARDWOOD


86 WOOD WALK
ANNEXE PLAN & ELEVATIONS
LDC18-038-03A (1:50 A3)

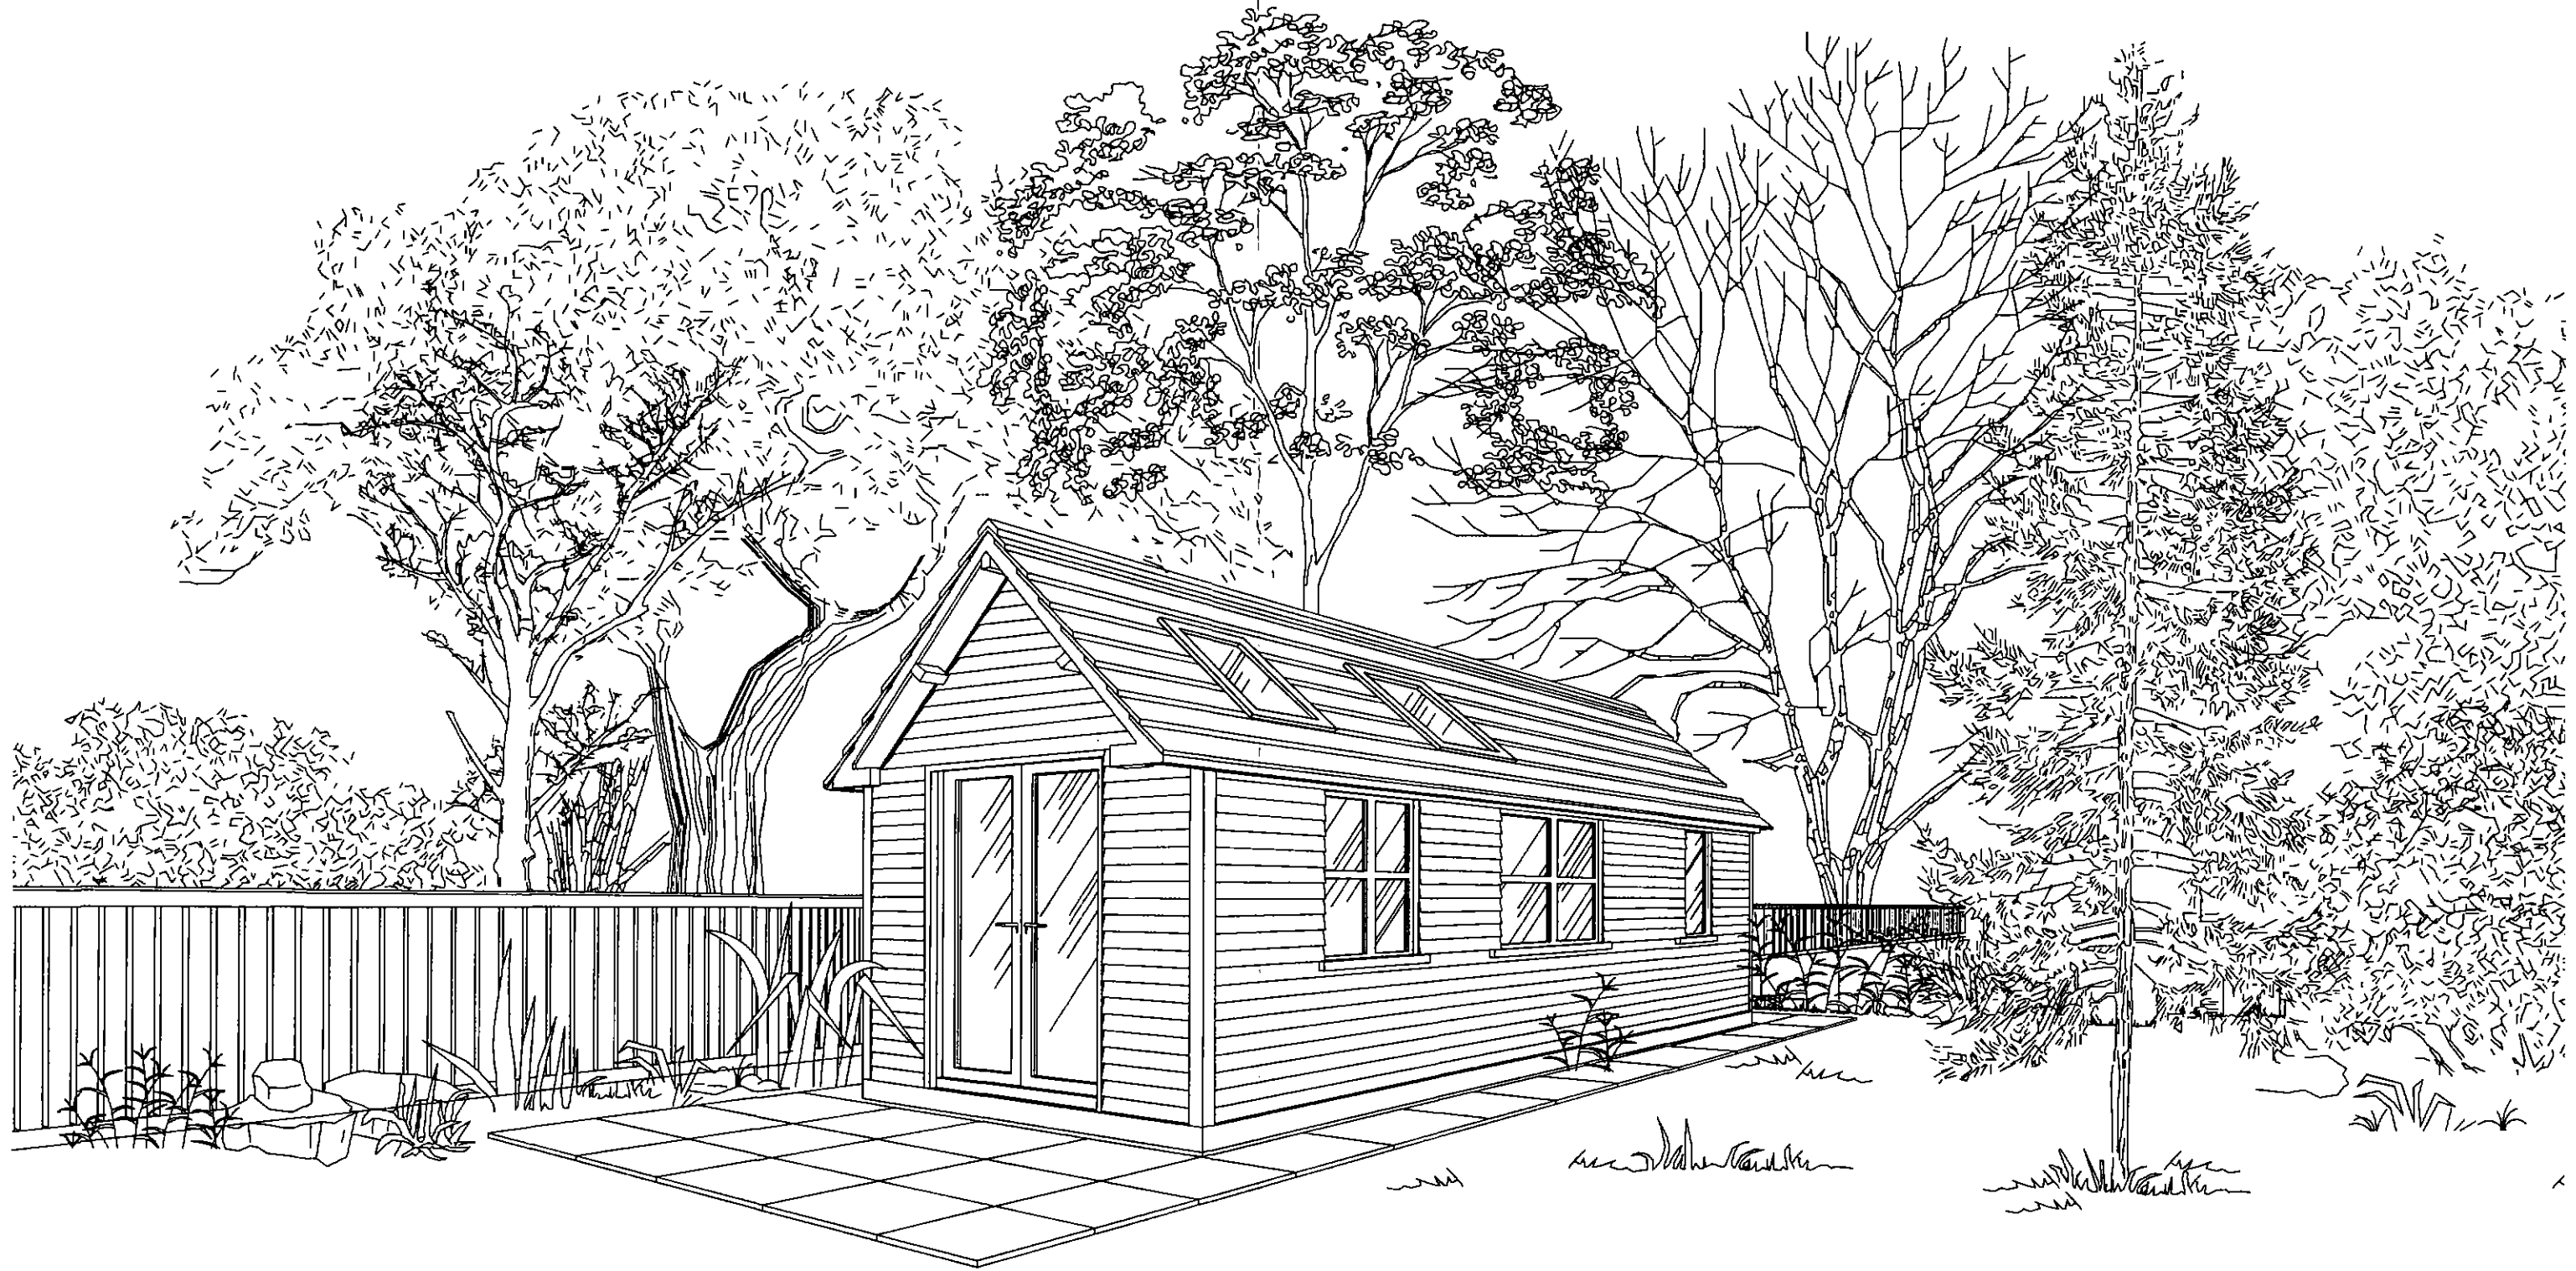

86 WOOD WALK
ANNEXE PERSPECTIVE
LDC18-038-04A (1:50 A3)

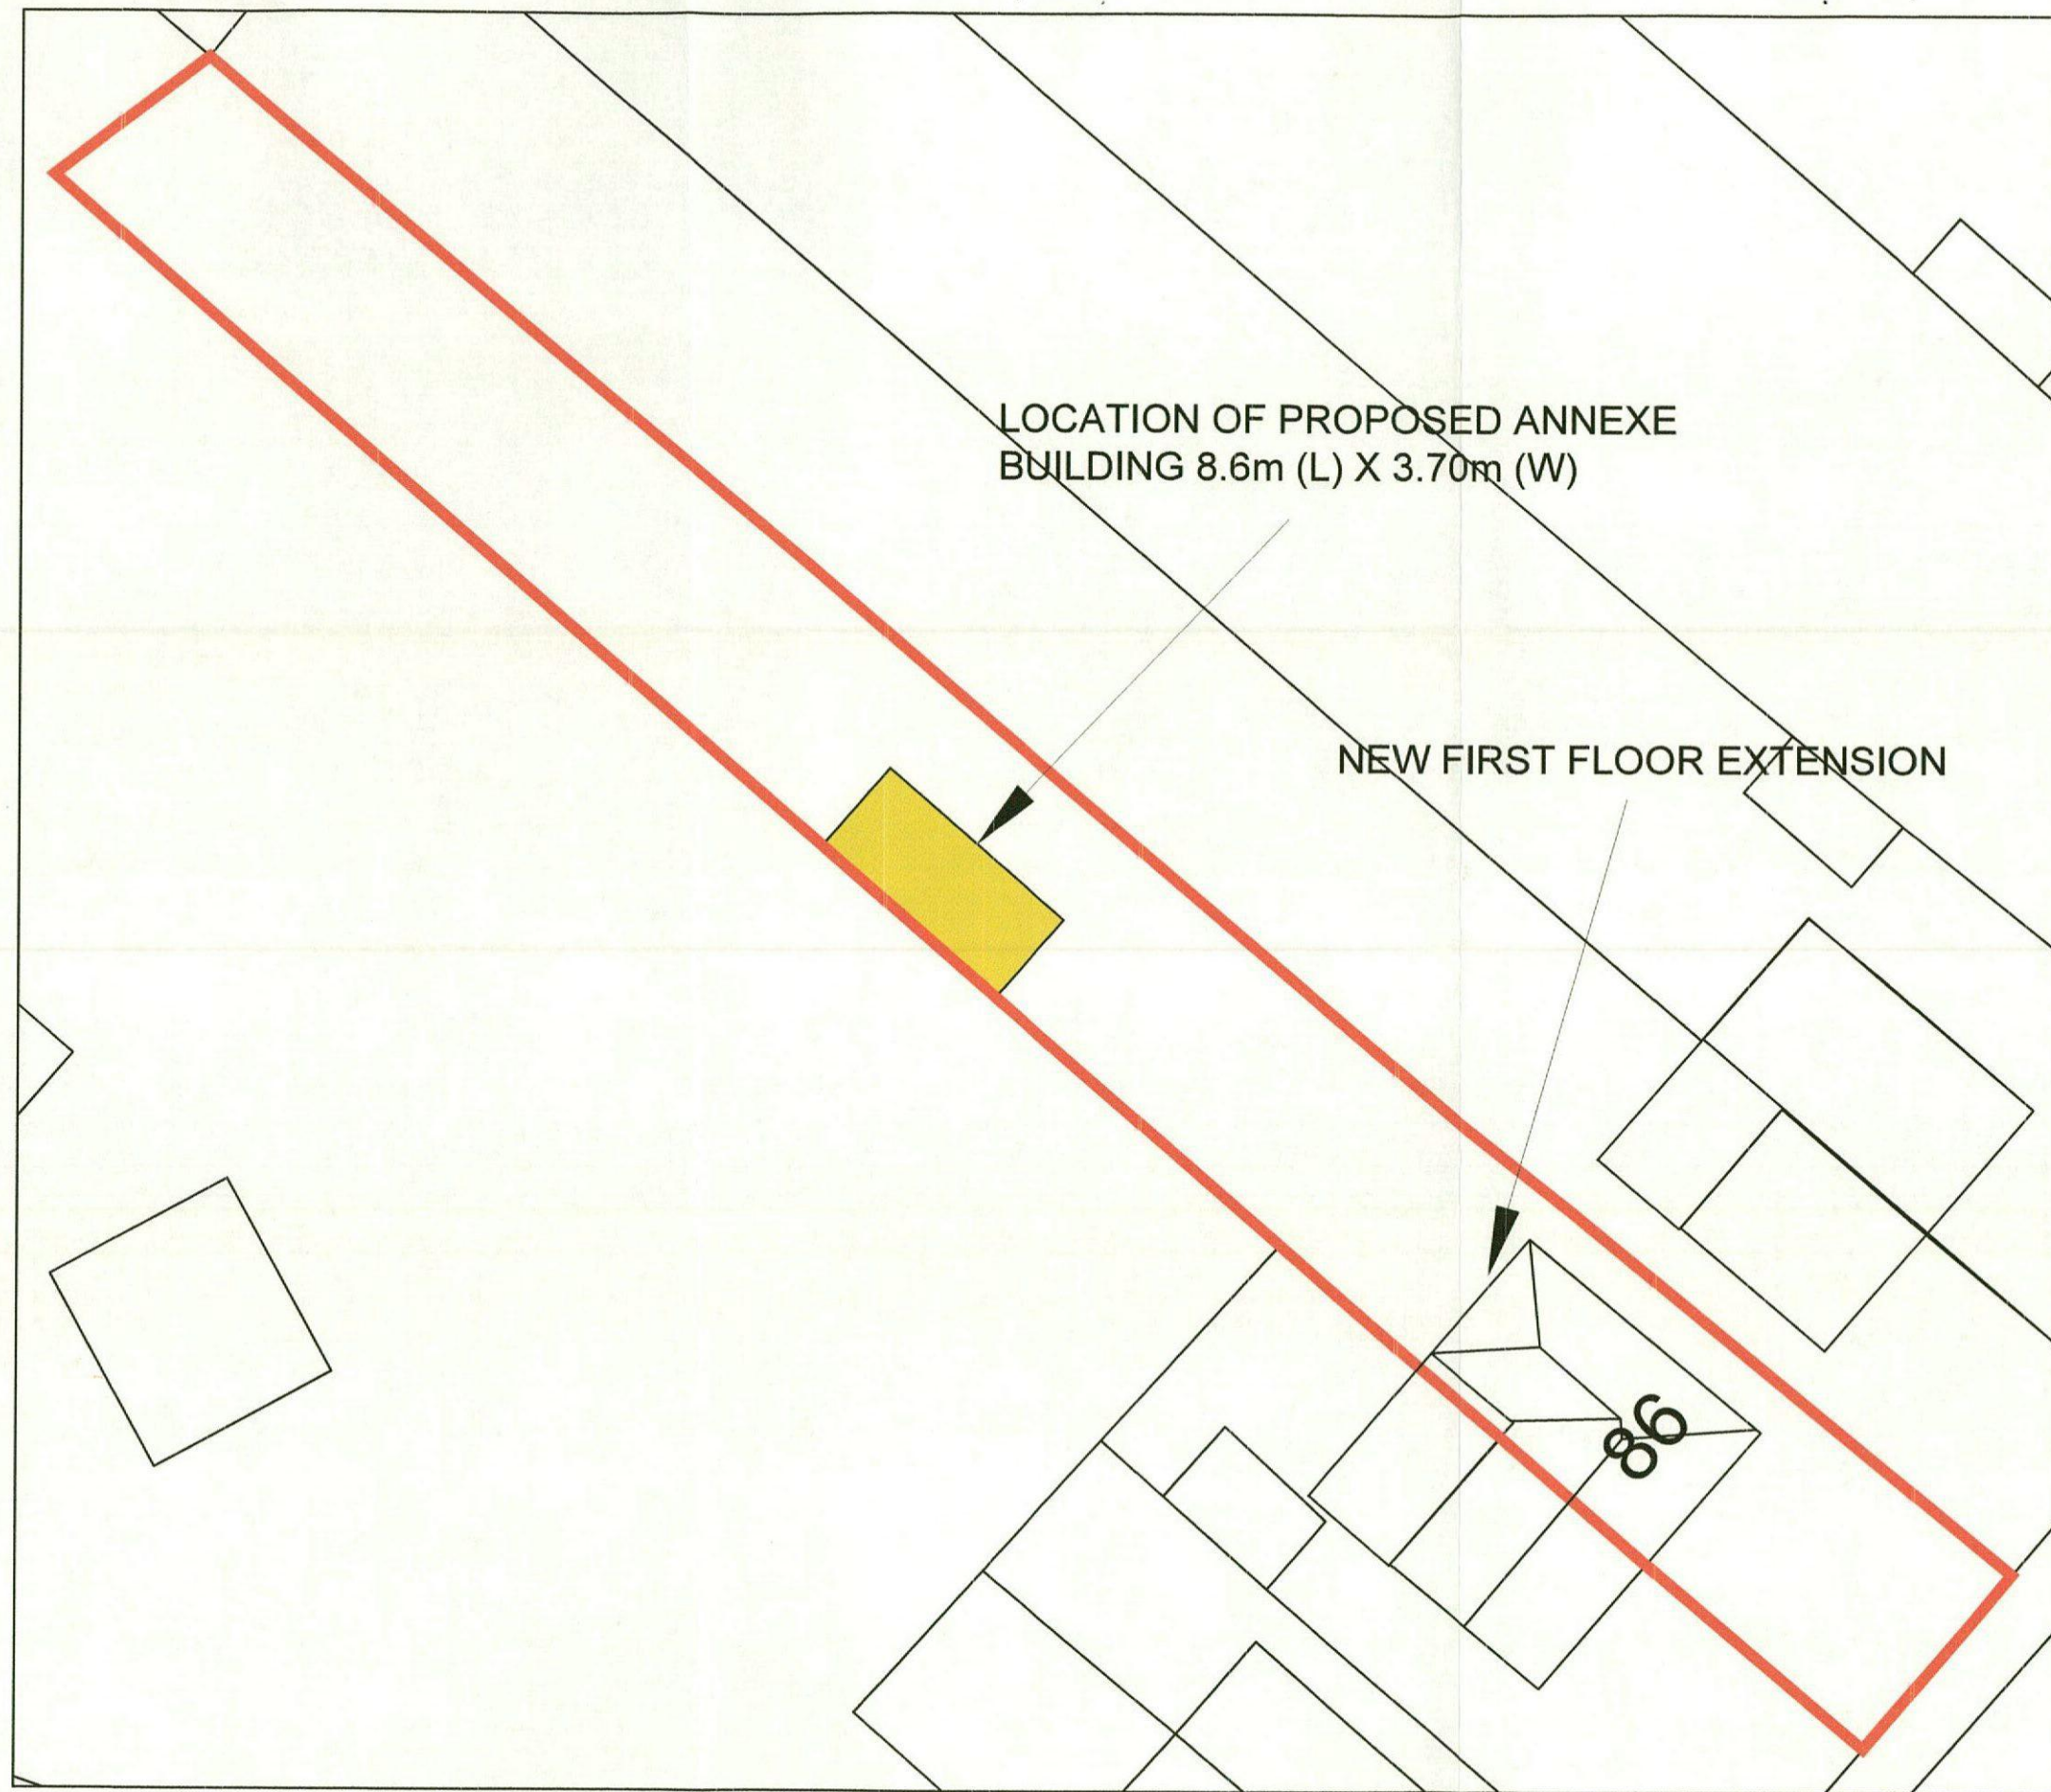

SITE PLAN
(1:250)

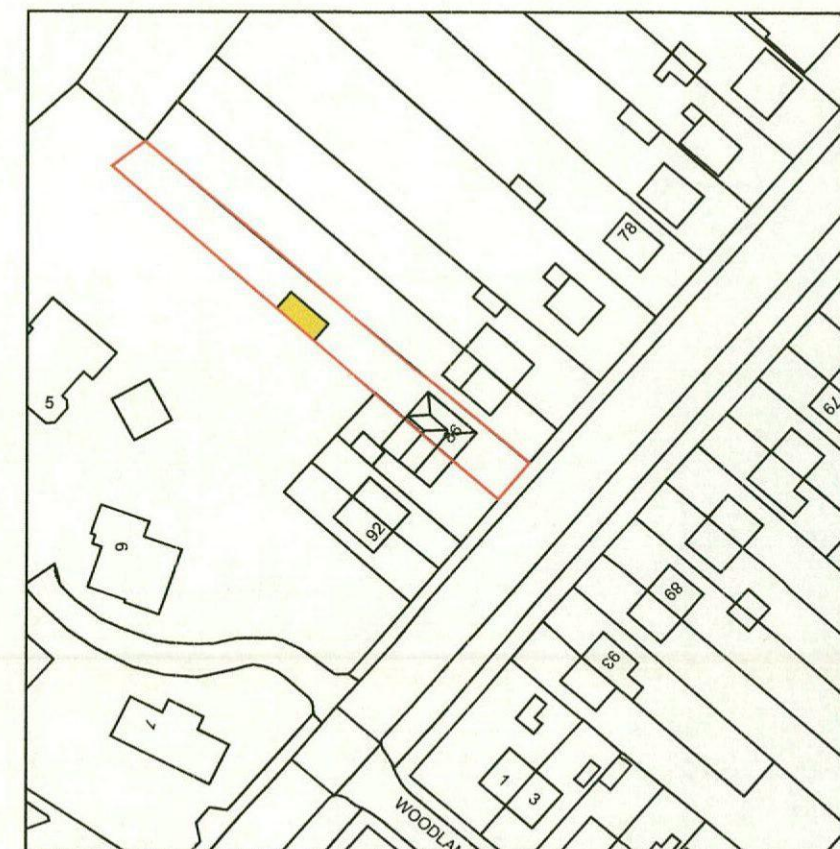

LOCATION PLAN
(1:1250)