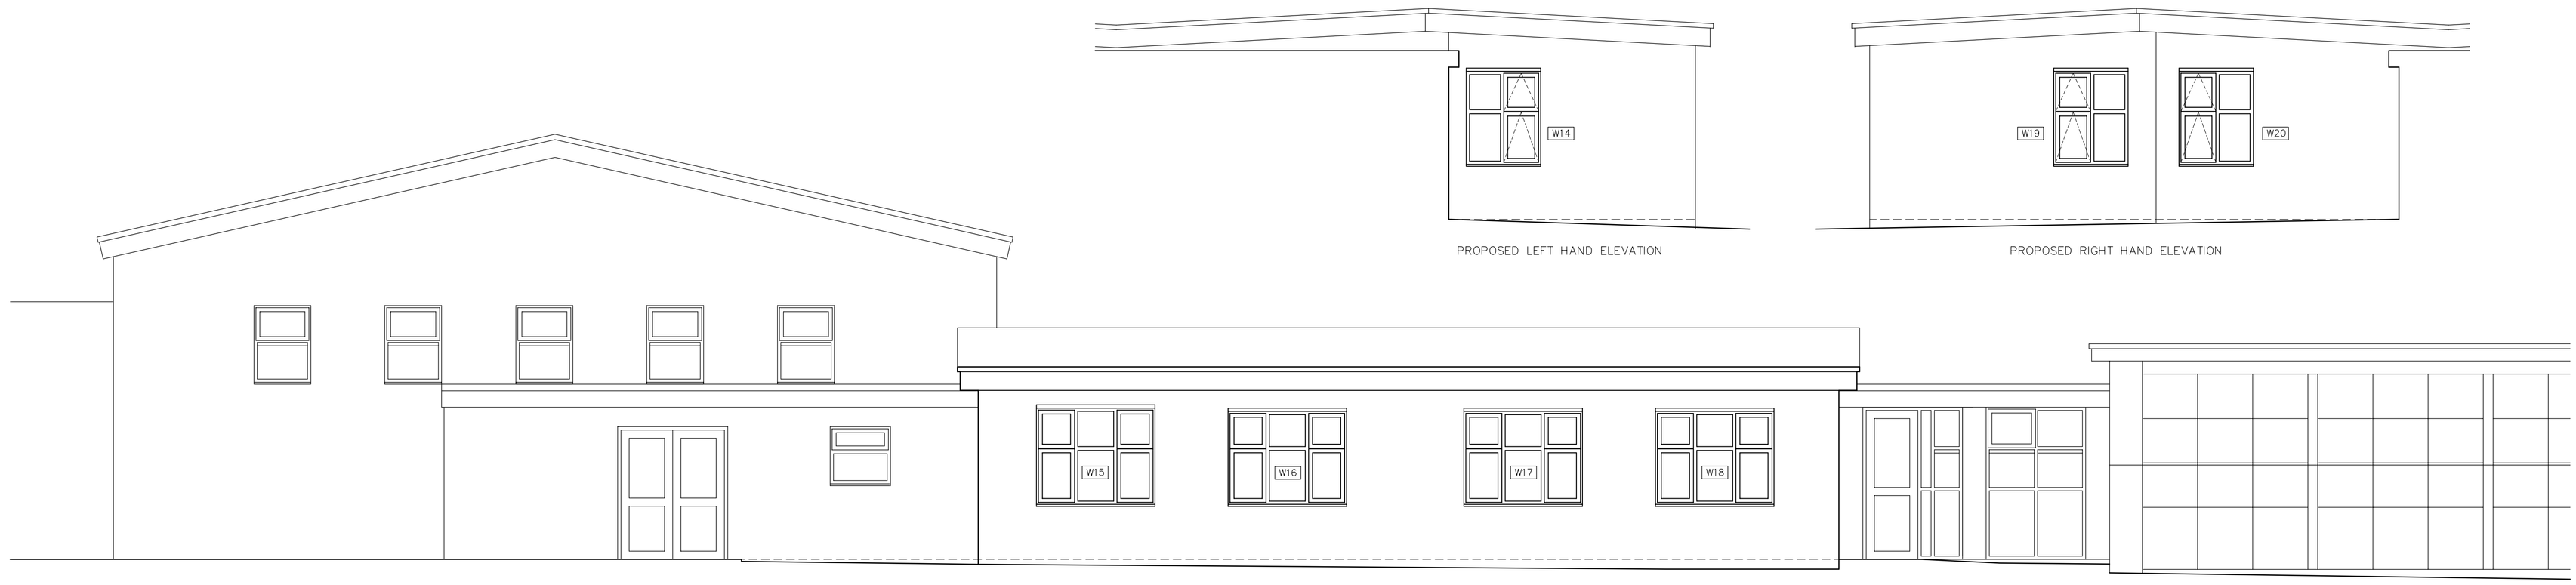


PROPOSED LEFT HAND ELEVATION

PROPOSED RIGHT HAND ELEVATION

PROPOSED ELEVATION

CIRCULATION CORRIDORS
New walls to be plastered and skimmed, existing walls to be skimmed, with Diamond Matt emulsion finish.
Supply and lay new levelling screed, and lay new Desso 'Reclaim' carpet tile floor covering.
New ceilings to be Armstrong World Industries Ltd. 'Dune Max' suspended ceiling system.
Redecorate all new and existing timberwork with gloss paint.

CIRCULATION CORRIDORS
Walls redecorated with Diamond Matt emulsion finish.
Supply and lay new levelling screed, and lay new Desso 'Protect' barrier matting floor covering.
Redecorate all existing timberwork with gloss paint.

STAFFROOM
New walls to be plastered and skimmed, with Diamond Matt emulsion finish.
Supply and lay new levelling screed, and lay new Desso 'Reclaim' carpet tile floor covering to main area, Polyflor 'Polysafe Standard' vinyl to kitchen area.
New ceilings to be Armstrong World Industries Ltd. 'Dune Max' suspended ceiling system.
Redecorate all new timberwork with gloss paint.
For details of kitchen unit layout see drawing no. AL(0)19.

MI ROOM
New walls to be plastered and skimmed, with Diamond Matt emulsion finish.
Supply and lay new levelling screed, and lay new Polyflor 'Polysafe Standard' vinyl.
New ceilings to be Armstrong World Industries Ltd. 'Dune Max' suspended ceiling system.
Redecorate all new timberwork with gloss paint.

SEN ROOM
New walls to be plastered and skimmed, with Diamond Matt emulsion finish.
Supply and lay new levelling screed, and lay new Desso 'Reclaim' carpet tile floor covering.
New ceilings to be Armstrong World Industries Ltd. 'Dune Max' suspended ceiling system.
Redecorate all new timberwork with gloss paint.


STORE
New walls to be plastered and skimmed, existing walls to be skimmed, with Diamond Matt emulsion finish.
Supply and lay new levelling screed, and lay new Polyflor 'Polysafe Standard' vinyl floor covering with coved skirtings.
New ceiling to be plasterboard and skim, and redecorated.
Redecorate all new timberwork with gloss paint.

DISABLED TOILET
New walls to be plastered and skimmed, existing walls to be skimmed, with Diamond Matt emulsion finish.
Supply and lay new levelling screed, and lay new Polyflor 'Polysafe Standard' vinyl floor covering with coved skirtings.
New ceiling to be plasterboard and skim, and redecorated.
Redecorate all new timberwork with gloss paint.
Doc M Contour 21 Standard Pack RH from Armitage Shanks.



PLAN SHOWING DEMOLITIONS – Scale 1:100

Walls to be demolished
Existing walls to remain
New blockwork

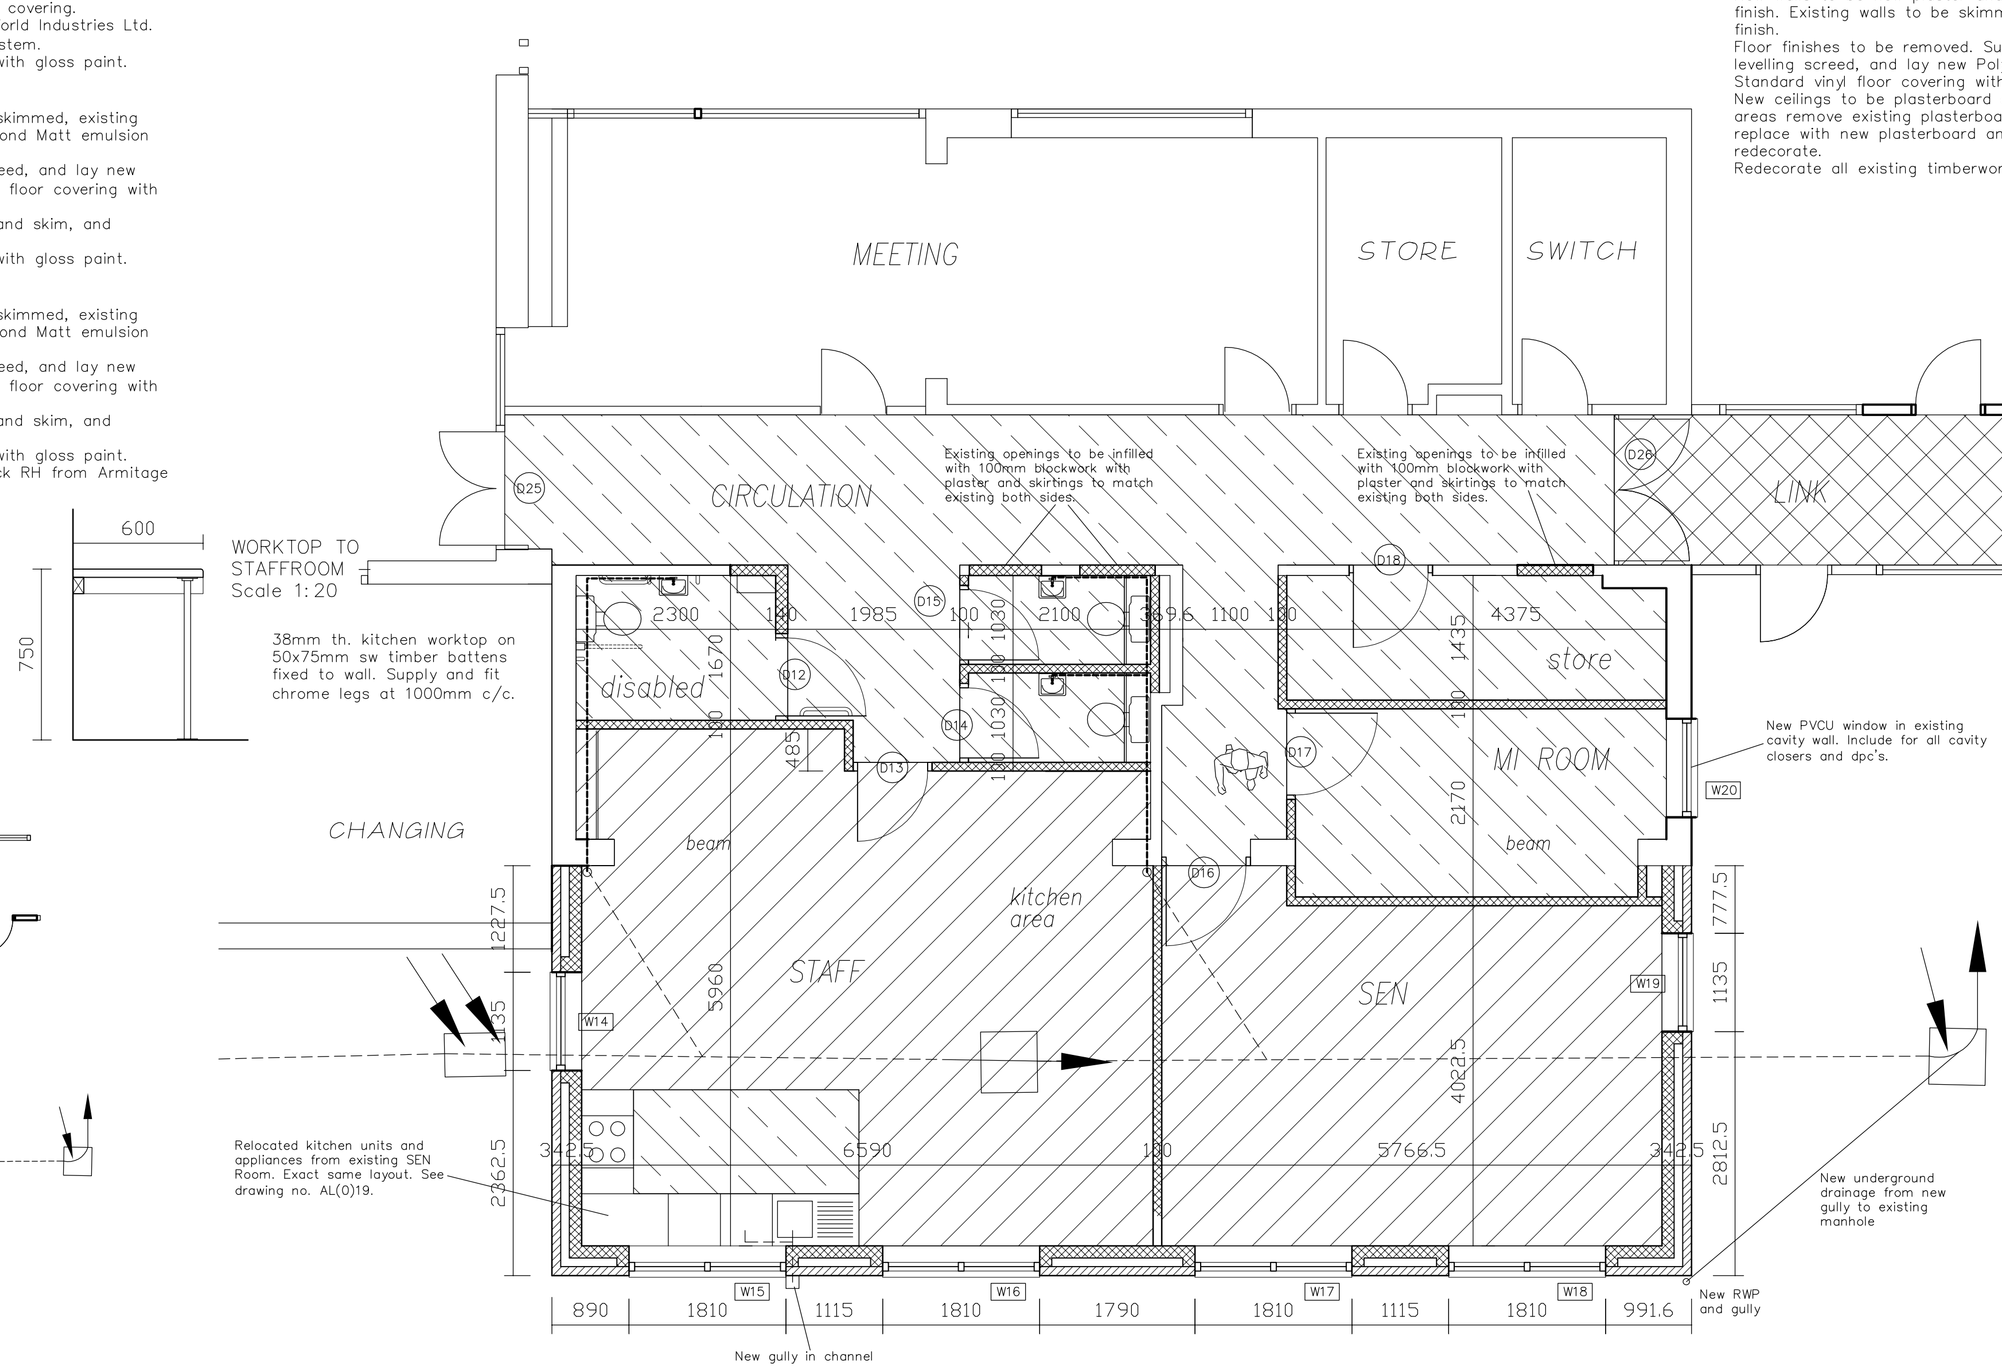

PLAN AS PROPOSED

WORKTOP TO STAFFROOM
Scale 1: 20

38mm th. kitchen worktop on 50x75mm sw timber battens fixed to wall. Supply and fit chrome legs at 1000mm c/c.

Relocated kitchen units and appliances from existing SEN Room. Exact same layout. See drawing no. AL(0)19.

NEW STAFF TOILETS
New walls to be new plaster and skim and Portaflek finish. Existing walls to be skimmed and Portaflek finish.
Floor finishes to be removed. Supply and lay new levelling screed, and lay new Polyflor Polysafe Standard vinyl floor covering with coved skirtings.
New ceilings to be plasterboard and skim. Existing areas remove existing plasterboard ceilings and replace with new plasterboard and skim, and redecorate.
Redecorate all existing timberwork with gloss paint.

Wall panels by Cubicle Centre LTD
Unit 33, Calderdale Business Park, Ravensthorpe, West Yorkshire WF13 3JL.
Wall panels to integrated plumbing systems full height and to match cubicle.
Toilets to be white BTW toilet pan 360w x 400h x 540 deep with matching seat and lid.
Dual flush concealed toilet system as supplied by Cubicle Centre LTD.
Wall mounted wash hand basins

2 soap dispensers per Toilet.
Elite Modular Soap dispenser
Elite Twin Roll Toilet Tissue System provide for toilets
1000 x 500 bevelled edge mirror glass provided for both toilets.
New electric hand dryers in each Toilet by Elect Eng.

ABOVE GROUND DRAINAGE
100mm waste pipe to WC fittings
75mm deep traps to wash basins
32mm waste pipes to washbasin
50mm waste pipes to wash basins runs
Air admittance boxing to be insulated and ventilated

CARPET
VINYL
BARRIER MATTING

REV	DATE	DESCRIPTION

The contractor is to comply in all respects with the current Building Regulations and is to check all site dimensions and levels.
Do not scale from the drawing, use written dimensions. To be read in conjunction with Pre-Tender Health & Safety Plan / Preliminaries Section (Section A34 etc.)
Maps are reproduced from Ordnance Survey material with the permission of Ordnance Survey on behalf of the Controller of Her Majesty's Stationery Office
© Crown copyright. Unauthorised reproduction infringes Crown copyright and may lead to prosecution or civil proceedings 100022264 (2011)

NPS BARNSLEY LTD
PO BOX 634
BARNSLEY
SOUTH YORKSHIRE, S70 9GG
TEL: 01226 776605 FAX: 01226 776399
EMAIL: enquiries@nps-co-uk

Head Office:
Lancaster House, 16 Central Avenue, St Andrews Business Park, Norwich, NR7 0HR Tel: 01603 706000 Fax: 01603 706001
Other Office locations can be found on website : www.nps.co.uk

PROJECT: CUDWORTH BIRKWOOD PRIMARY SCHOOL EXTENSIONS & ALTERATIONS	CLIENT: Education	
	CAD FILE REF	DATE: Feb 2012 / SCALE: 1:50
SUBJECT: STAFFROOM EXTENSION PROPOSED PLAN & ELEVATIONS	REV	DRAWN: AB / CHECKED
	PROJECT NR: ED 2353	DRAWING NR: AL(0)13

© NPS This drawing may not be reproduced in any form without prior written agreement