
Location Plan

Site Address: **Oaks Business Park, Oaks Lane, Hoyle Mill, Barnsley, S71 1HT**

PlanningPortal

Date Produced: **30-May-2023**

Scale: **1:2500 @A4**

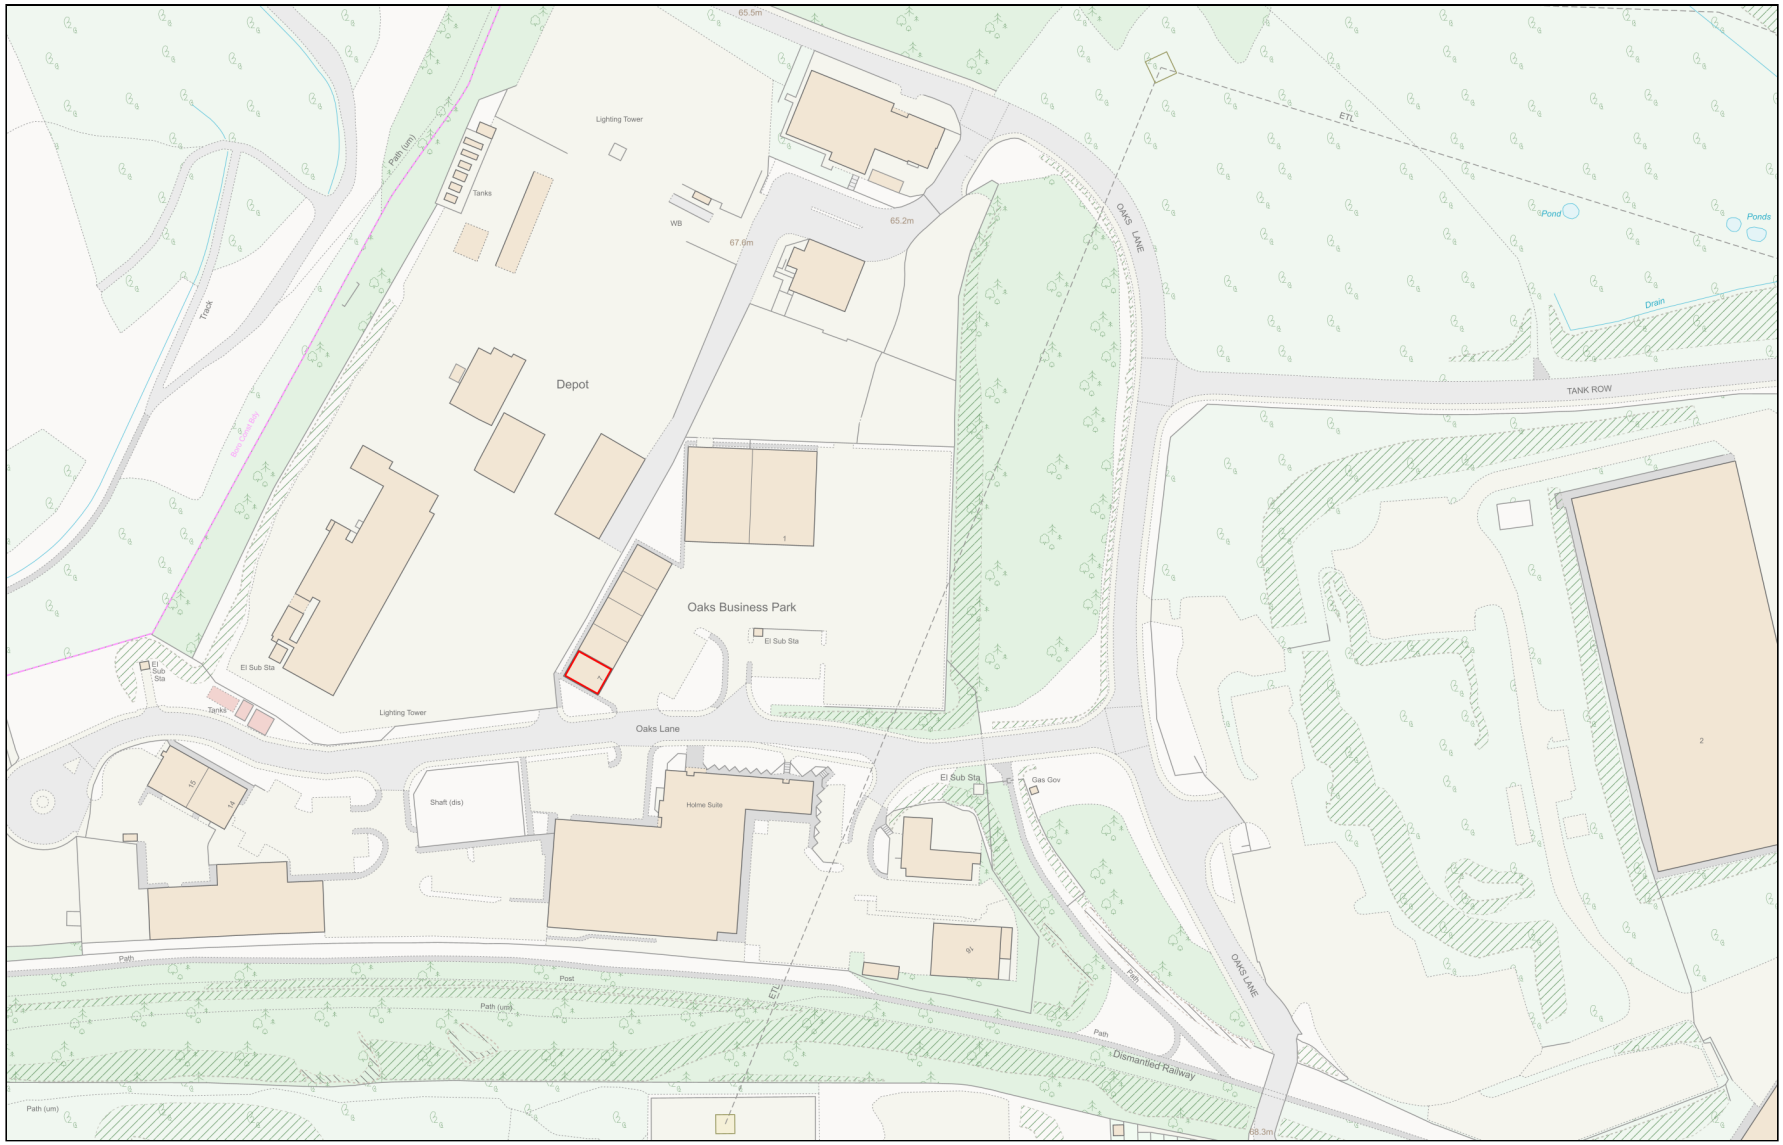

Planning Portal Reference: **PP-12197260v1**

Powered By TerraQuest

© Crown copyright and database rights 2023 OS 100042766